






Proposed East (Front) Elevation

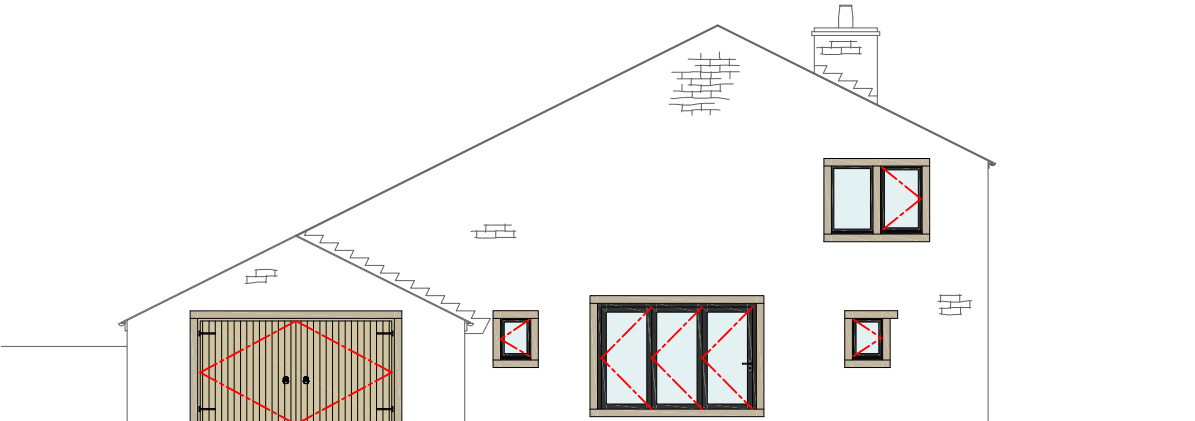

Proposed South (Barn Gable) Elevation

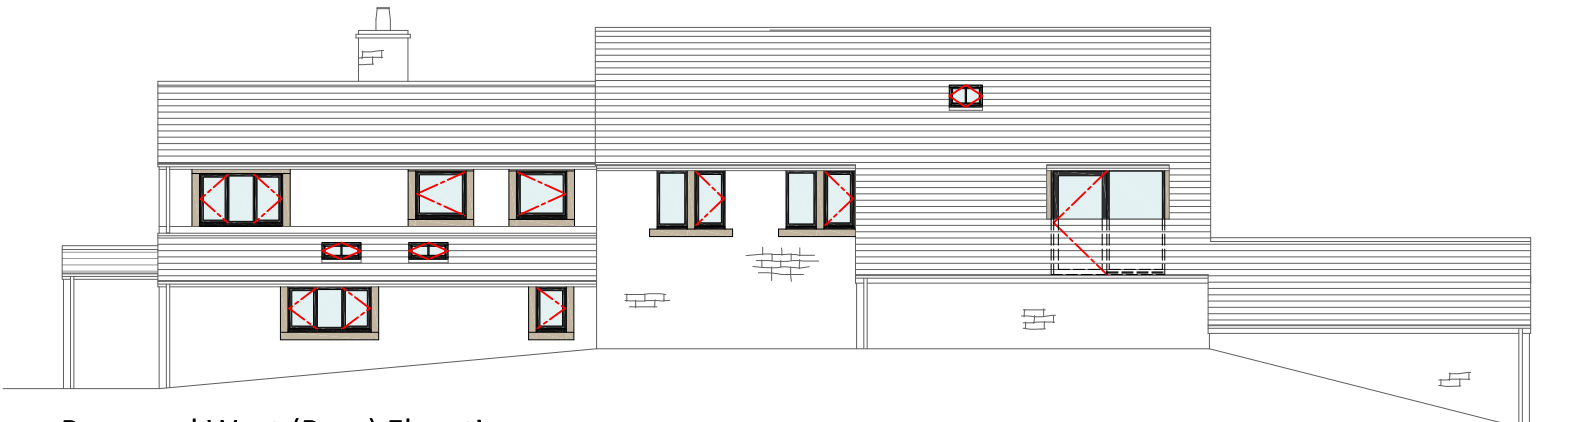

Proposed West (Rear) Elevation

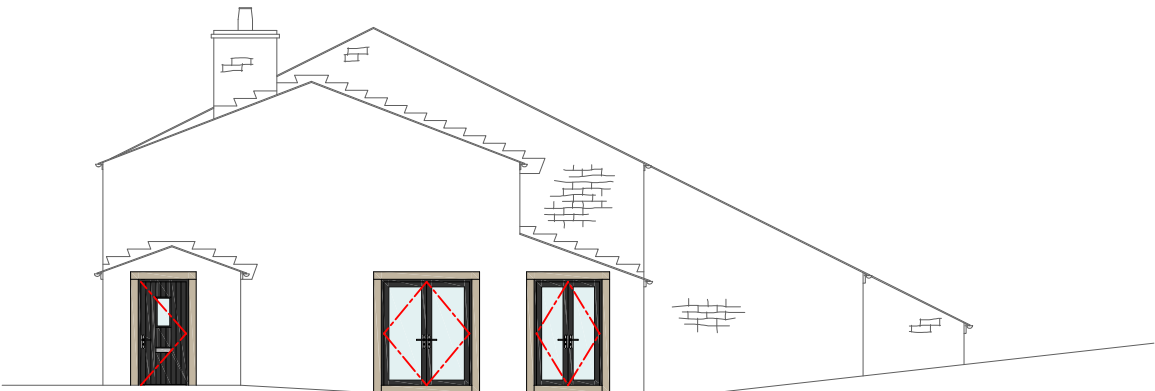

Proposed North (House Gable) Elevation

REV	DATE	AMENDMENT	BY	CHKD

PROJECT:	Tame Barn Farm, Newhey, Rochdale			
CLIENT:	Mr Phil Wiseman			
DRAWING:	External Door and Window Opening Arrangement			
DRAWN BY:	DB	CHECKED BY:	MB	CREATED: 17/07/2023 SCALE: 1:150 @ A3
STATUS:	Technical Design/DoC		DRAWING No: 1357/C-703	REVISION: