

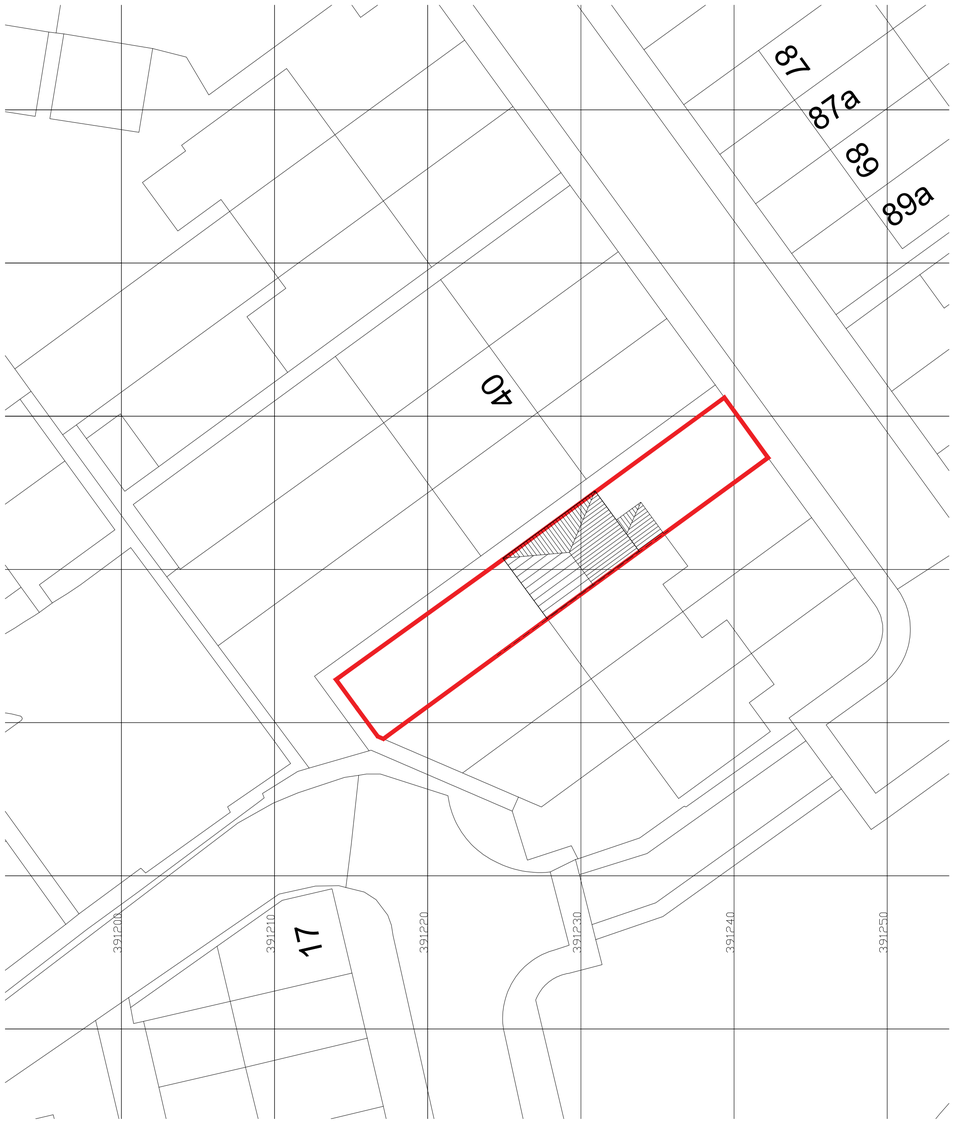


EXISTING SITE PLAN 1:200

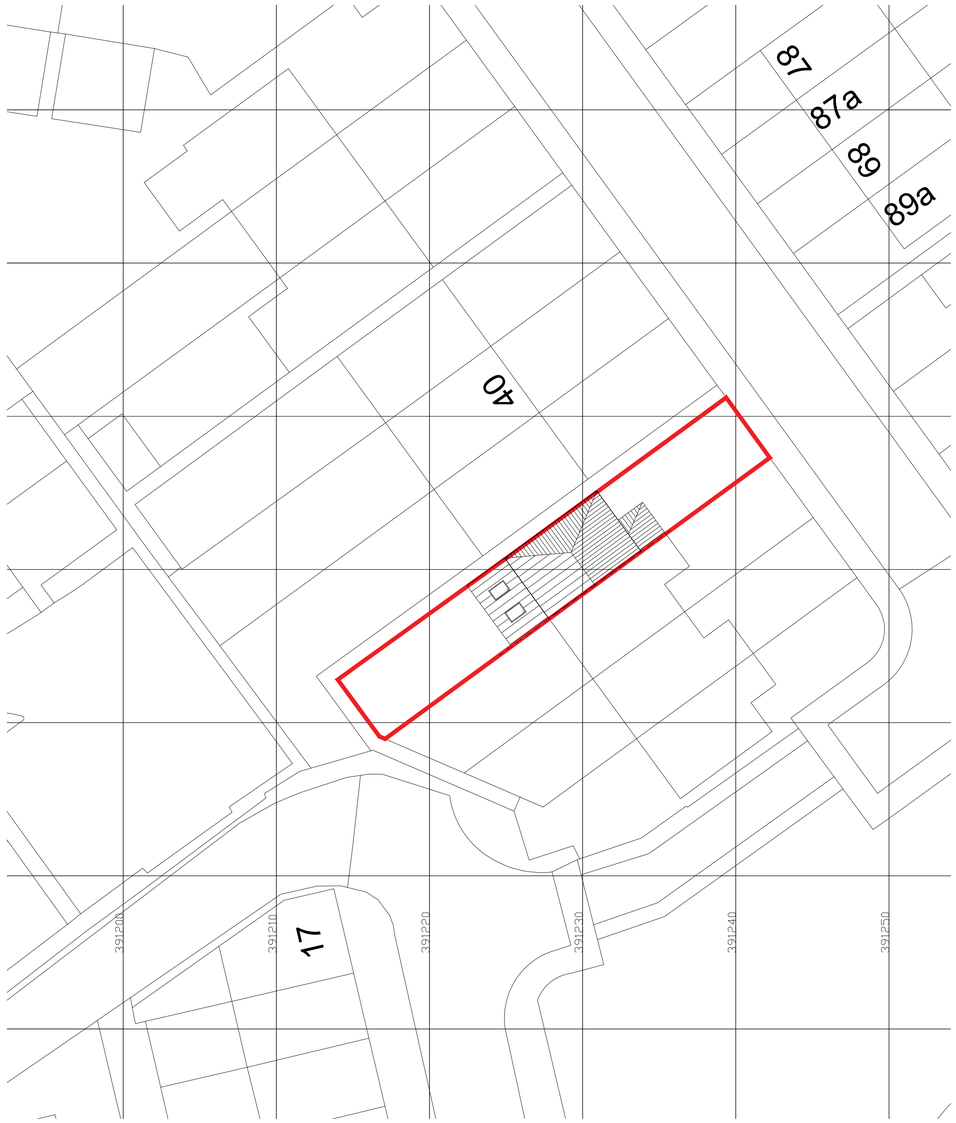

PROPOSED SITE PLAN 1:200

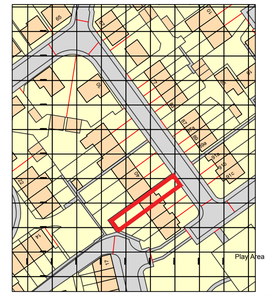

Ordnance Survey, (c) Crown Copyright 2019. All rights reserved. Licence number 100022432

LOCATION PLAN 1:1250

0 4 8 12 16 20

Dimensions in meters

SOLIDVOID ARCHITECTS
16 WOOLFENDEN WAY, WARDLE, ROCHDALE, OL12 9SS
SOLIDVOID@OUTLOOK.COM

APPLICANT:
AMIR KHAN

PROJECT:
44 NEWBOLD HALL DRIVE,
ROCHDALE, OL16 3AJ

DRAWING TITLE:
EXISTING & PROPOSED SITE / LOCATION PLANS

STATUS:
PLANNING

DATE: APR 2019

SCALE: 1:200 / 1:1250

DRAWING No:
2149/P04