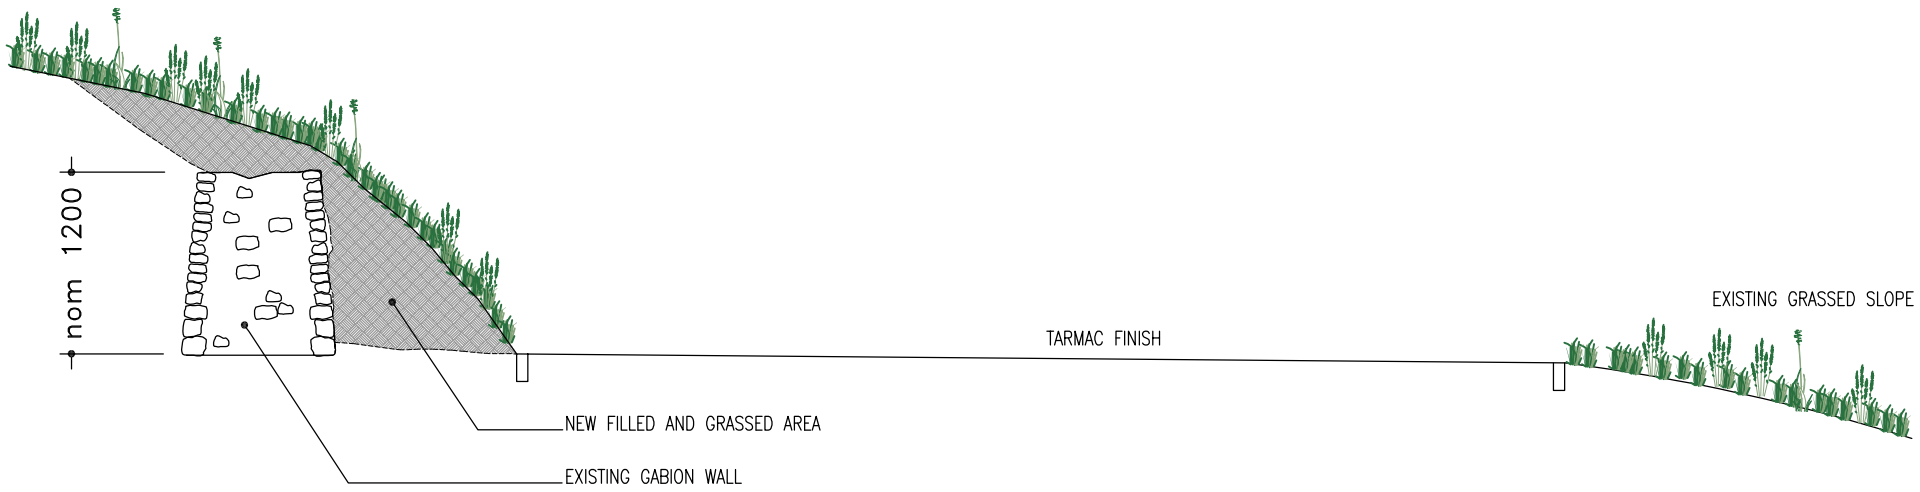


PARKING AREA CROSS SECTION 1:50

NOTES

1 ALL WORK TO BE CARRIED OUT IN ACCORDANCE WITH THE BUILDING REGULATIONS AND THE REQUIREMENTS OF THE LOCAL AUTHORITY.

2 NO DIMENSIONS TO BE SCALED FROM THIS DRAWING.

3 THE CONTRACTOR SHALL VERIFY ALL LEVELS AND DIMENSIONS ON SITE BEFORE COMMENCEMENT OF WORK.

4 ON SITE ALTERATIONS TO THE CONSTRUCTION OR FINISHES SHOWN OR IMPLIED ON THIS DRAWING MUST BE DRAWN TO THE ATTENTION OF THE ARCHITECT BEFORE SUCH WORK IS IMPLEMENTED.

5 ALL TIMBERS REQUIRE PRESERVATIVE TREATMENT

© COPYRIGHT RESERVED

Rev	Date	Details
02	18.03.19	Notes added
01	26.03.19	Wall changed to banking

Drawing Status:

PRELIMINARY

PROGRESSIVE

Progressive Architecture,
4 Lewisham Road, Slaithwaite, West Yorkshire, HD7 5AL. Tel: 01484 846786

Client:

Richard Hutchings

Site:

Dean Head Farm,
Summit,
Littleborough, OL15 9NJ

Drawing Title:

Boundary Details

Project Number:	Drawing Number:	Revision:
P989	09	02
Date:	Scale:	Drawn:
26-11-18	1:50 @ A3	IWW