


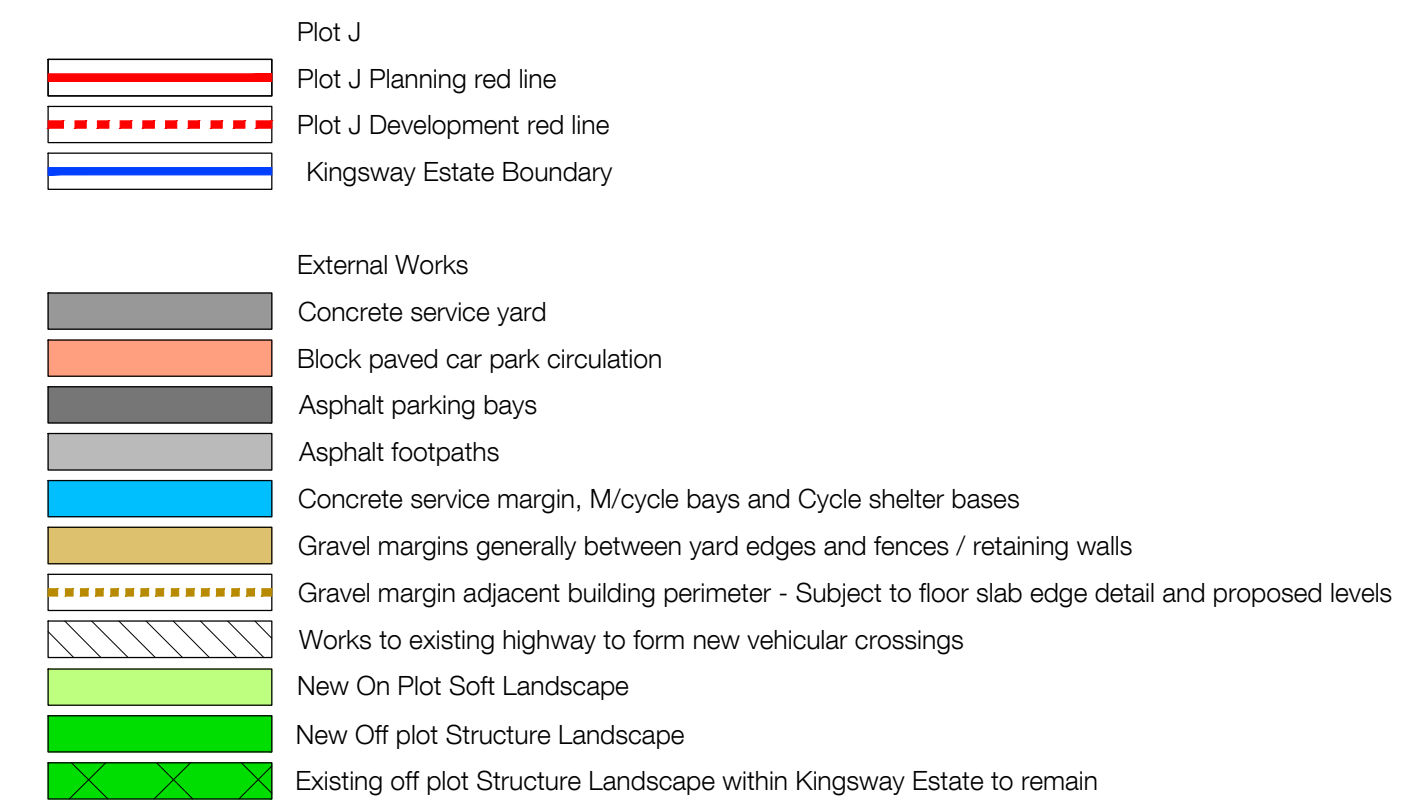

55 St Pauls Street | Leeds | LS1 2TE
0113 887 3100
www.dla-architecture.co.uk

PROJECT
KINGSWAY PLOT J2

TITLE

EXTERNAL WORKS

SCALE DATE
1:500 @A1 07/07/22

DLA REF	DRAWN	REVIEWED
2022-052	PSL	BLG

PROJECT	ORIGIN'R	ZONE	LEVEL	TYPE	ROLE	NUMBER
KPJ	DLA	JS	XX	DR	A	90072

STATUS
PLANNING
T:\2022\2022-052\CAD\05-Autocad\DWG\90072.dwg

REVISION
P01

