


- NOTES:
- DO NOT SCALE FROM DRAWINGS, USE FIGURED DIMENSIONS ONLY. IF IN DOUBT ASK. ALL DIMENSIONS ARE IN MILLIMETRES (mm) UNLESS NOTED OTHERWISE.
 - THIS DRAWING IS TO BE READ IN CONJUNCTION WITH ALL RELEVANT ARCHITECTS AND ALL ENGINEERS DRAWINGS AND SPECIFICATIONS.
 - LAYOUT SHOWS LOUVRE LOCATIONS ONLY AND DOES NOT SHOW THE EXACT DIMENSIONS OF EACH OF THE LOUVERS.


LEGEND

HORIZONTAL LOUVRE LOCATION

LOUVERED DOOR LOCATION

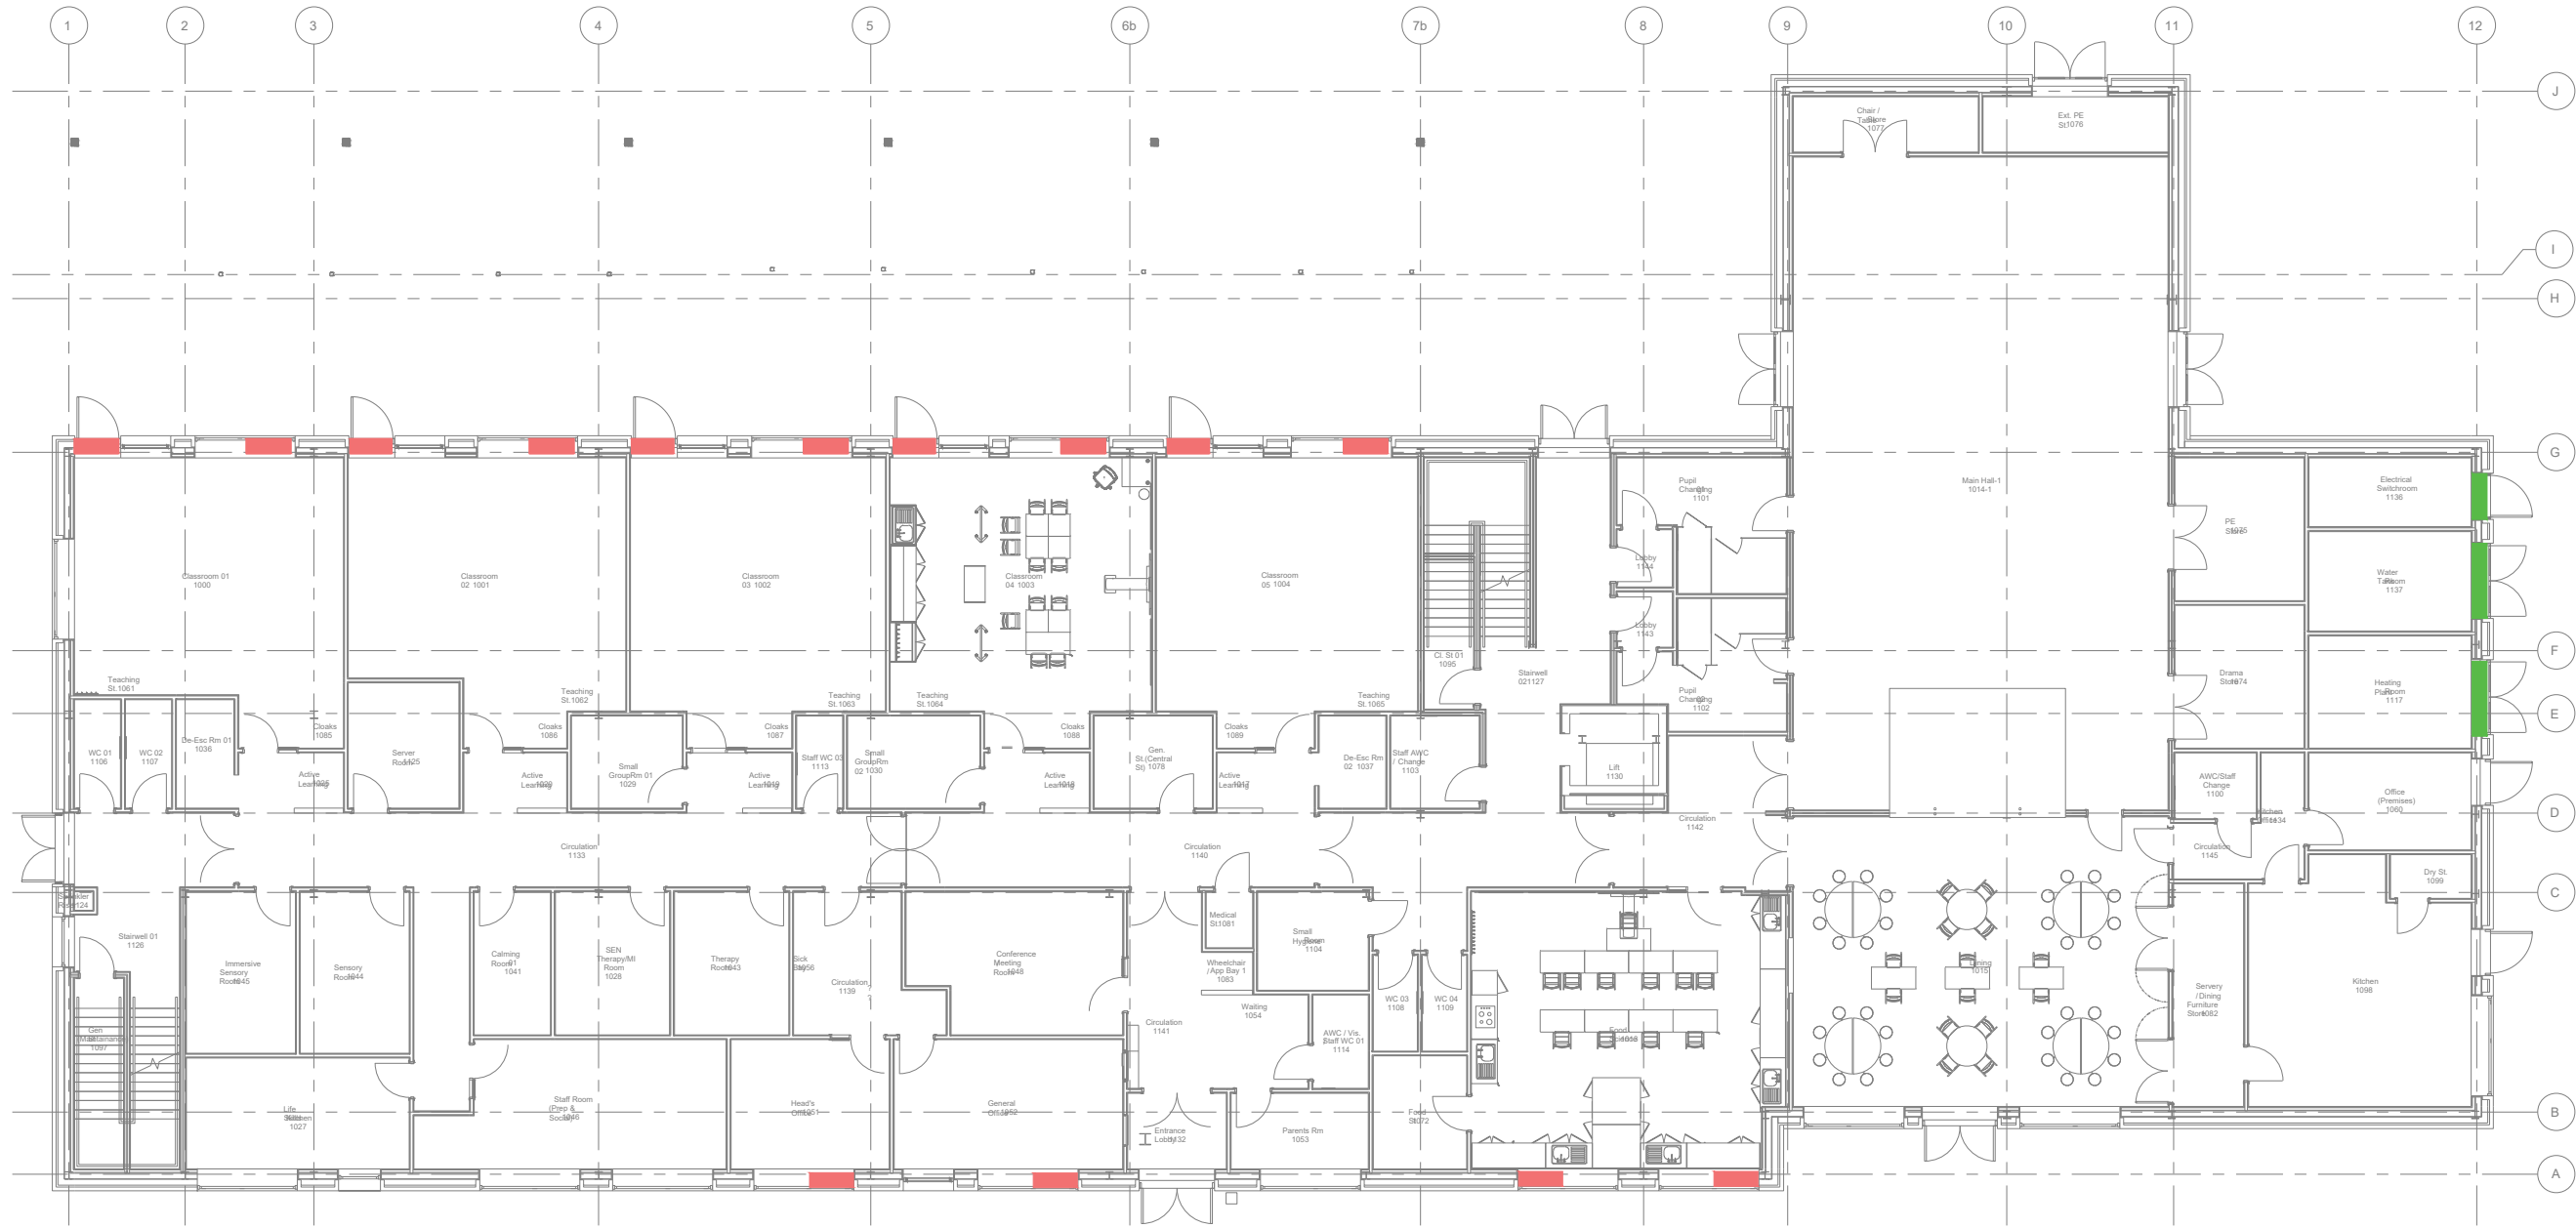

1 LEVEL 00 EXTERNAL LOUVRE LOCATIONS
1:200

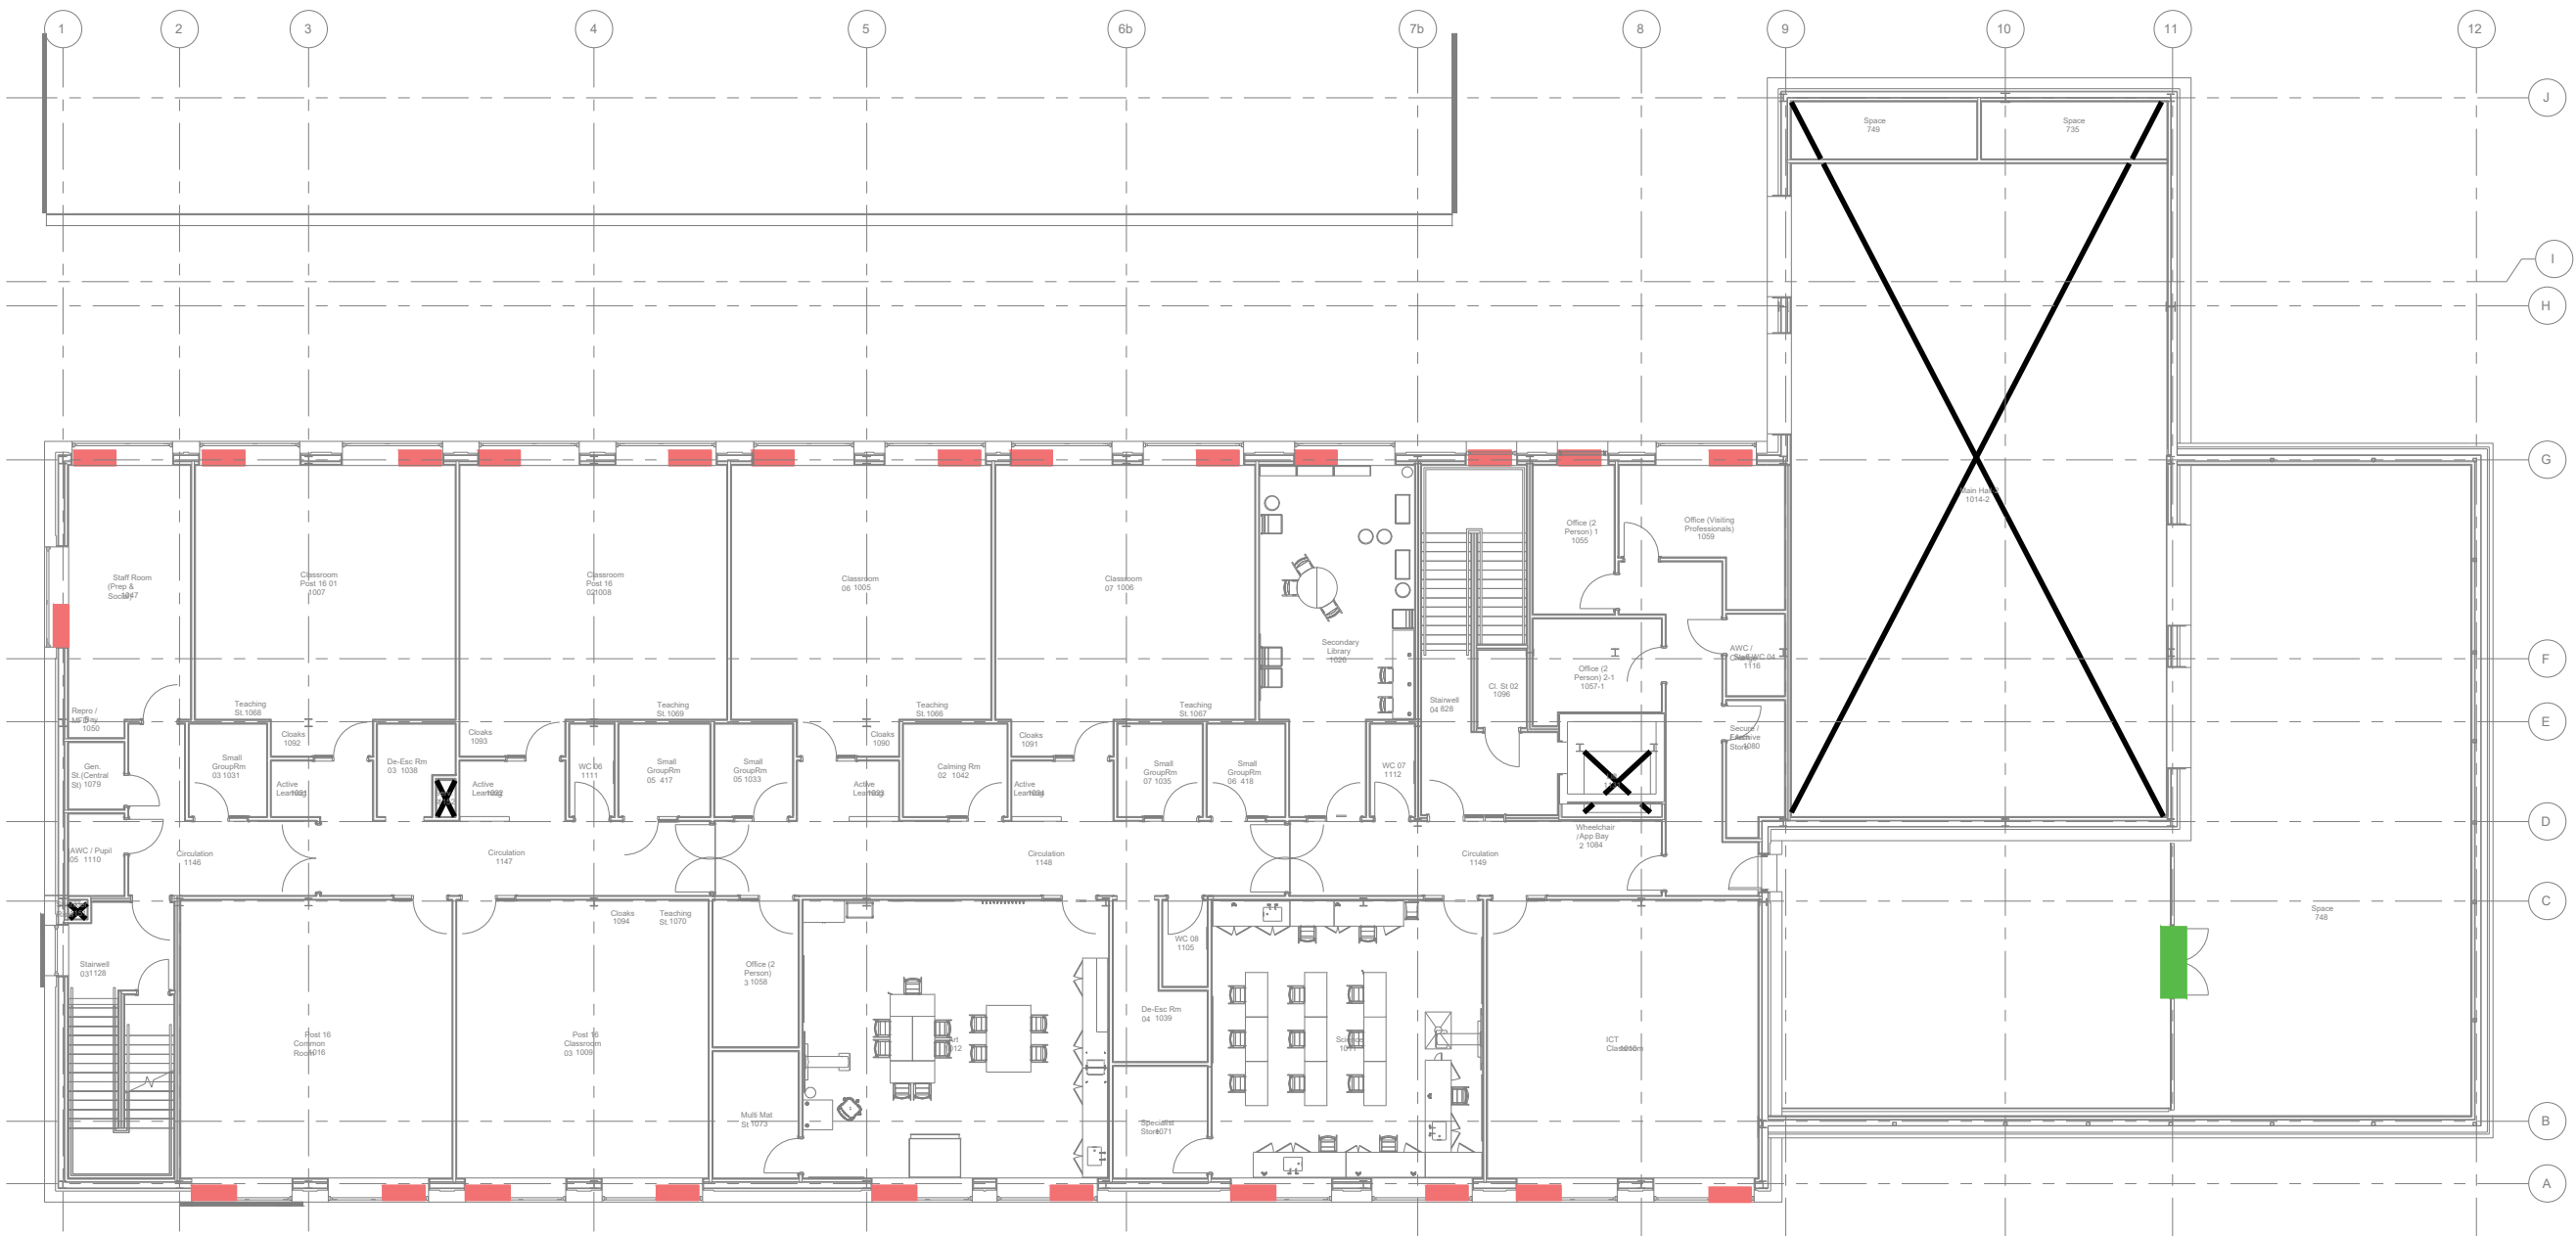

2 LEVEL 01 EXTERNAL LOUVRE LOCATIONS
1:200

P02	27.07.23	ISSUED FOR INFORMATION	CA/IC	DH
P01	14.07.23	PLANING INFORMATION	CA/IC	DH
REV	DATE	DESCRIPTION	CHK	APP

© This drawing is the property of Kennedy Redford Limited and the information can only be reproduced with their prior permission.



CLIENT



PROJECT NAME

ROCHDALE SEND
SCHOOL

DRAWING TITLE

MECHANICAL SERVICES
EXTERNAL LOUVRE LOCATIONS
PLAN VIEW LAYOUT

DATE	SCALE	SHEET SIZE	REV
07.07.23	1:200	A1	P02

DRAWING STATUS

S2 - ISSUED FOR INFORMATION

DRAWING NUMBER

FS0911 - KRD - ZZ - XX - D - M- 5011