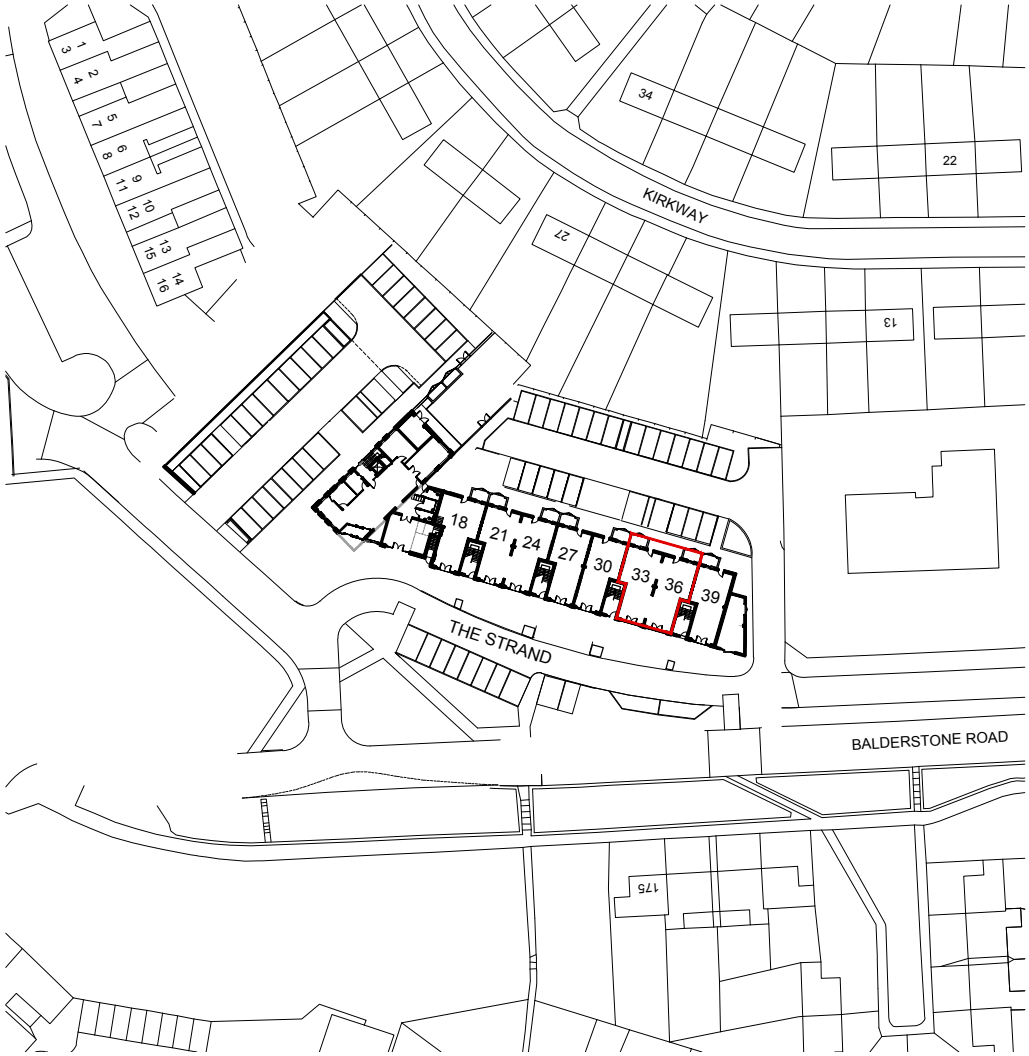

scale 1:1250 0 50m

N

Client:	Project:	Scale: 1:1250@A4	Description:
Rochdale Boroughwide Housing	The Strand Community Hub - Change of Use for Unit 33 & 36	Date: Jan '19	Location Plan

TRIANGLE ARCHITECTS
Triangle Architects, Raven House, 113 Fairfield Street, Manchester, M12 6EL
studio@trianglearchitects.co.uk www.trianglearchitects.co.uk
Tel: 0161 272 3500 www.twitter.com/TriangleArch

Drawn: JPS	Project/Drawing No.	Rev.
Checked: BPM	15-002/912	A