




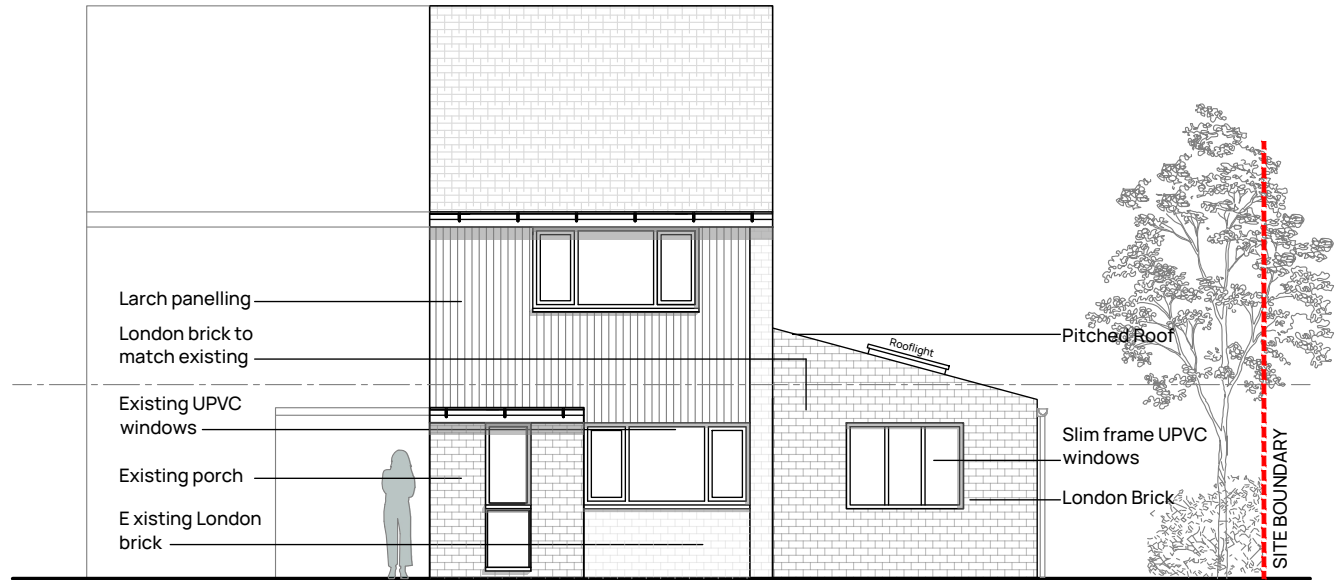

Proposed Elevation - Front
Scale 1:100

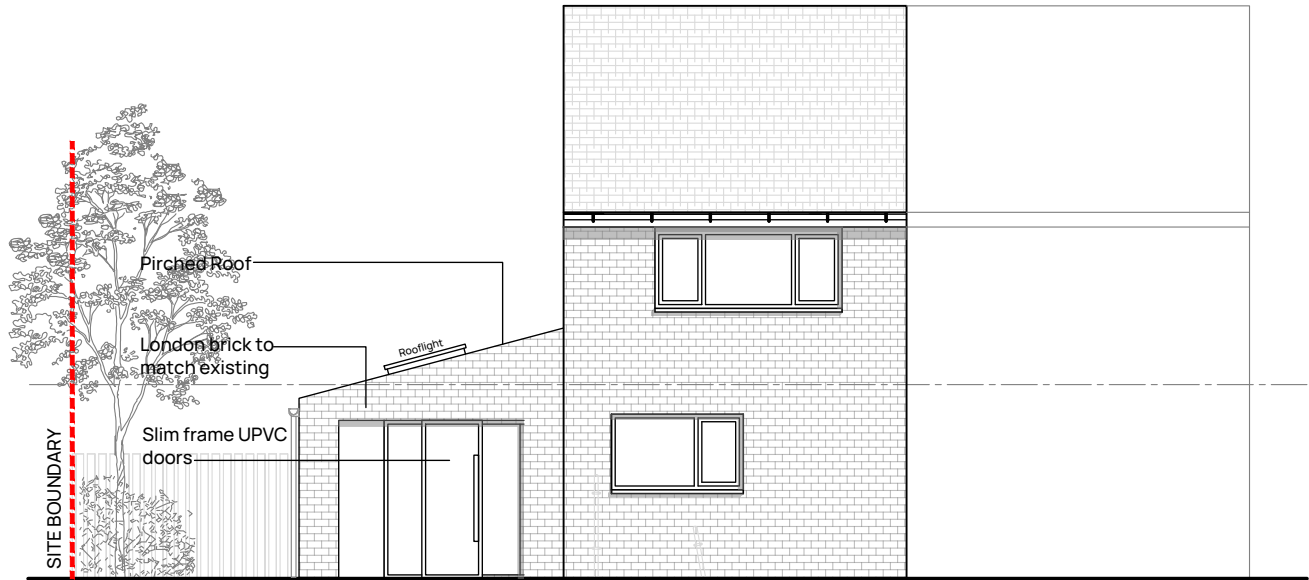

Proposed Elevation - Rear
Scale 1:100

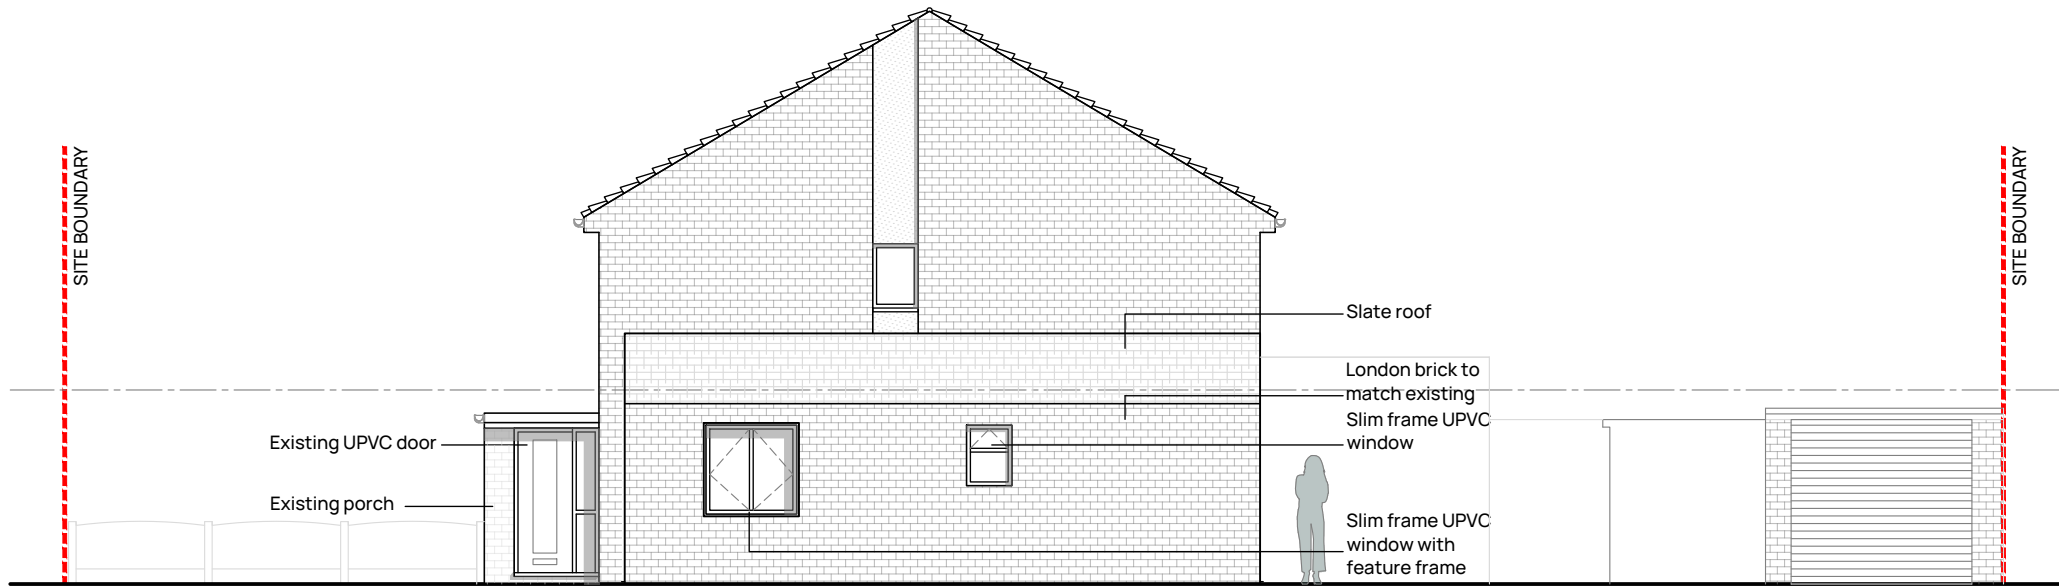

Proposed Elevation - Side
Scale 1:100

BCAE Architects
Unit 17 Guest House Farm
Runshaw Lane
PR7 6HD

t: 01772 230 538
e: info@bcae-architects.co.uk
w: www.bcae-architects.co.uk

RIBA
This drawing is copyright, and may not be reproduced in any form, without the written consent of BCAE Architects.

PRELIMINARY

Revision + notes		
A	Porch removed, roof changed on side extension to gain head height required internally and to correspond with the same style roof as the existing porch. Car port removed.	26/03/24
B	Extension roof amended	15/04/24

Key
Application Boundary



Project Name	Date	Stage
30 Hartford Avenue, Heywood	November 2023	Planning
Title	Scale	Drawn
Proposed Elevations	1:100 @ A3	LH
Drawing Number	Project No.	Rev.
P03	88.23	B
NOT FOR CONSTRUCTION // DO NOT SCALE		ALL DIMENSIONS TO BE CHECKED ON SITE