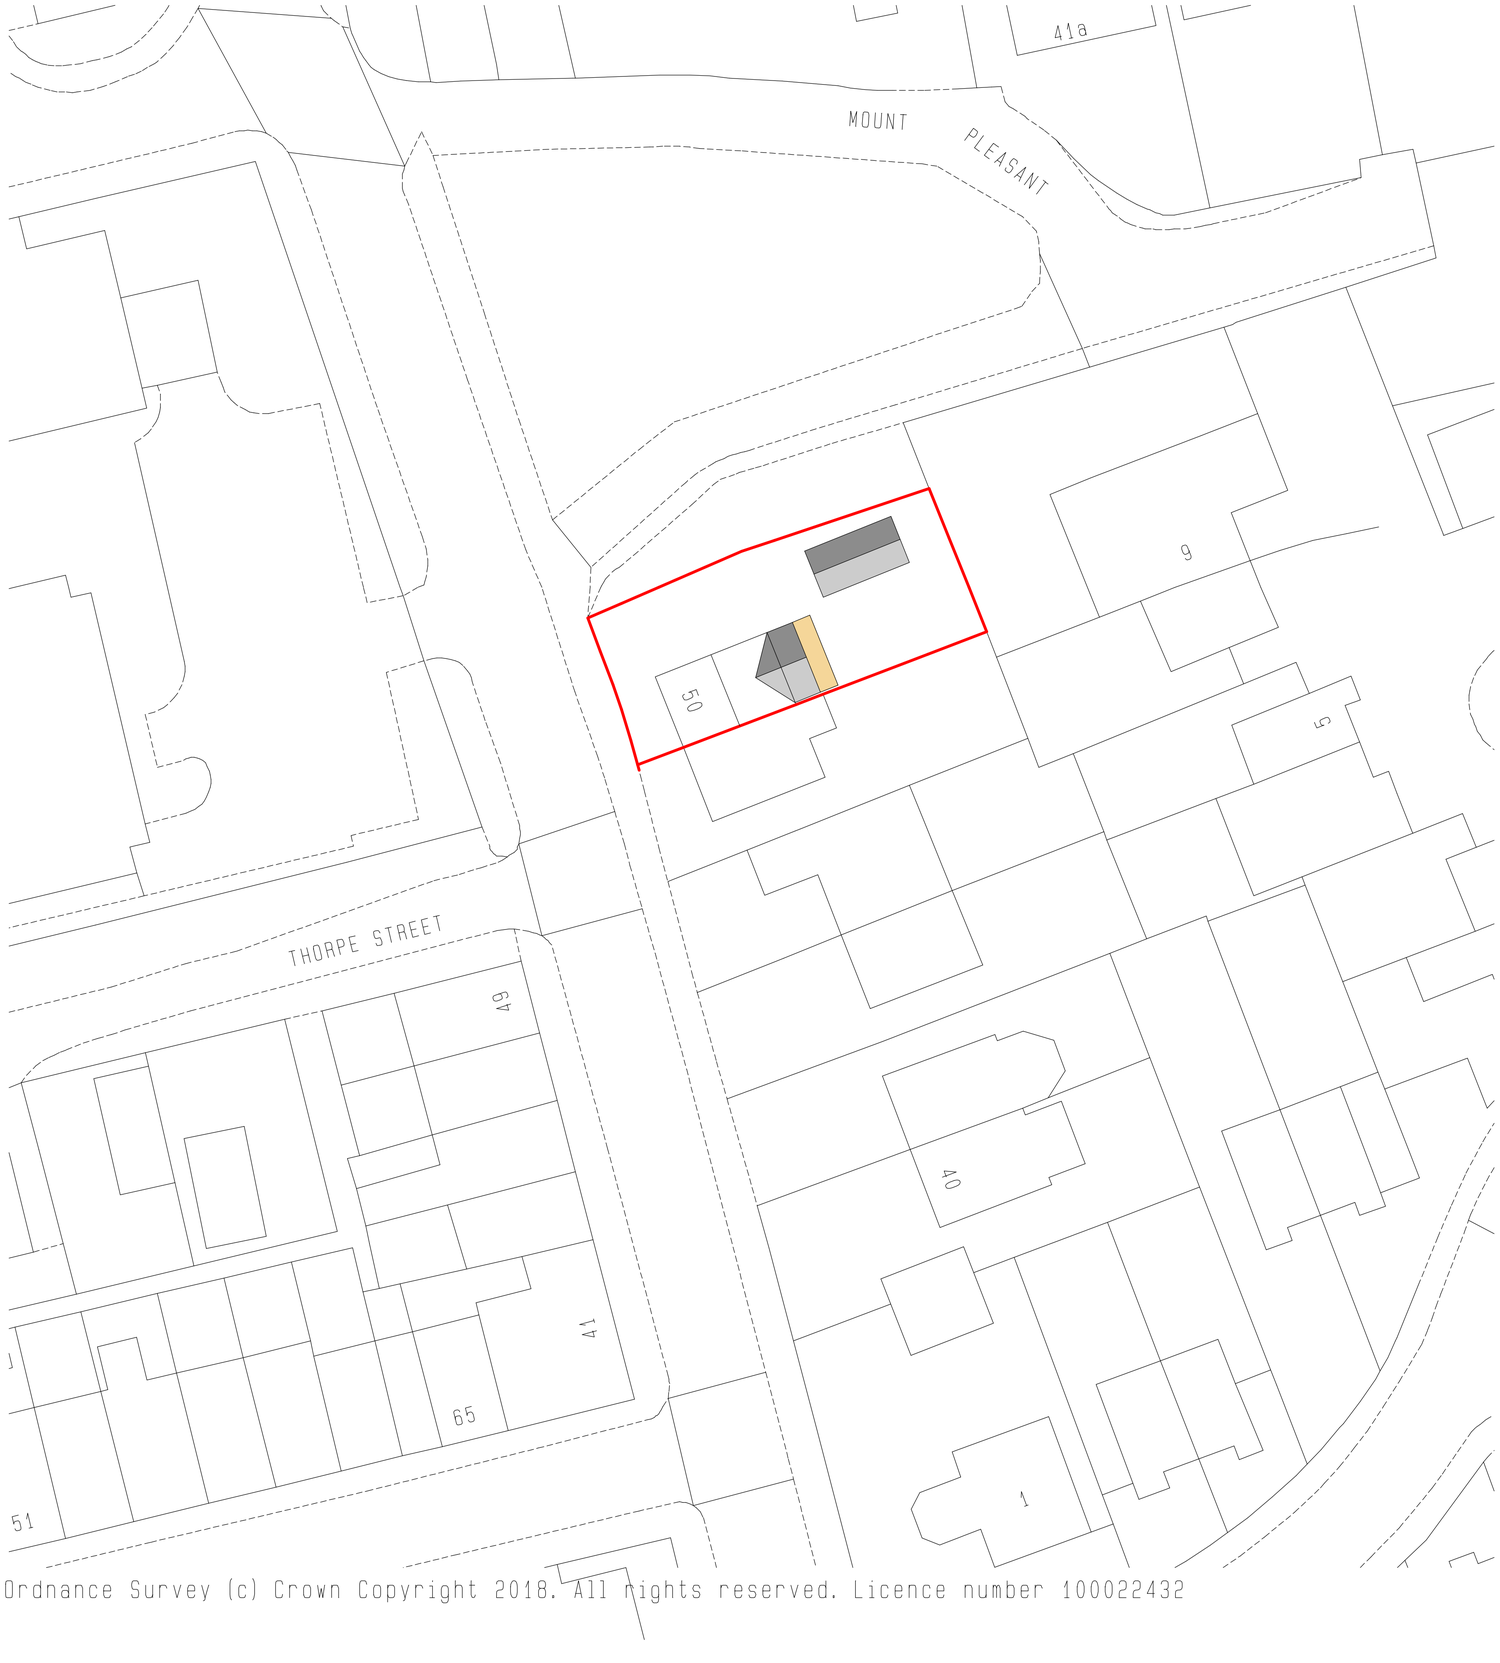

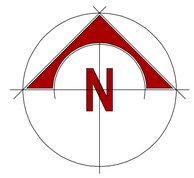

Proposed Site Plan
1:200 at A1
50 Broad Street,
Middleton. M24 4PQ
Rev A garage position
moved forward 2m.
4-2-19