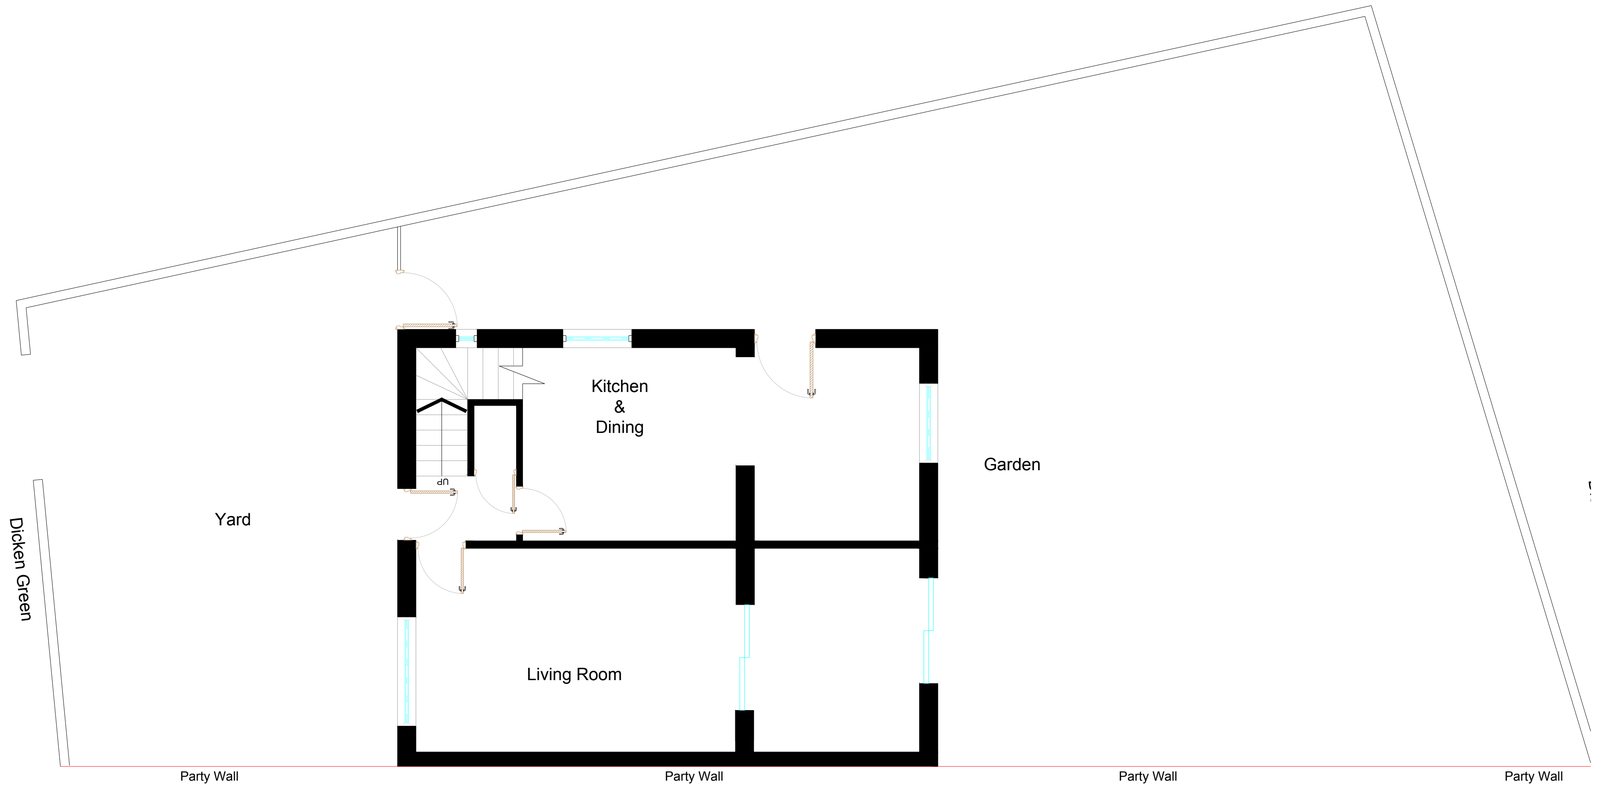

EXISTING GROUND FLOOR PLAN 1:50 @ A1

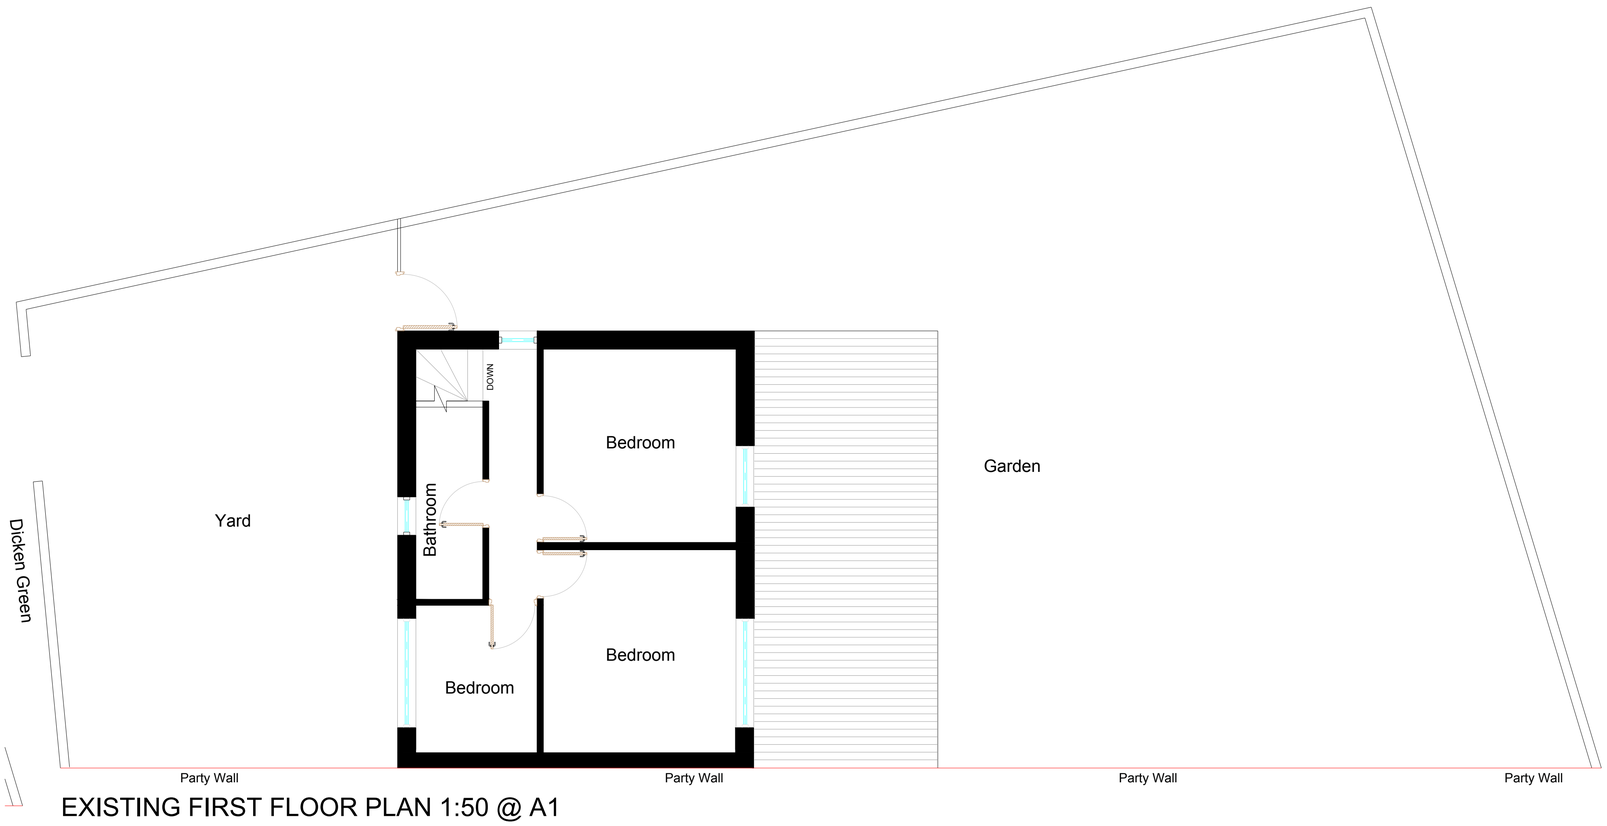

EXISTING FIRST FLOOR PLAN 1:50 @ A1

MIRAJ

ARCHITECTURAL DESIGN LTD
UNIT 4B, 153 GREAT DUCIE STREET, MANCHESTER, M3 1FB : 07912058810

Rev.	Revision details	By	Chk.	App.	Date

NOTE TO CONTRACTOR: DO NOT SCALE FROM THIS DRAWING

Client
15 DICKEN GREEN, ROCHDALE

Project
DOUBLE STOREY REAR EXTENSION.

Title
EXISTING GROUND & FIRST FLOOR PLANS

Drawn by	Date Dec.	Purpose of issue PLANNING.	Scale **1:50 @ A1**	
Checked by	Date	Drawing No. **PLANNING/26158192-C**		
Approved by	Date			