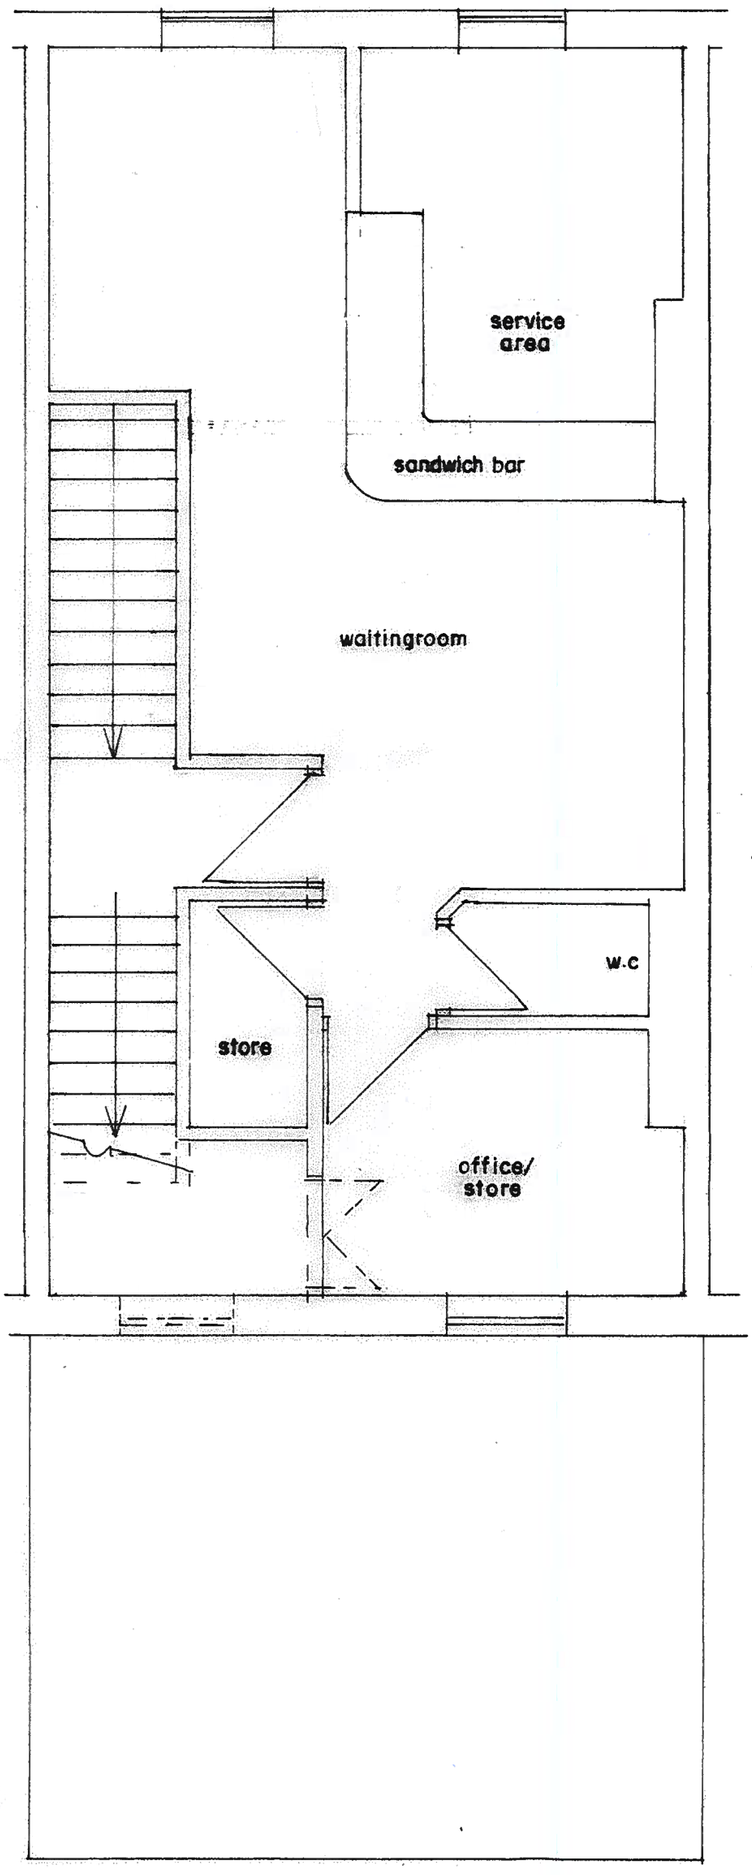




FIRST FLOOR PLAN
(PROPOSED)

*BUILDING DESIGN SERVICES*
*M. FAROOQ*
*6 Stock Close, Shawclough, Rochdale OL12 6BB*
*Tel: 01706 712231 Mob: 07967605763*


**PROPOSED CHANGE OF USE AT FIRST FLOOR FROM BEAUTY PARLOR TO SANDWICH SHOP AT 17 DRAKE STREET ROCHDALE OL16 1RE**

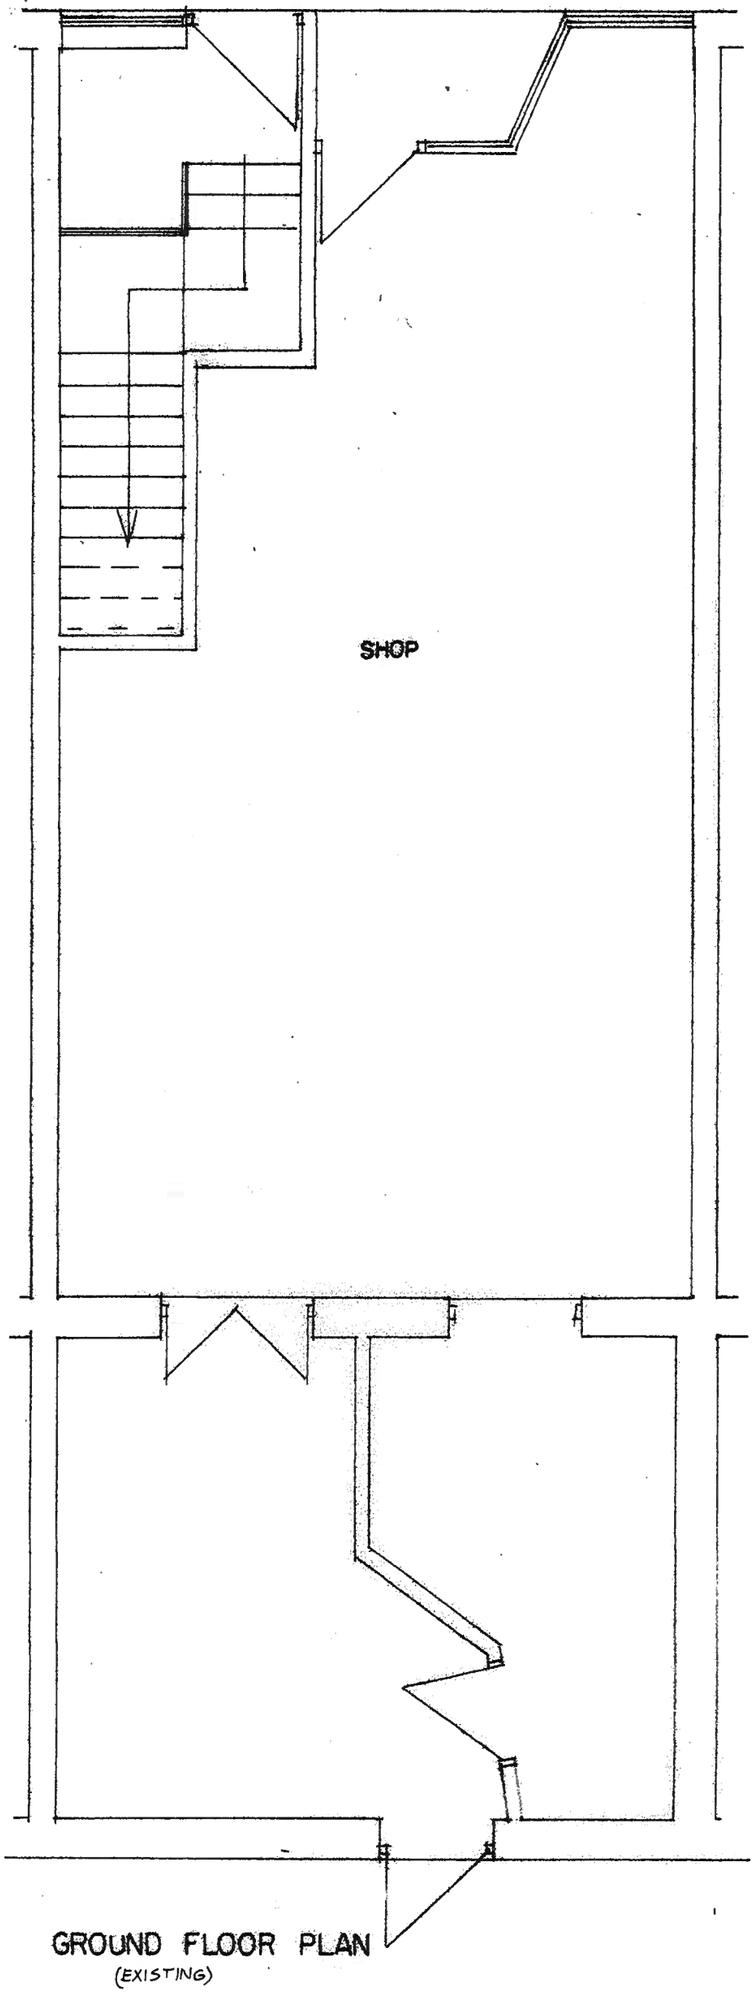**For: Mrs KAUSER PARVEEN**

| *Plan* | *Scale 1:50* | **1460/2** |
|---|---|---|




GROUND FLOOR PLAN
(EXISTING)

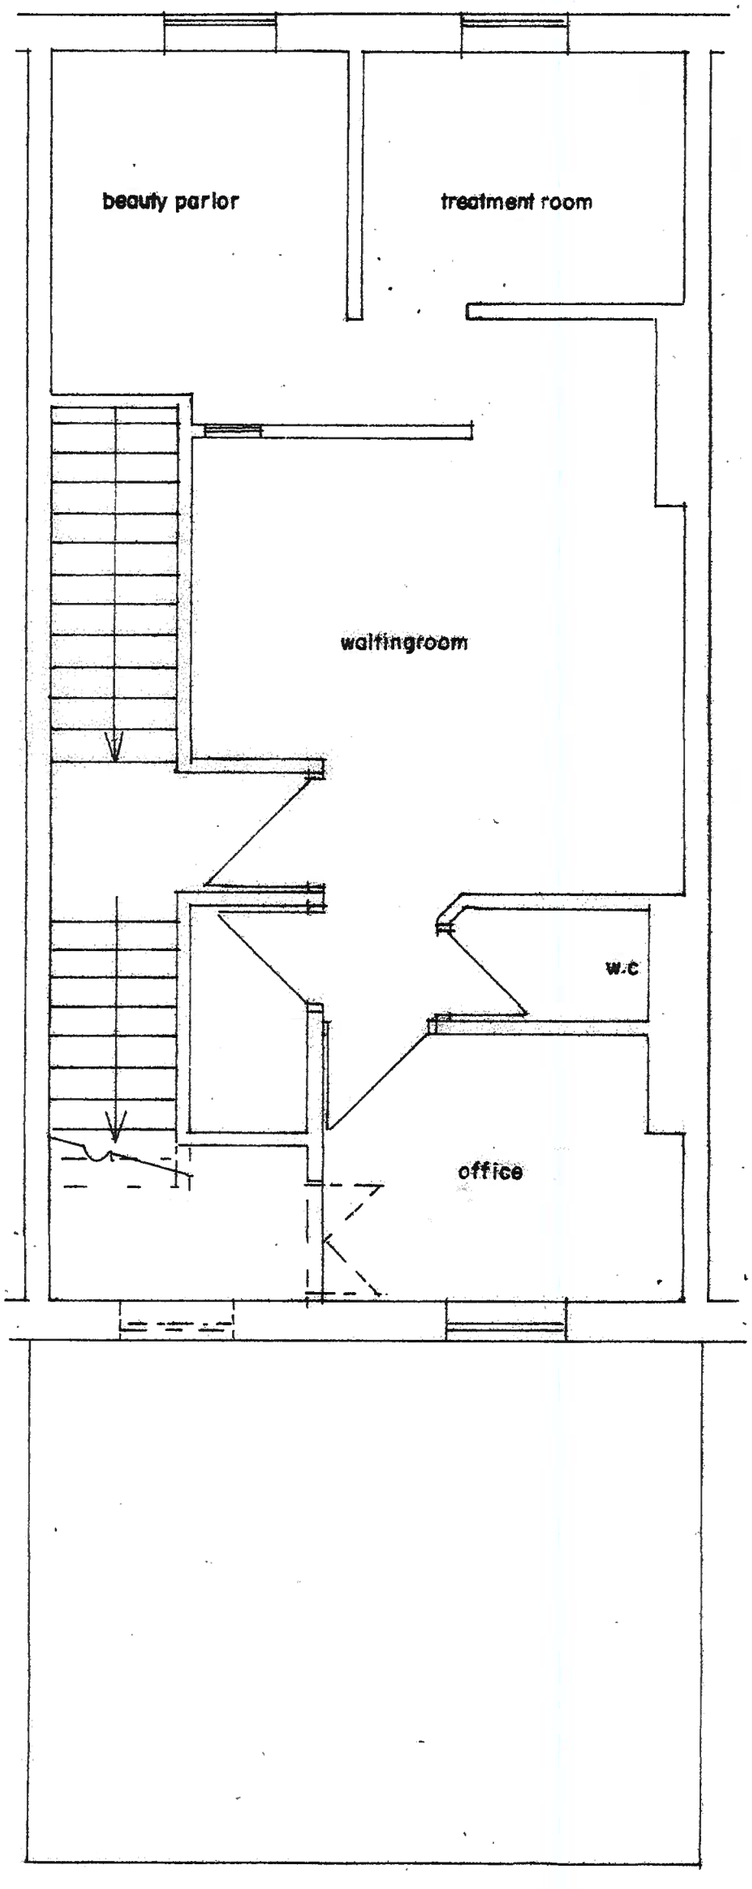



FIRST FLOOR PLAN
(EXISTING)

*BUILDING DESIGN SERVICES*
*M. FAROOQ*
*6 Stock Close, Shawclough, Rochdale OL12 6BB*
*Tel: 01706 712231 Mob: 07967605763*

**PROPOSED CHANGE OF USE AT FIRST FLOOR FROM BEAUTY PARLOR TO SANDWICH SHOP AT 17 DRAKE STREET ROCHDALE OL16 1RE**

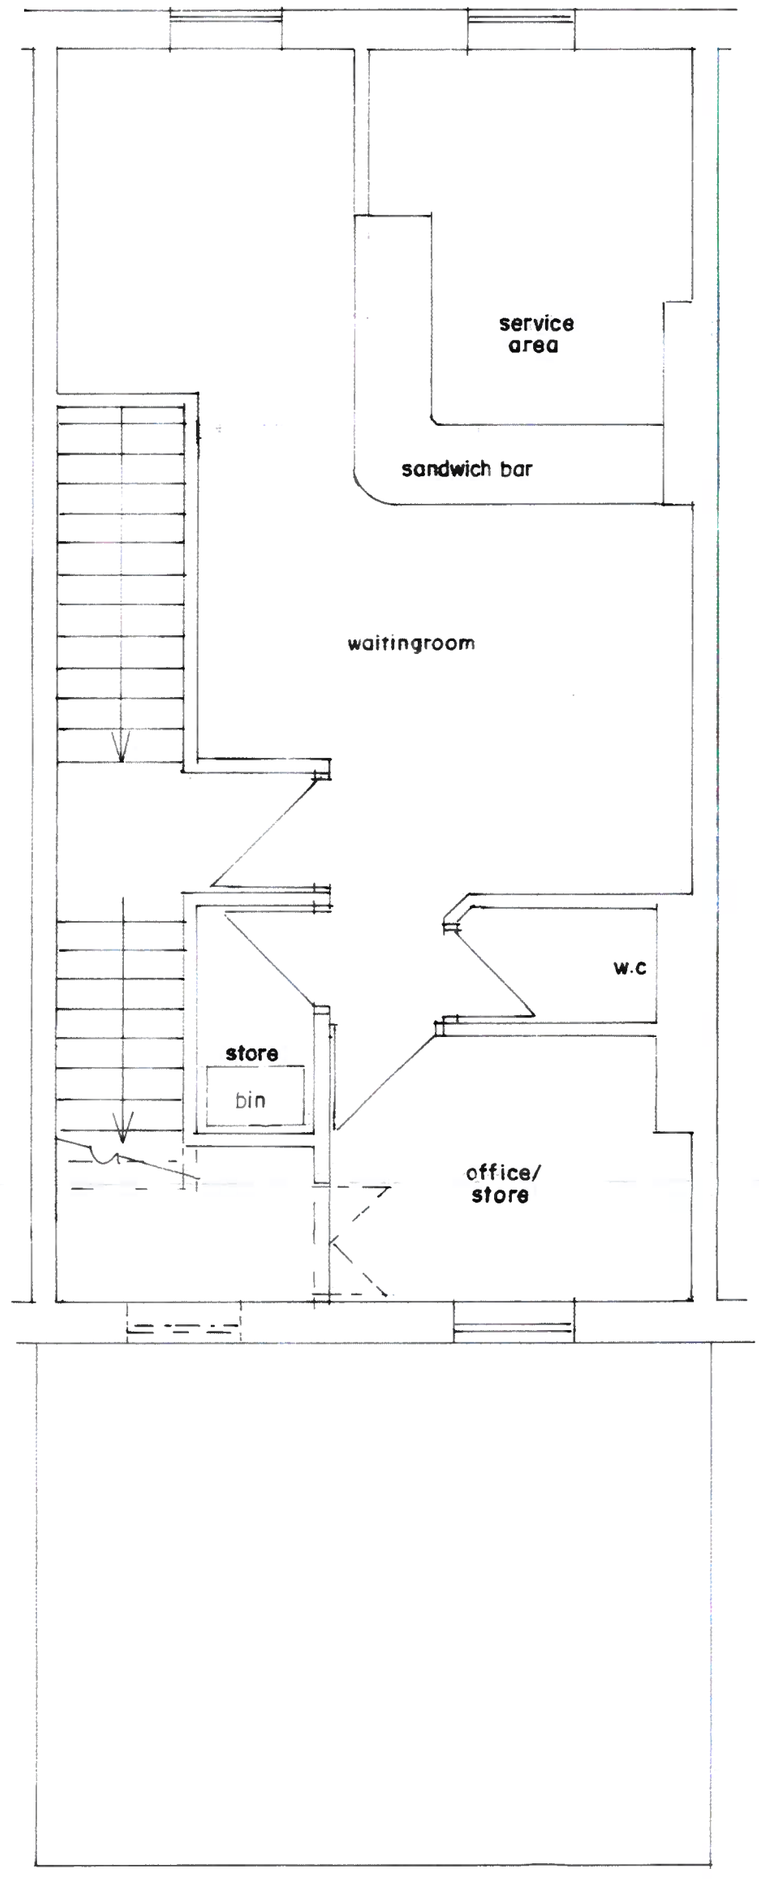**For: Mrs KAUSER PARVEEN**

| *Plan* | *Scale 1:50* | **1460/1** |
|---|---|---|




FIRST FLOOR PLAN
(PROPOSED)

*BUILDING DESIGN SERVICES*
*M. FAROOQ*
*6 Stock Close, Shawclough, Rochdale OL12 6BB*
*Tel: 01706 712231 Mob: 07967605763*

**PROPOSED CHANGE OF USE AT FIRST FLOOR FROM BEAUTY PARLOR TO SANDWICH SHOP AT 17 DRAKE STREET ROCHDALE OL16 1RE**

**For: Mrs KAUSER PARVEEN**

| *Plan* | *Scale 1:50* | **1460/2** |
|---|---|---|