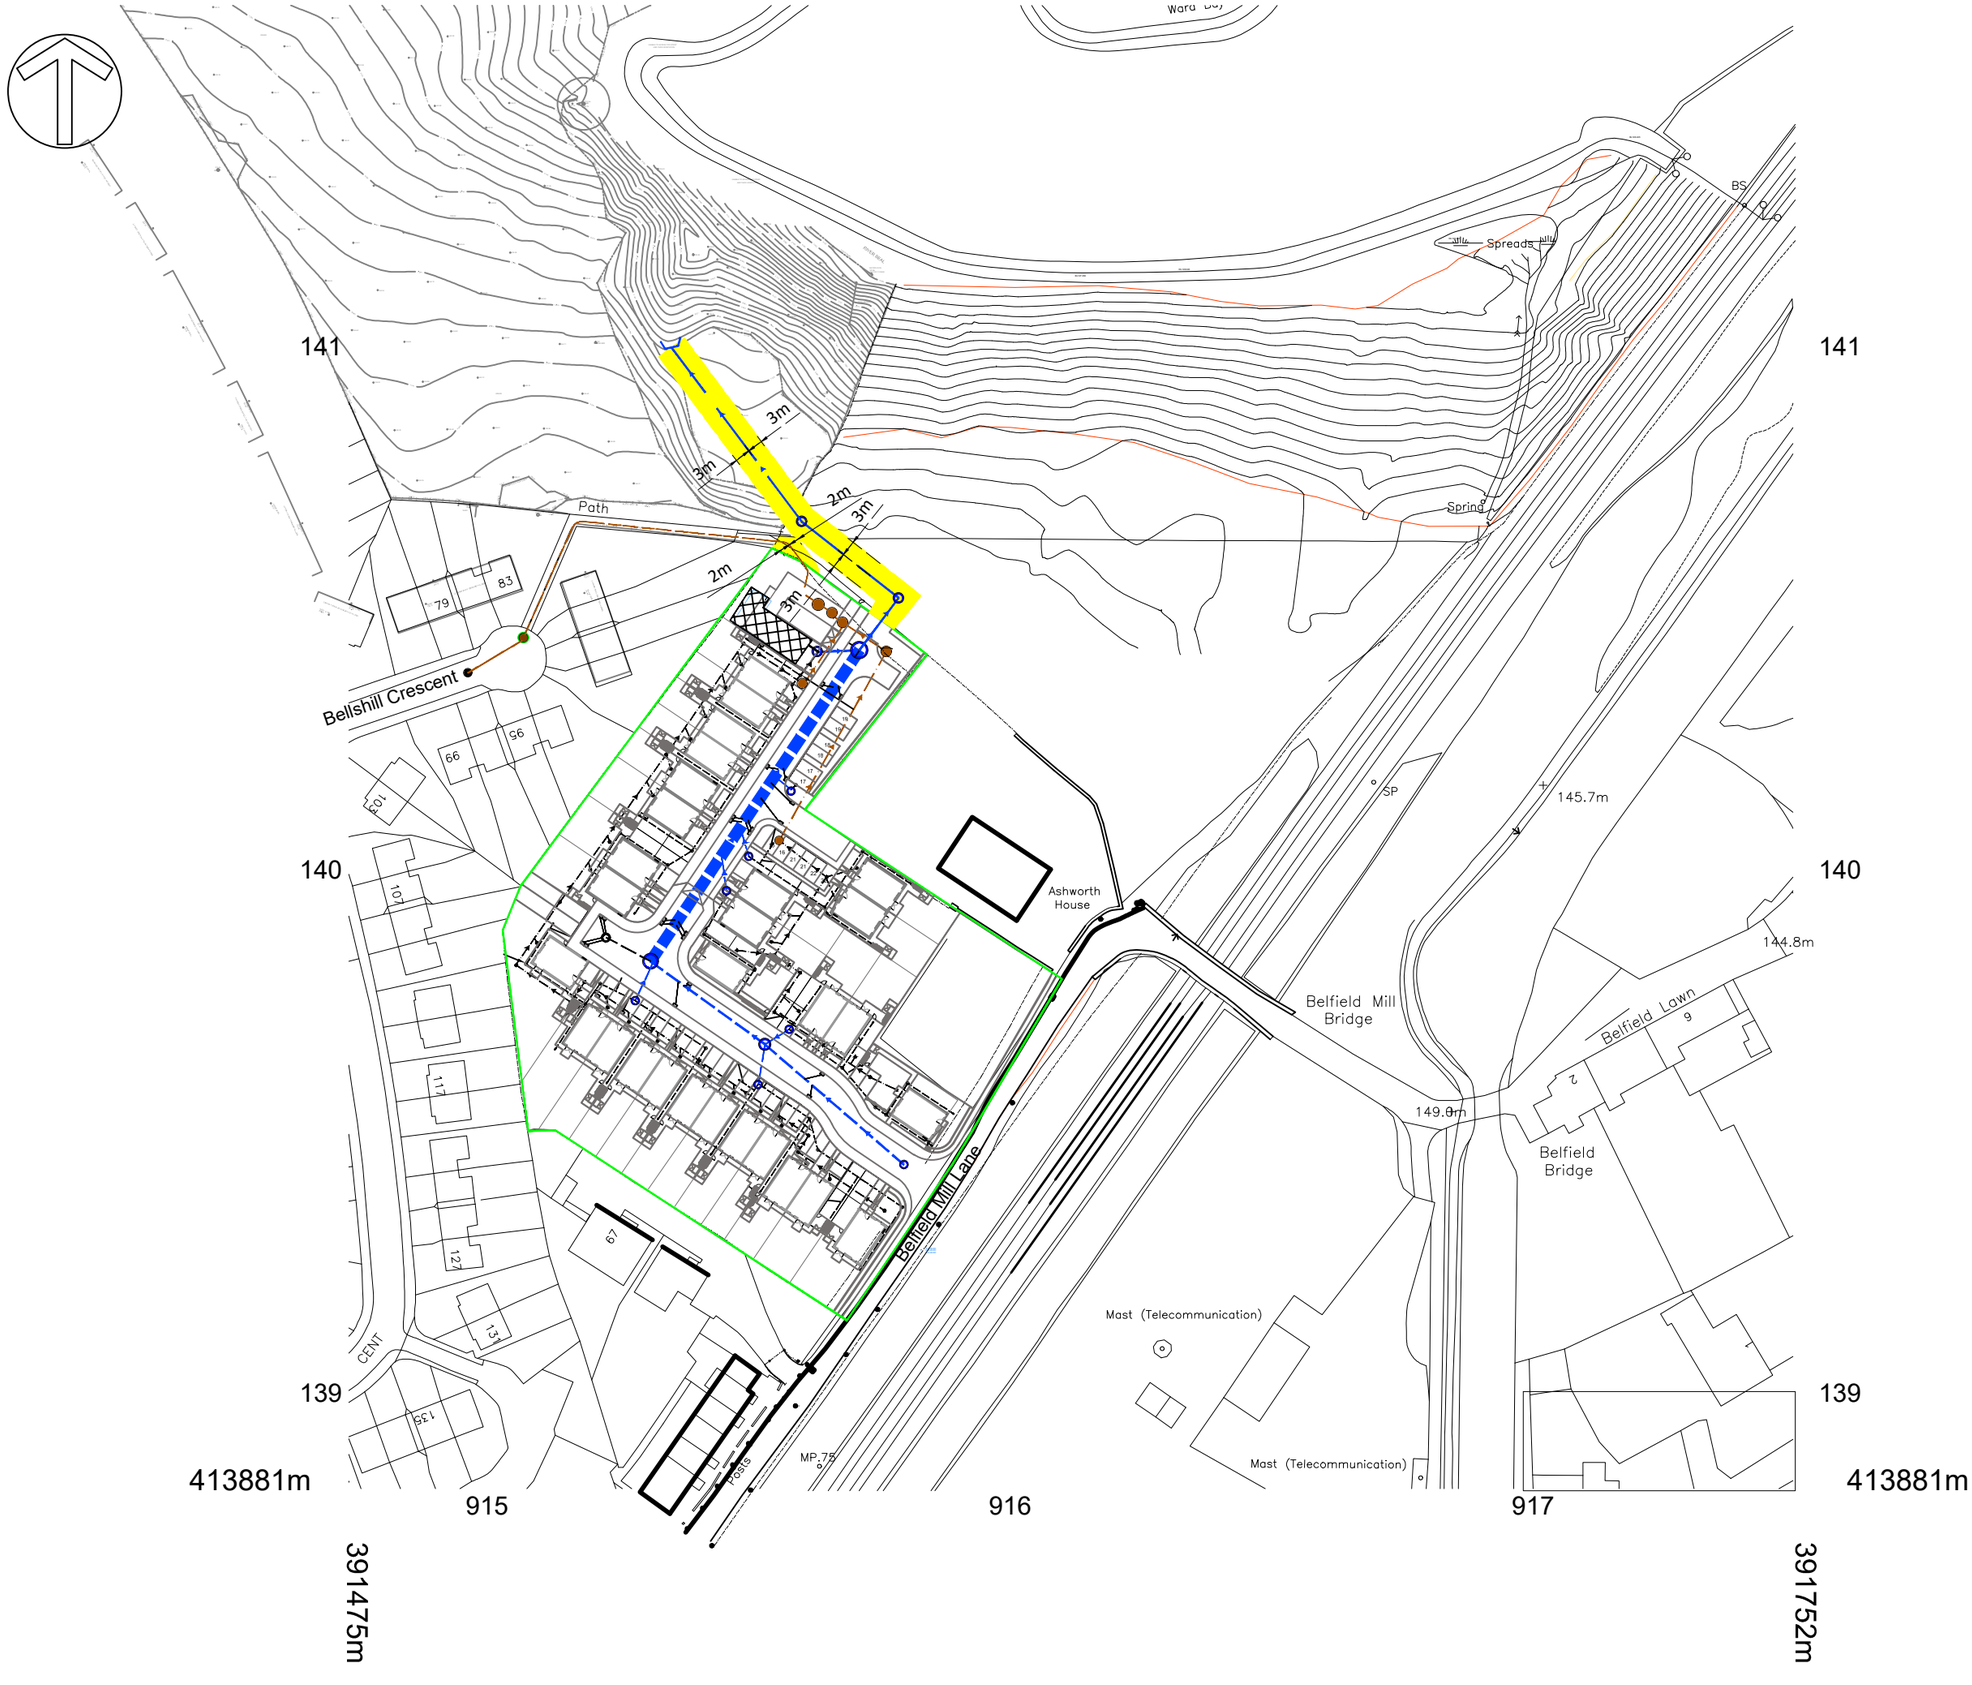

DESIGN REVIEW

Design review by:	**	Checked by:	**

Health, Safety & Environmental Notes

KEY

- Site Boundary
- Proposed S104 Foul Water Sewer
- Proposed Private Foul Water Drain
- Private Linear Drain
- Existing Foul Water Sewer
- Proposed S104 Surface Water Sewer
- Proposed Private Surface water Drain
- Proposed Cellular Storage Tank
- Highway Gulley and Drain
- UU Easement

Date	Revision	By	Chkd	Rev
04.01.21	On site easement removed	AT	WD	P4
18.12.20	Added new topo, changed pipe	JW	WD	P3
04.03.20	Updated to UU comments	AT	WD	P2
05.02.20	Initial Issue	AT	WD	P1

ADEPT
CIVIL AND STRUCTURAL CONSULTING ENGINEERS
Web: www.adeptcsce.com
Email: inbox@adeptcsce.com
Originating Office

Project
Belfield Mill Lane, Rochdale

Title
A3 Land Registry Plan Off Site Easements

Client
Great Places

Scale @ A3	Drawn	Checked	Date
1:1250	AT	WD	09.01.20

Suitability	Purpose
S2	Preliminary

UPRN	Originator	Zone	Level	Type	Role	Drg. No.	Rev.
00.18179-ACE-00-XX-DR-C-0122-P4							