Under the conditions of engagement
the copyright in all drawings,
specifications and documents
prepared by the designer
and in the work executed form
them shall remain the property of
the designer unless otherwise agreed.
Prior to commencement of any works
all dimensions are to be checked and
verified by the relevant contractor
DO NOT SCALE FROM THIS DRAWING

REVISIONS

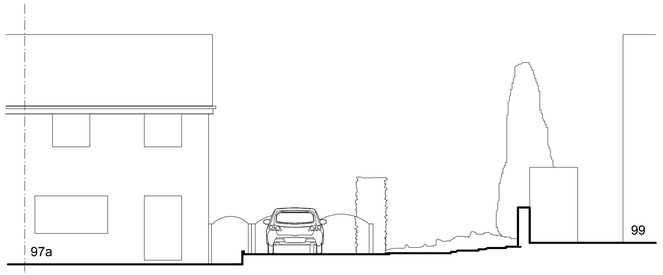

EXISTING SECTION A A Scale 1:100

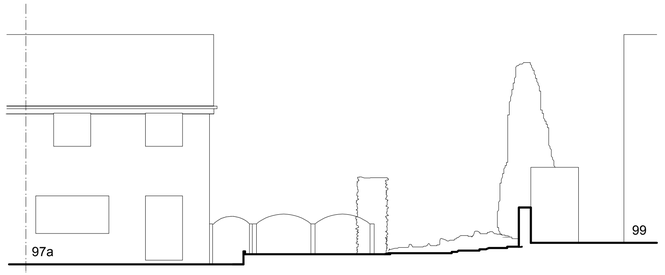

PROPOSED SECTION A A Scale 1:100



EXISTING SECTION B B Scale 1:100



PROPOSED SECTION B B Scale 1:100

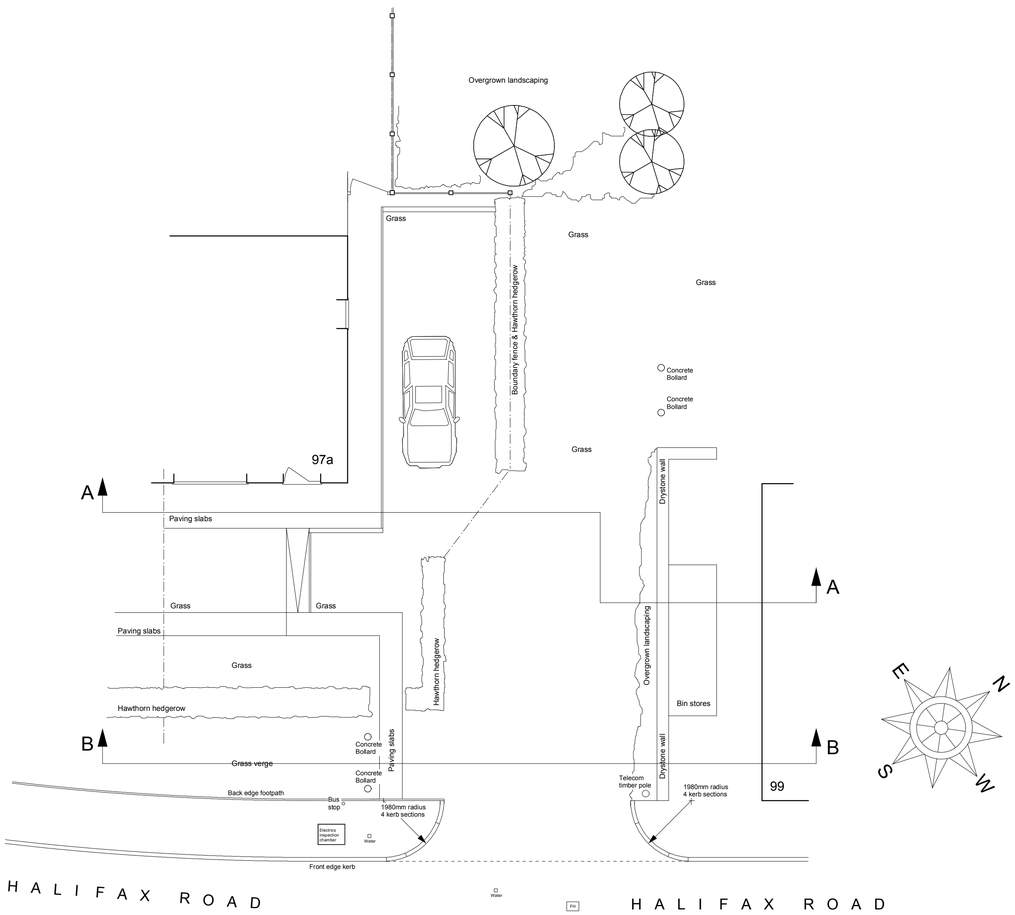

SITE PLAN LAYOUT TO 97a HALIFAX ROAD Scale 1:100

0m 1m 2m 3m 4m 5m 6m 7m 8m

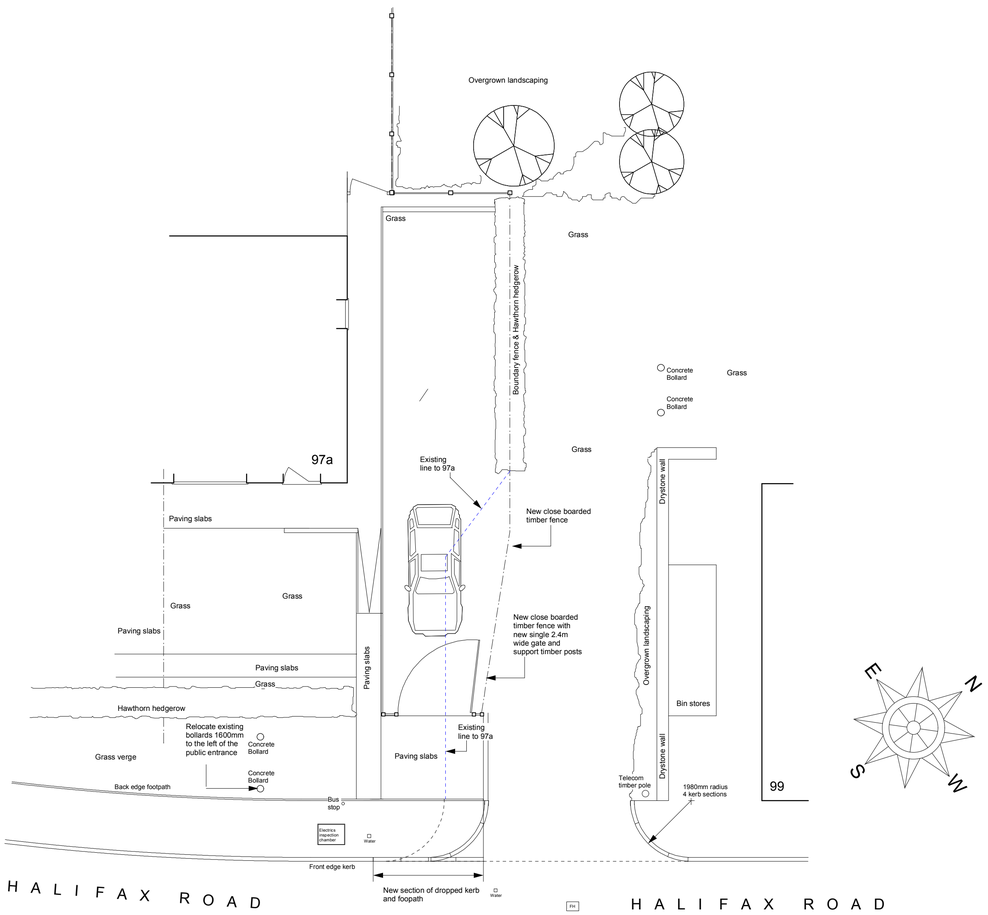

PROPOSED PLAN LAYOUT TO 97a HALIFAX ROAD Scale 1:100

0m 1m 2m 3m 4m 5m 6m 7m 8m

CLIENT
Mr J Lowthian
97a Halifax Road
Littleborough
OL15 0HL

PROJECT
Proposed Extension To
Side Driveway And
Installation Of Gate

DRAWING
Existing & proposed
site plan alterations

DRAWING NO	DRAWN
PL.2039.001	AAL
DATE	SCALE
18.11.2020	1:100 @A1

design306
design306
306 Milnrow Road
Rochdale
OL16 5BQ
Tel 07794 332098
email alex@design306.co.uk