© Copyright: All rights reserved. This drawing must not be reproduced without permission. Do not scale from this drawing.
All dimension are in millimetres unless otherwise stated. Any discrepancies should be reported to House Architecture.

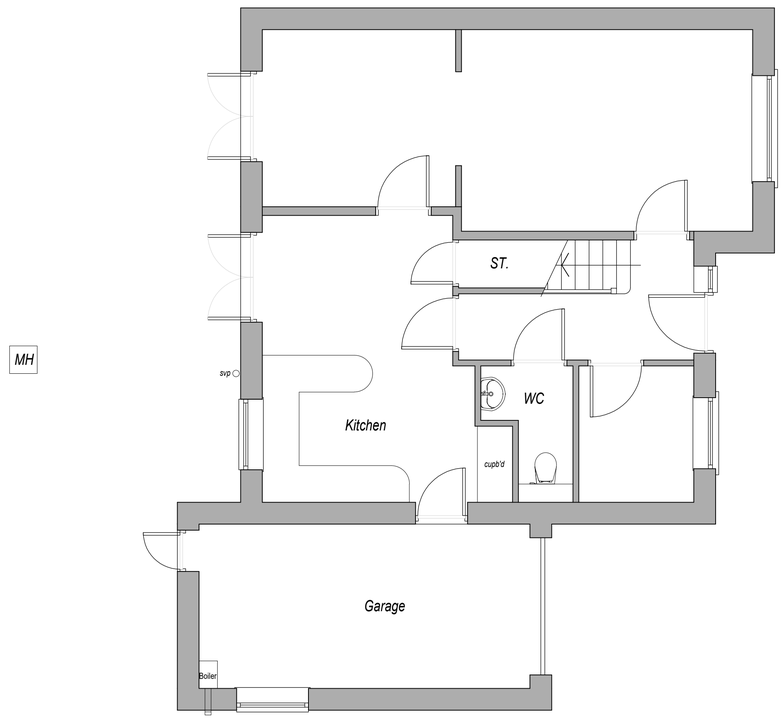

Existing Ground Floor Plan @ 1:50

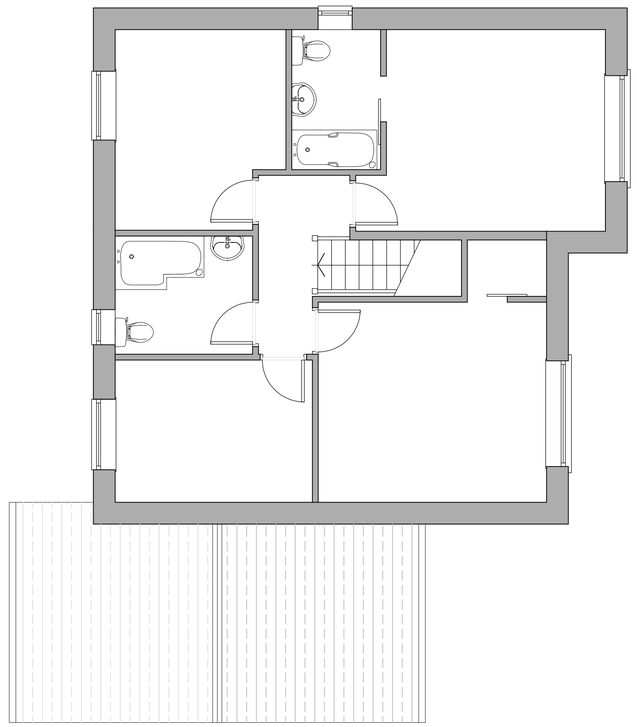

Existing First Floor Plan @ 1:50

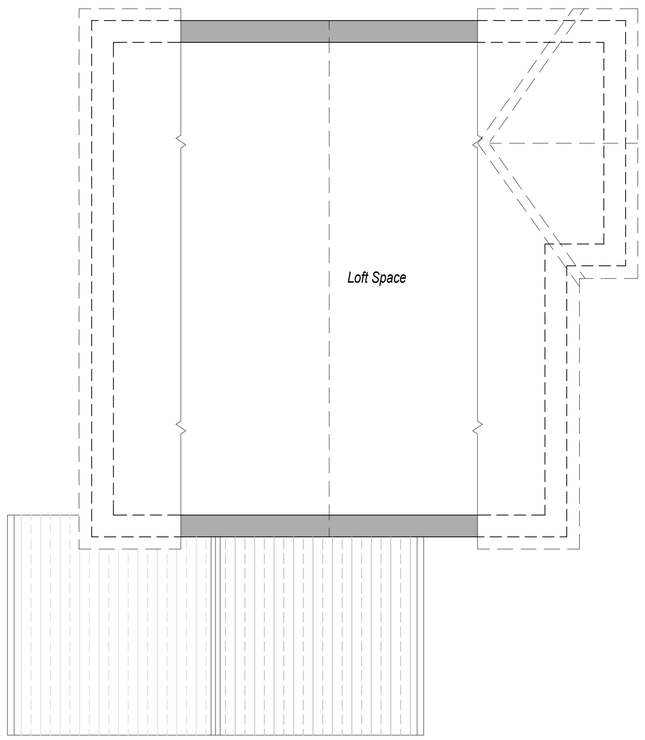

Proposed Loft Plan @ 1:50

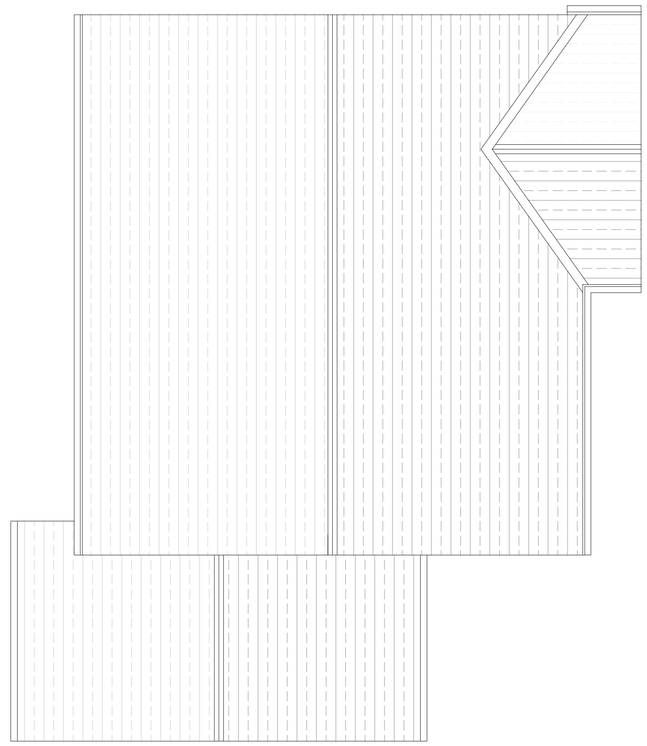

Existing Roof Plan @ 1:50

METRES

0 5

SCALE

HOUSE ARCHITECTURE GROUP LIMITED
60 Ernocroft Road
Marple Bridge, Stockport, SK6 5DY
Tel: 07725 529424
E Mail: rcgclarke@gmail.com
CIAT Registered Practice

client	Andrew Harrison
project	Proposed extensions to 7 Retford Avenue, Rochdale
title	Existing Plans
date: Mar 2021	scale: 1:50 @ A1
drg no.: AS1	drawn: RC