

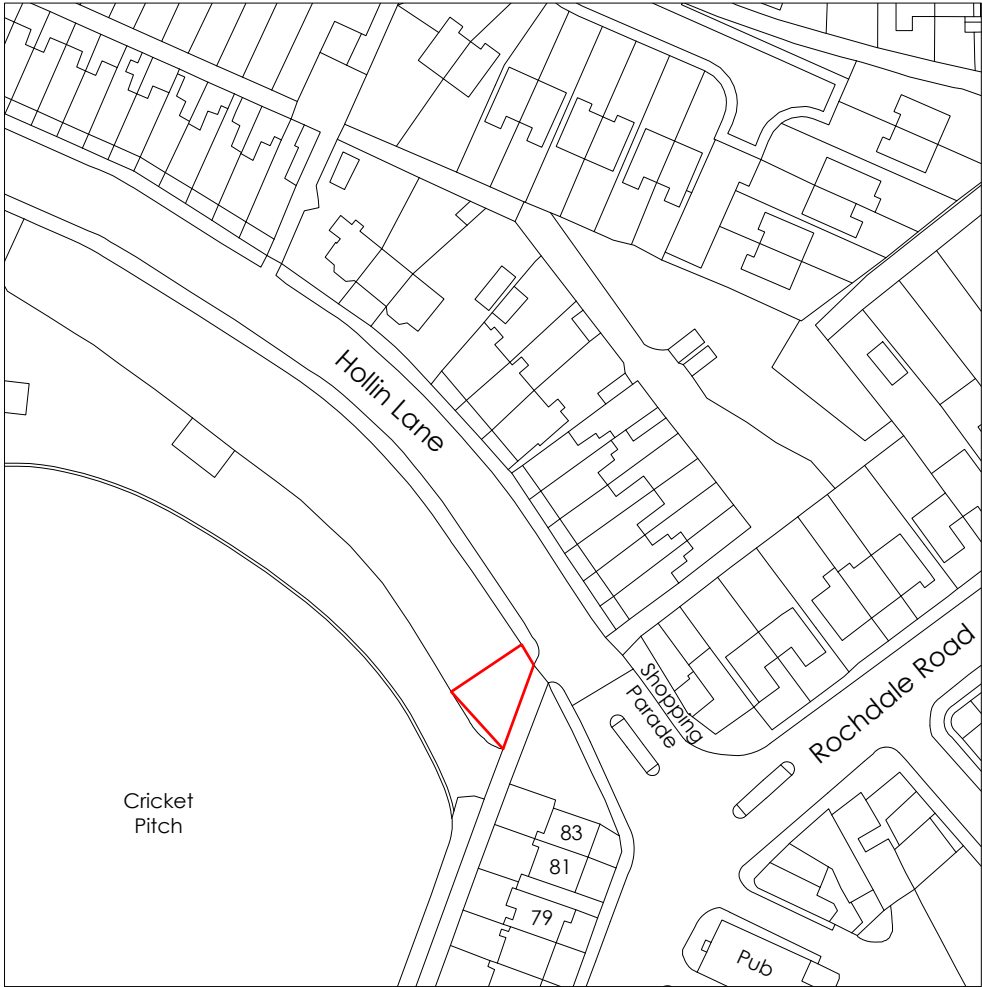


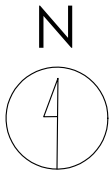

Crown copyright and database rights (2021) OS (100063368)

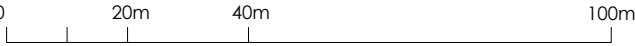

Title
Site Location Plan

Address
79 Rochdale Road, Middleton, M24 5EE



Client

Job No. 15615	Issued 24/08/22
-------------------------	---------------------------


Scale
1:1250 @ A3

Key
1. Site Boundary

All information is to be checked on site for accuracy and fit. Only drawings with WD status with the most recent revision are to be used for construction.

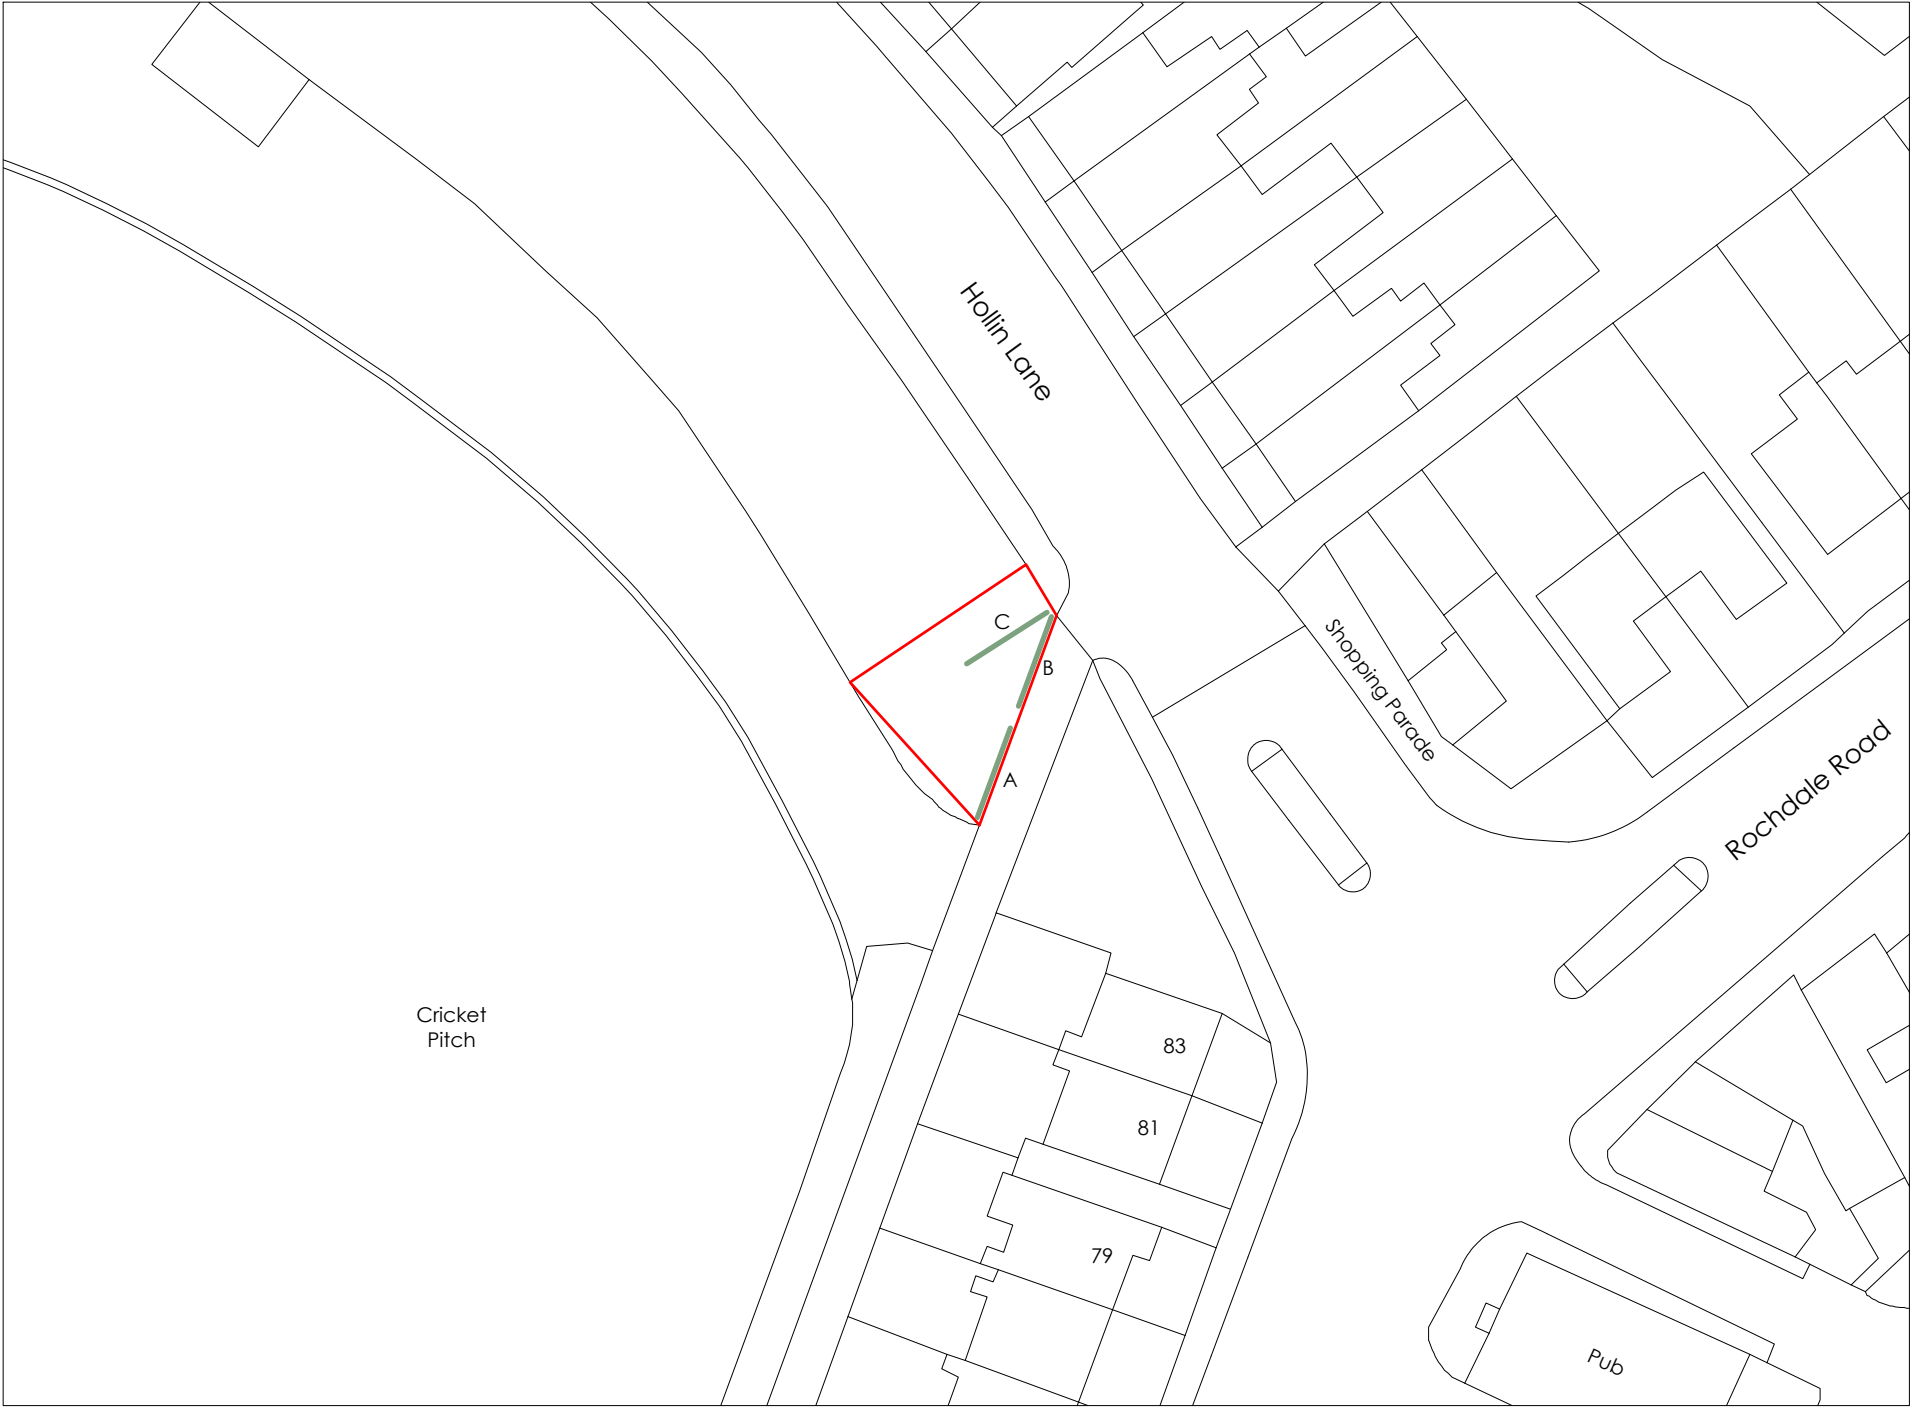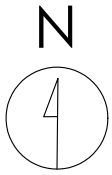

Crown copyright and database rights (2021) OS (100063368)

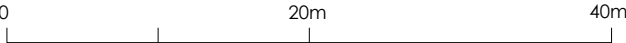

Title
Existing Site Plan

Address
79 Rochdale Road, Middleton, M24 5EE

Client



Job No.
15615

Issued
24/08/22


Scale
1:500 @ A3

- Key**
- 1. Site Boundary
 - 2. Existing Advertising to be Removed

All information is to be checked on site for accuracy and fit. Only drawings with WD status with the most recent revision are to be used for construction.

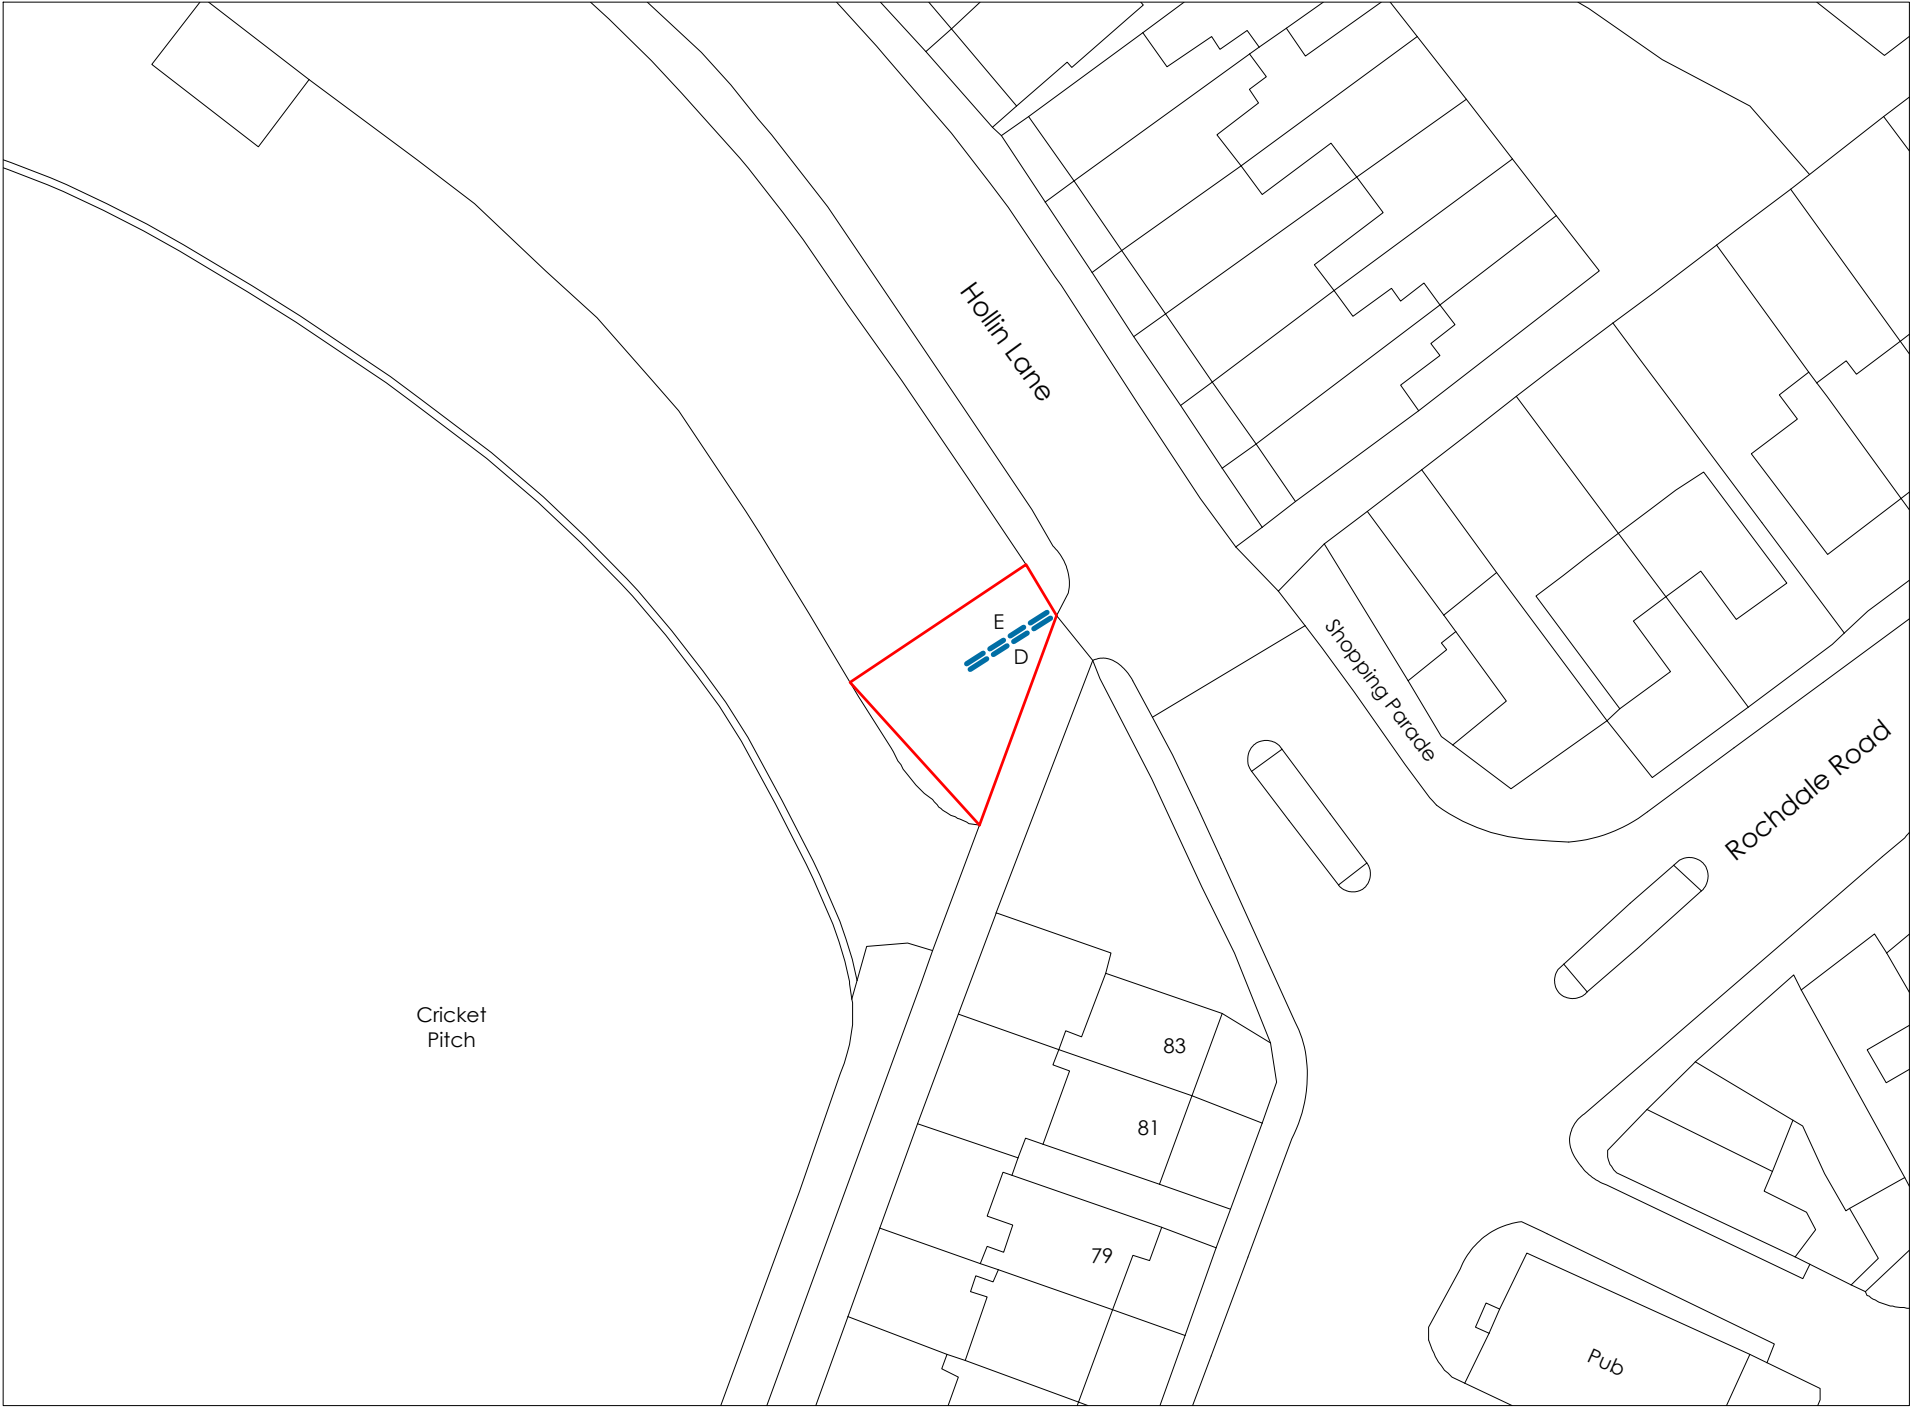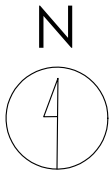

Crown copyright and database rights (2021) OS (100063368)

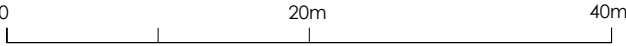

Title
Proposed Site Plan

Address
79 Rochdale Road, Middleton, M24 5EE

Client

Job No.
15615


Issued
24/08/22

Scale
1:500 @ A3


Key

1.	Site Boundary
2.	Proposed Digital Display


All information is to be checked on site for accuracy and fit. Only drawings with WD status with the most recent revision are to be used for construction.

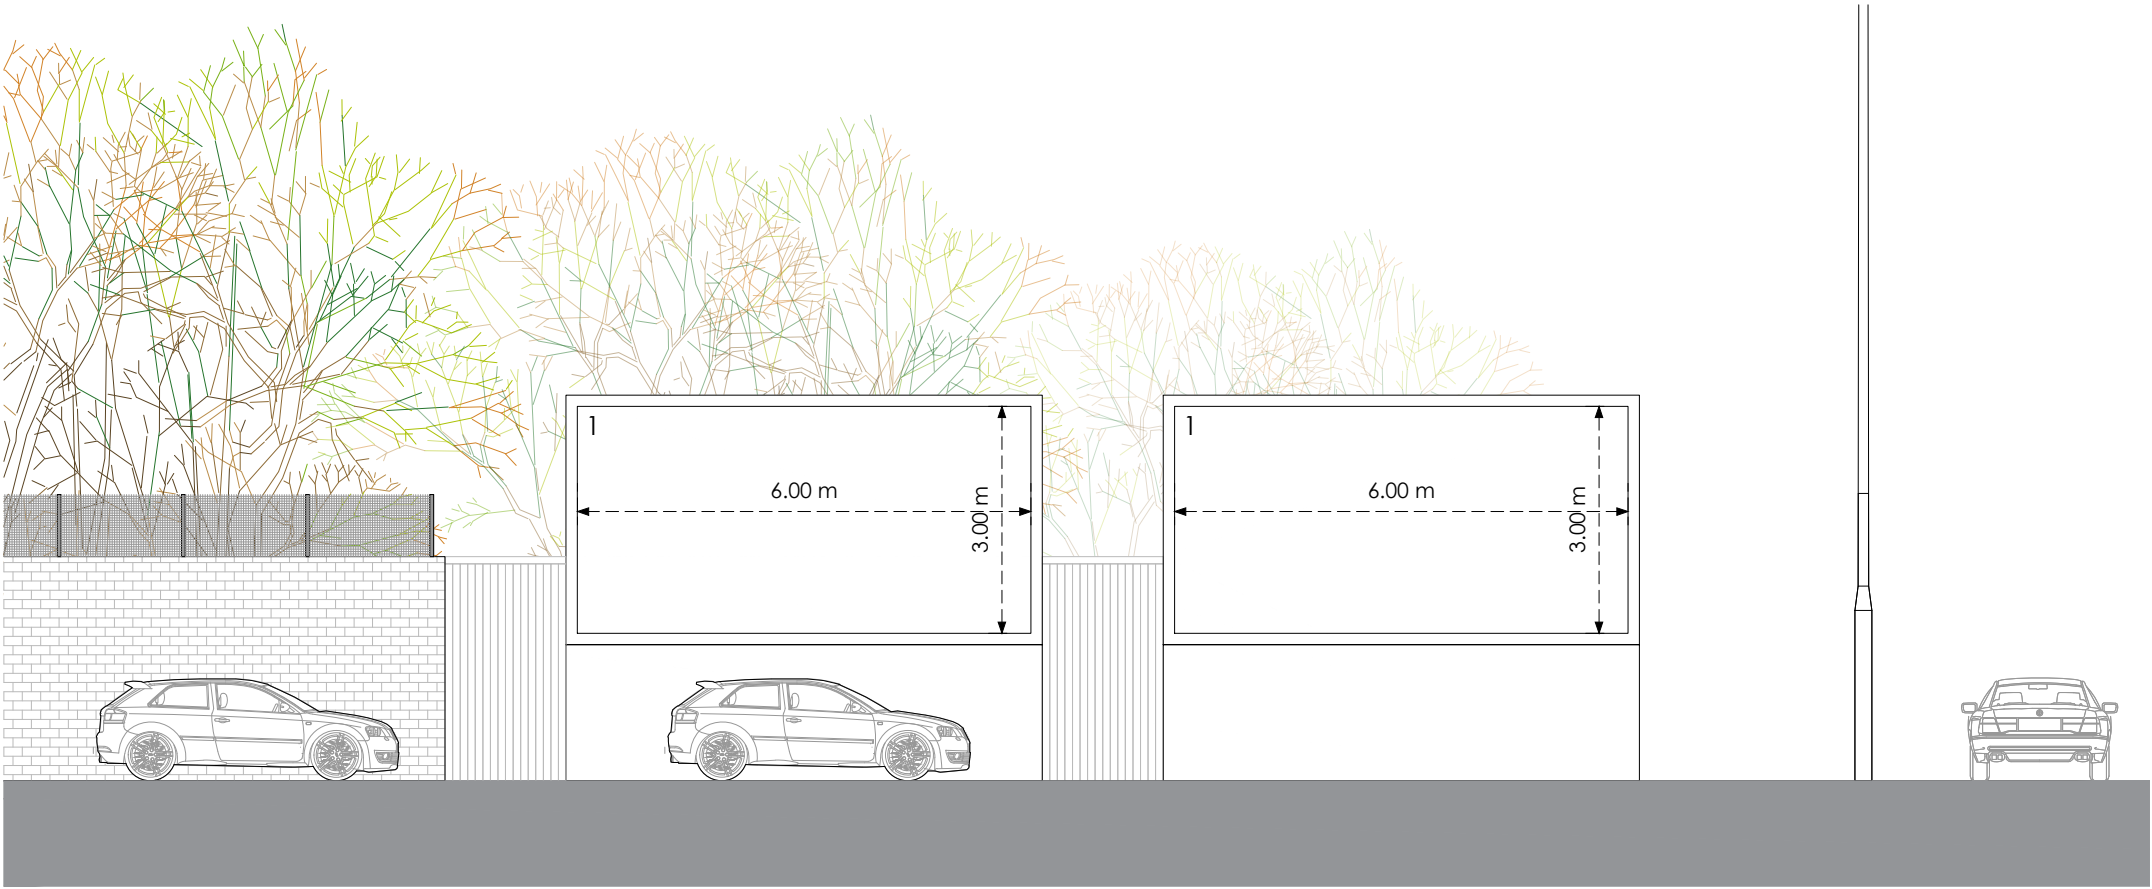


Front Panel A and B

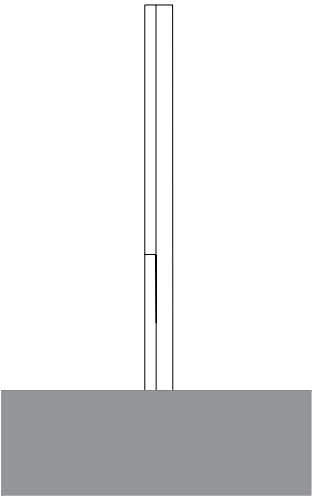

Side
Existing

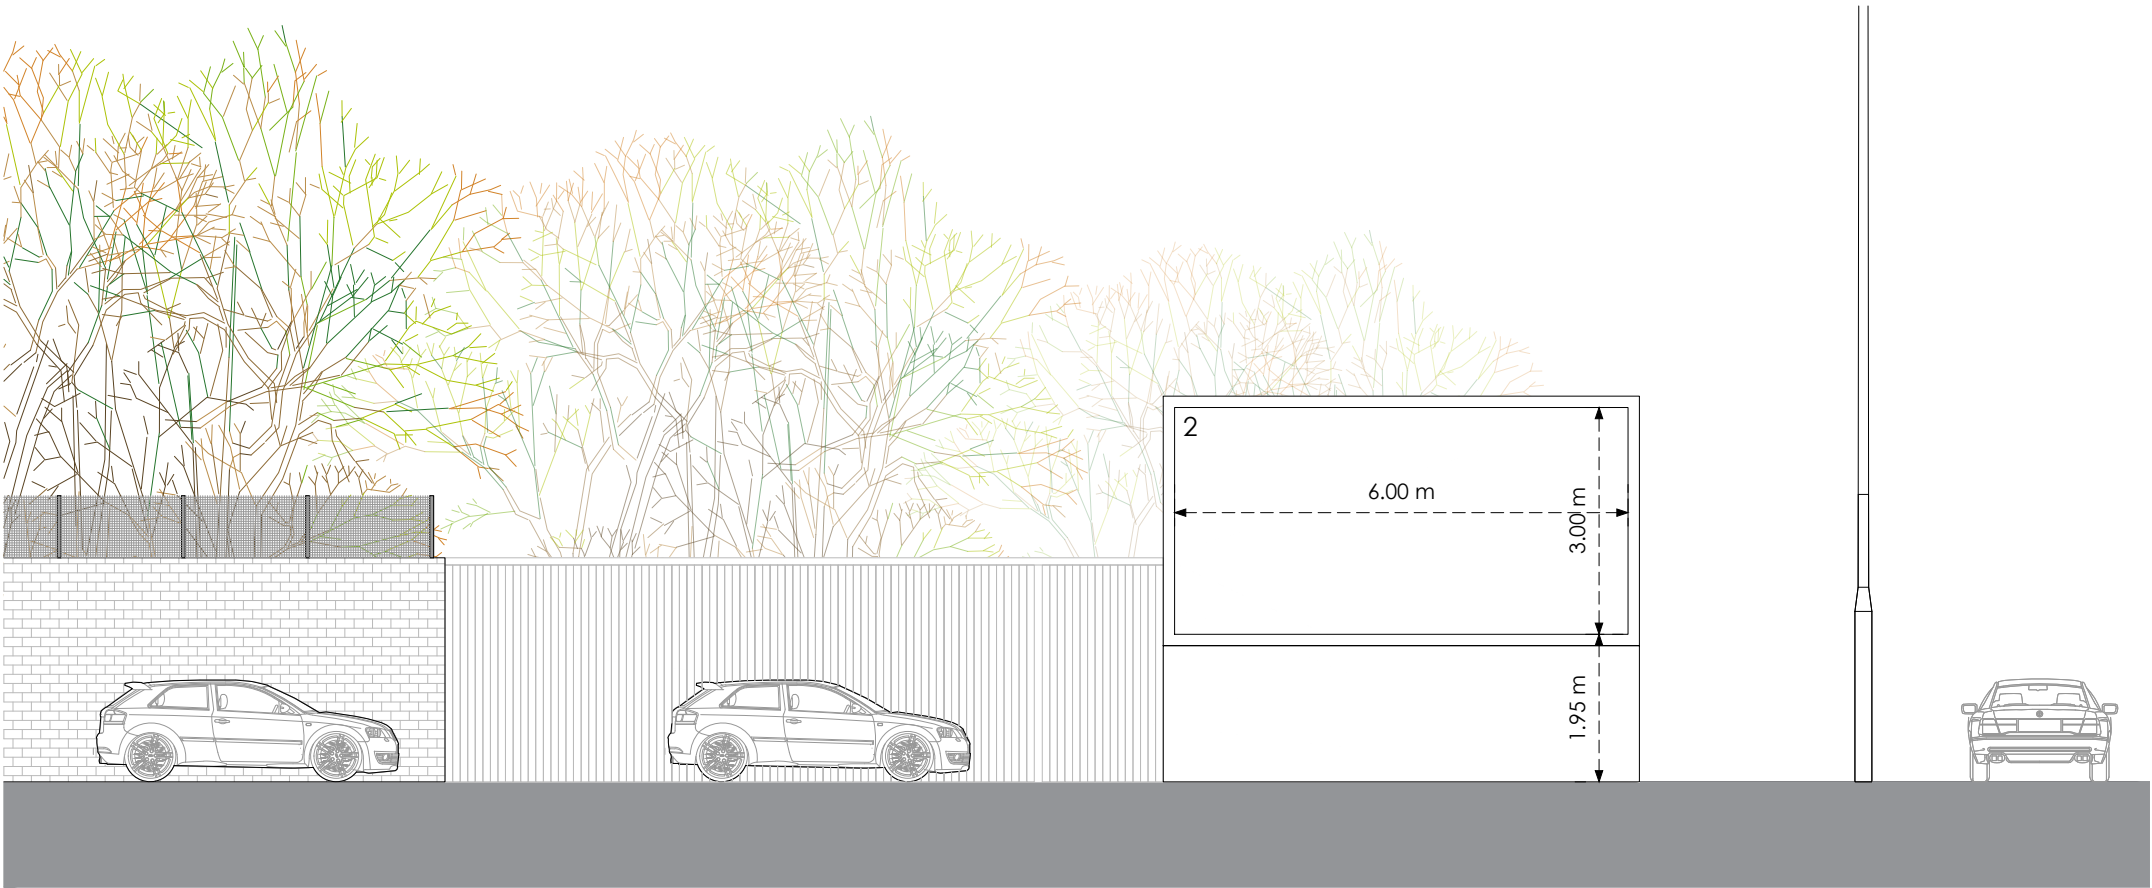

Front Panel D

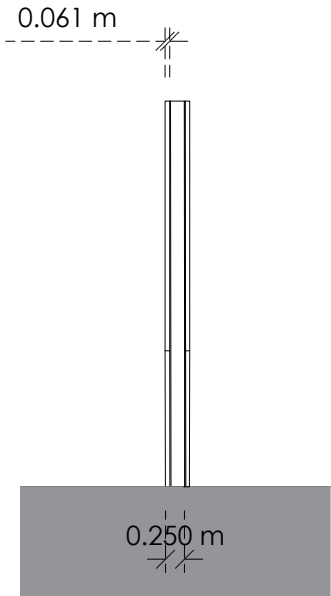

Side
Proposed

0 4m 8m

Title
Existing and Proposed Elevations

Address
79 Rochdale Road, Middleton, M24 5EE


Client

Job No. 15615 **Issued** 24/08/22


Scale
1:100 @ A3

- Key**
- 1. Existing Advertising Board to be Removed
 - 2. Proposed Digital Display


All information is to be checked on site for accuracy and fit. Only drawings with WD status with the most recent revision are to be used for construction.

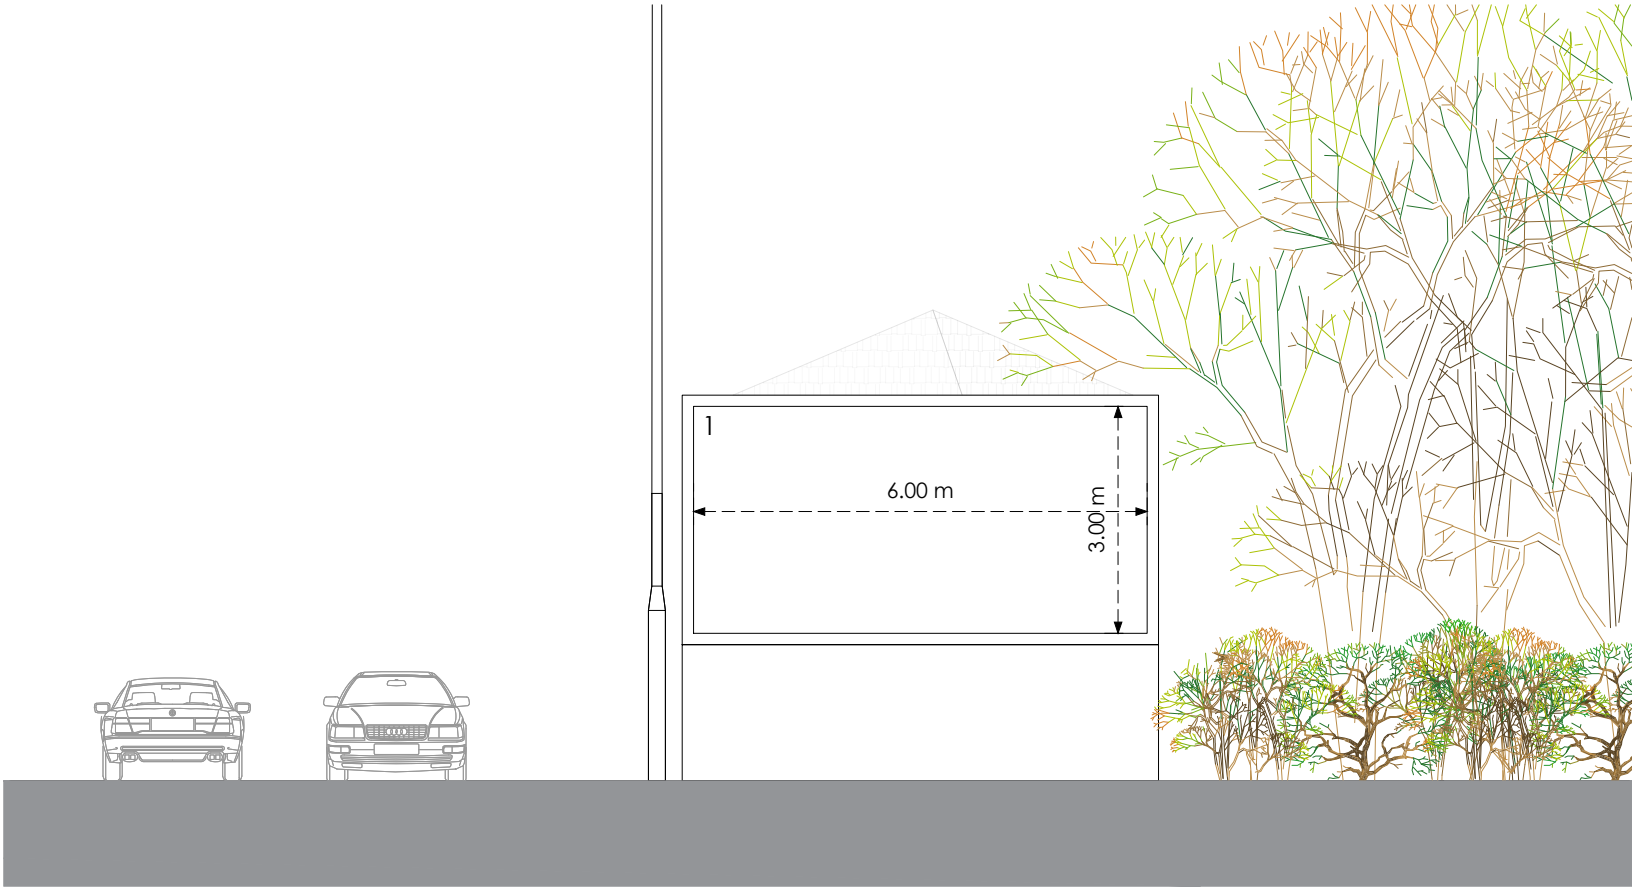


Front Panel C

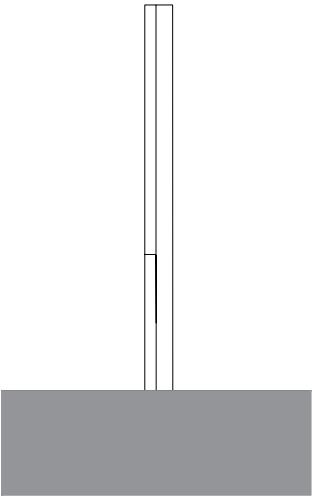

Side
Existing

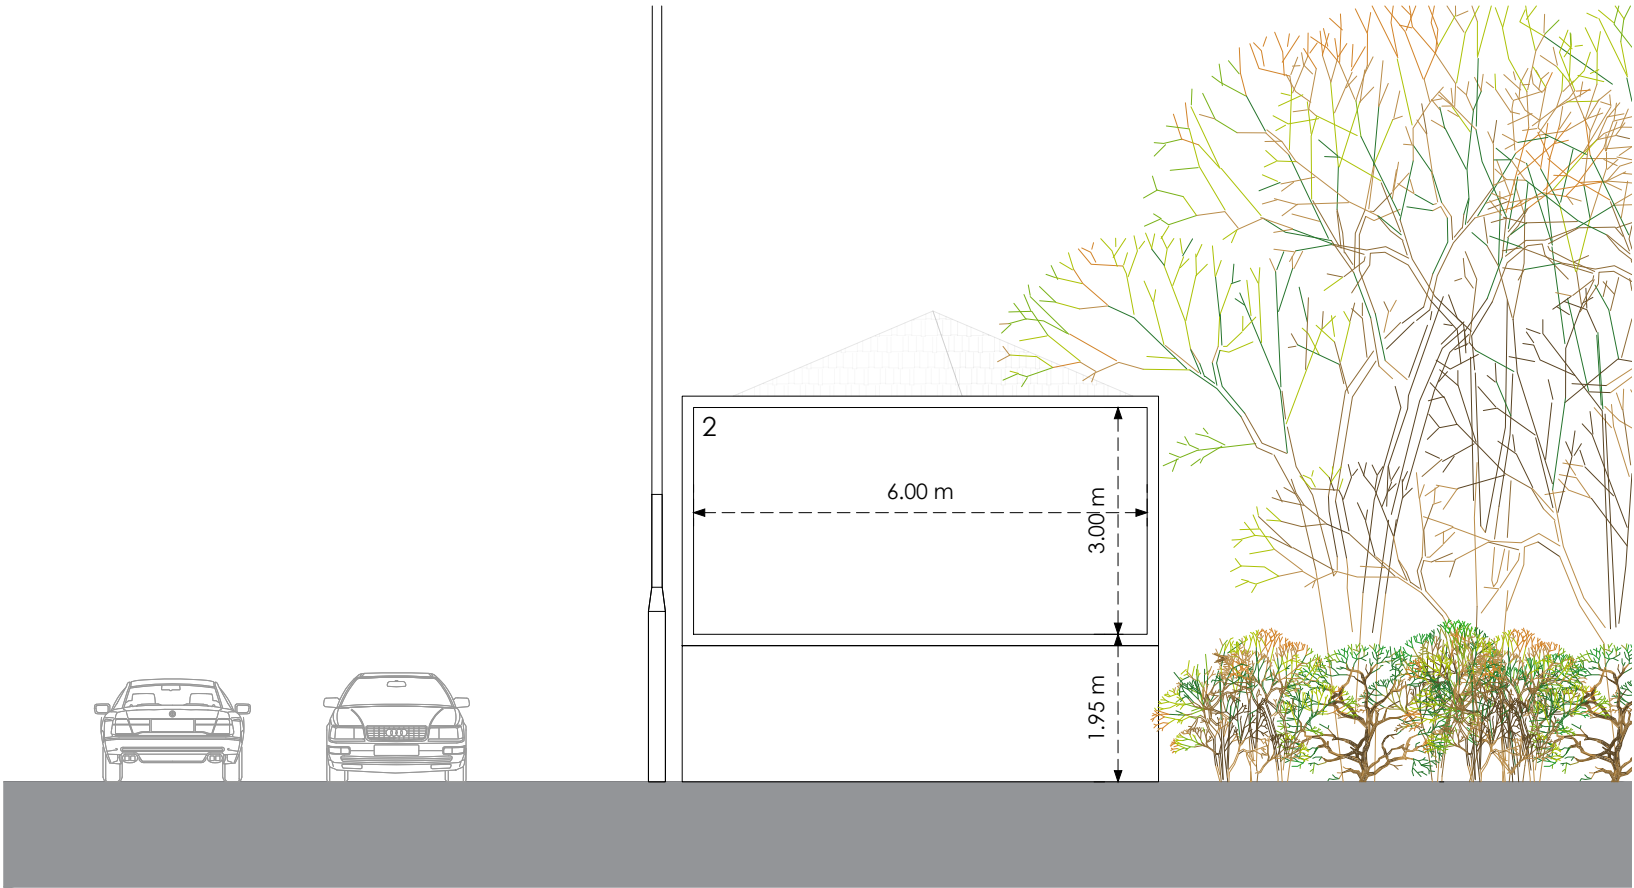

Front Panel E

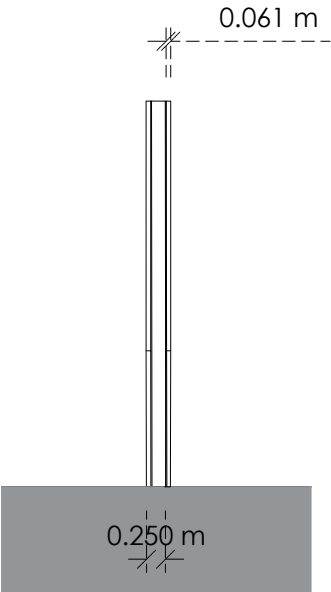

Side
Proposed

0 4m 8m

Title
Existing and Proposed Elevations

Address
79 Rochdale Road, Middleton, M24 5EE

Client

Job No. 15615 **Issued** 24/08/22

Scale
1:100 @ A3

- Key**
- 1. Existing Advertising Board to be Removed
 - 2. Proposed Digital Display

All information is to be checked on site for accuracy and fit. Only drawings with WD status with the most recent revision are to be used for construction.