
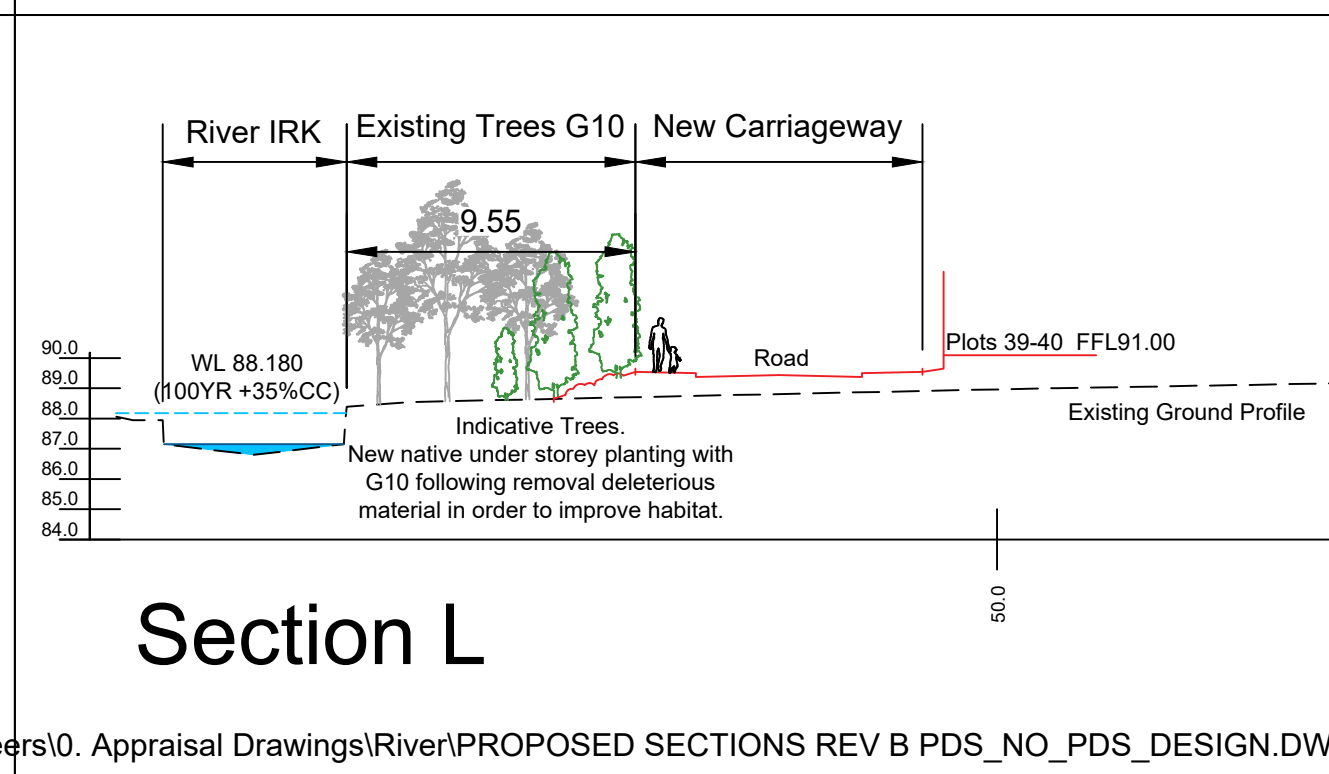
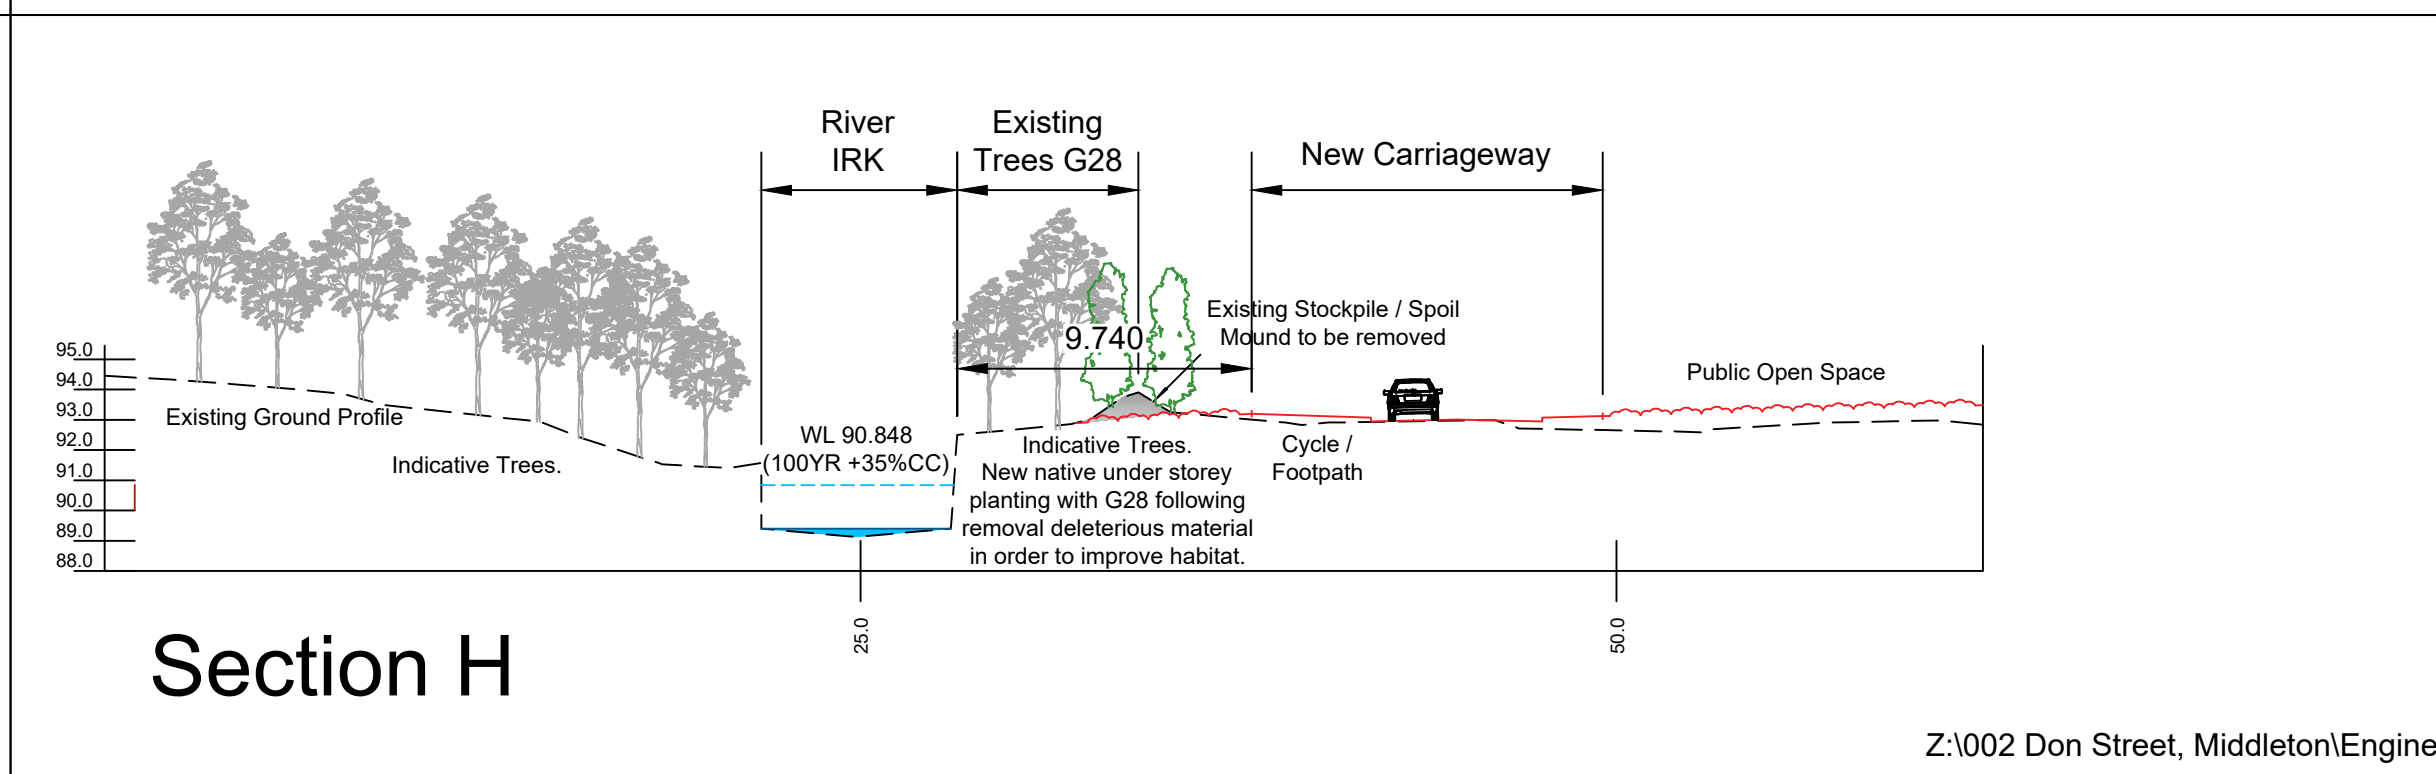
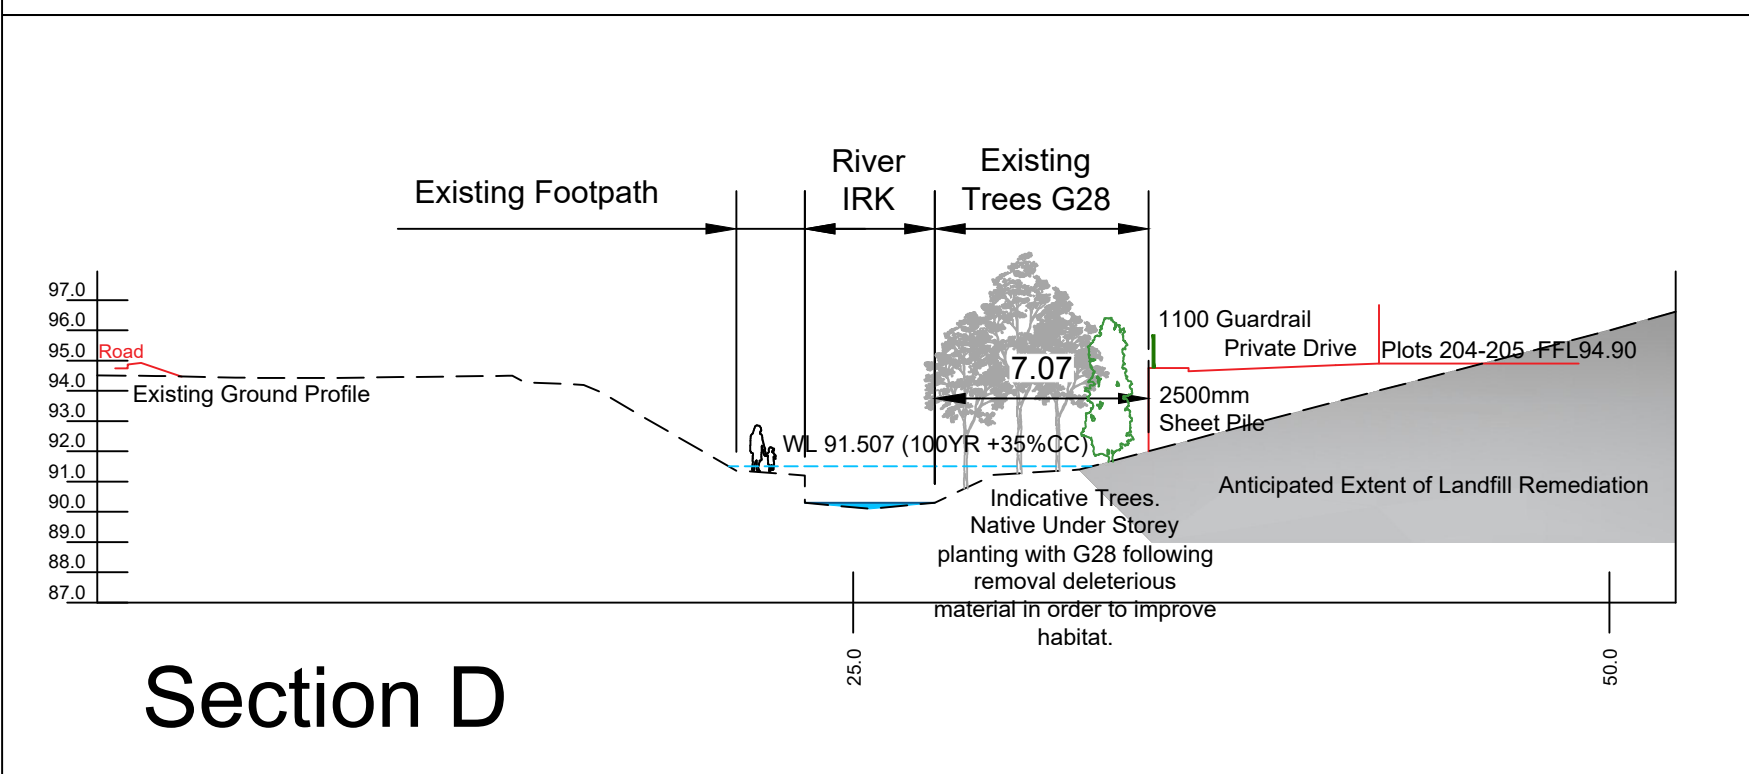
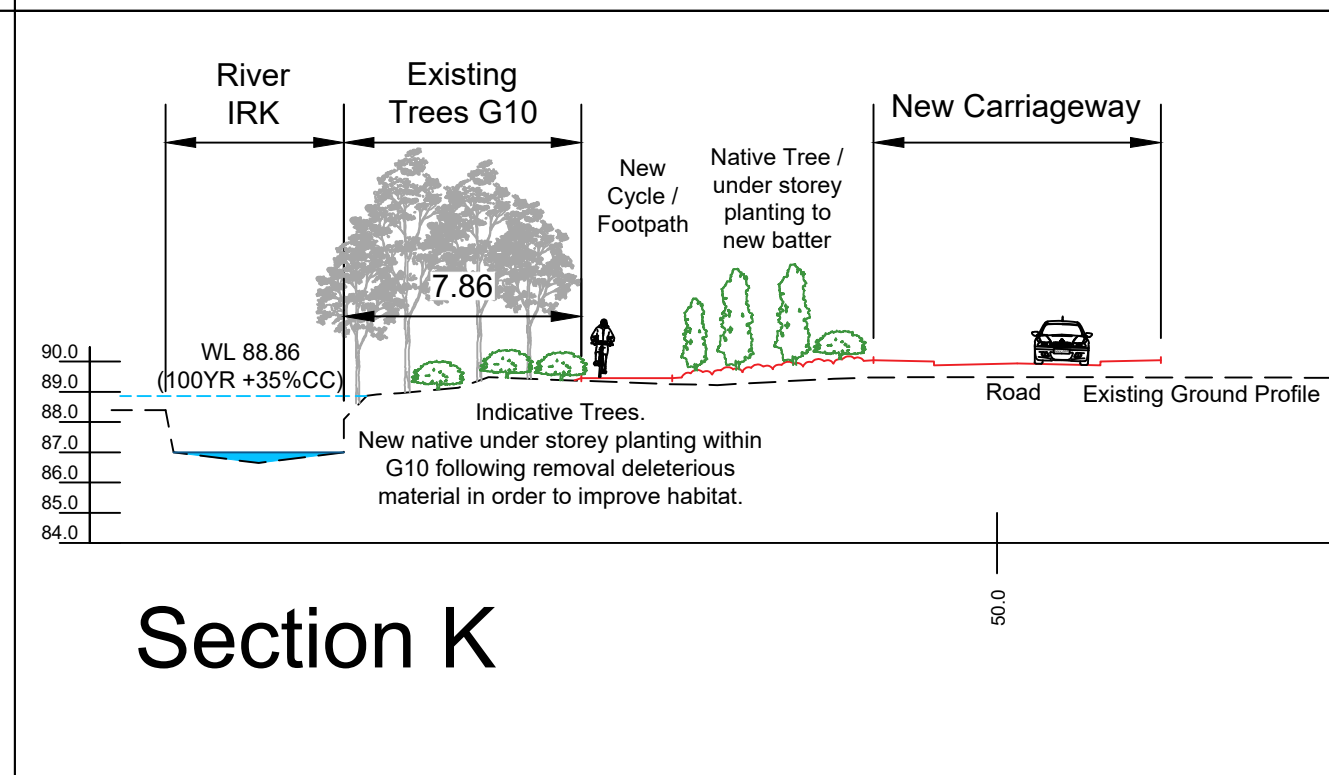
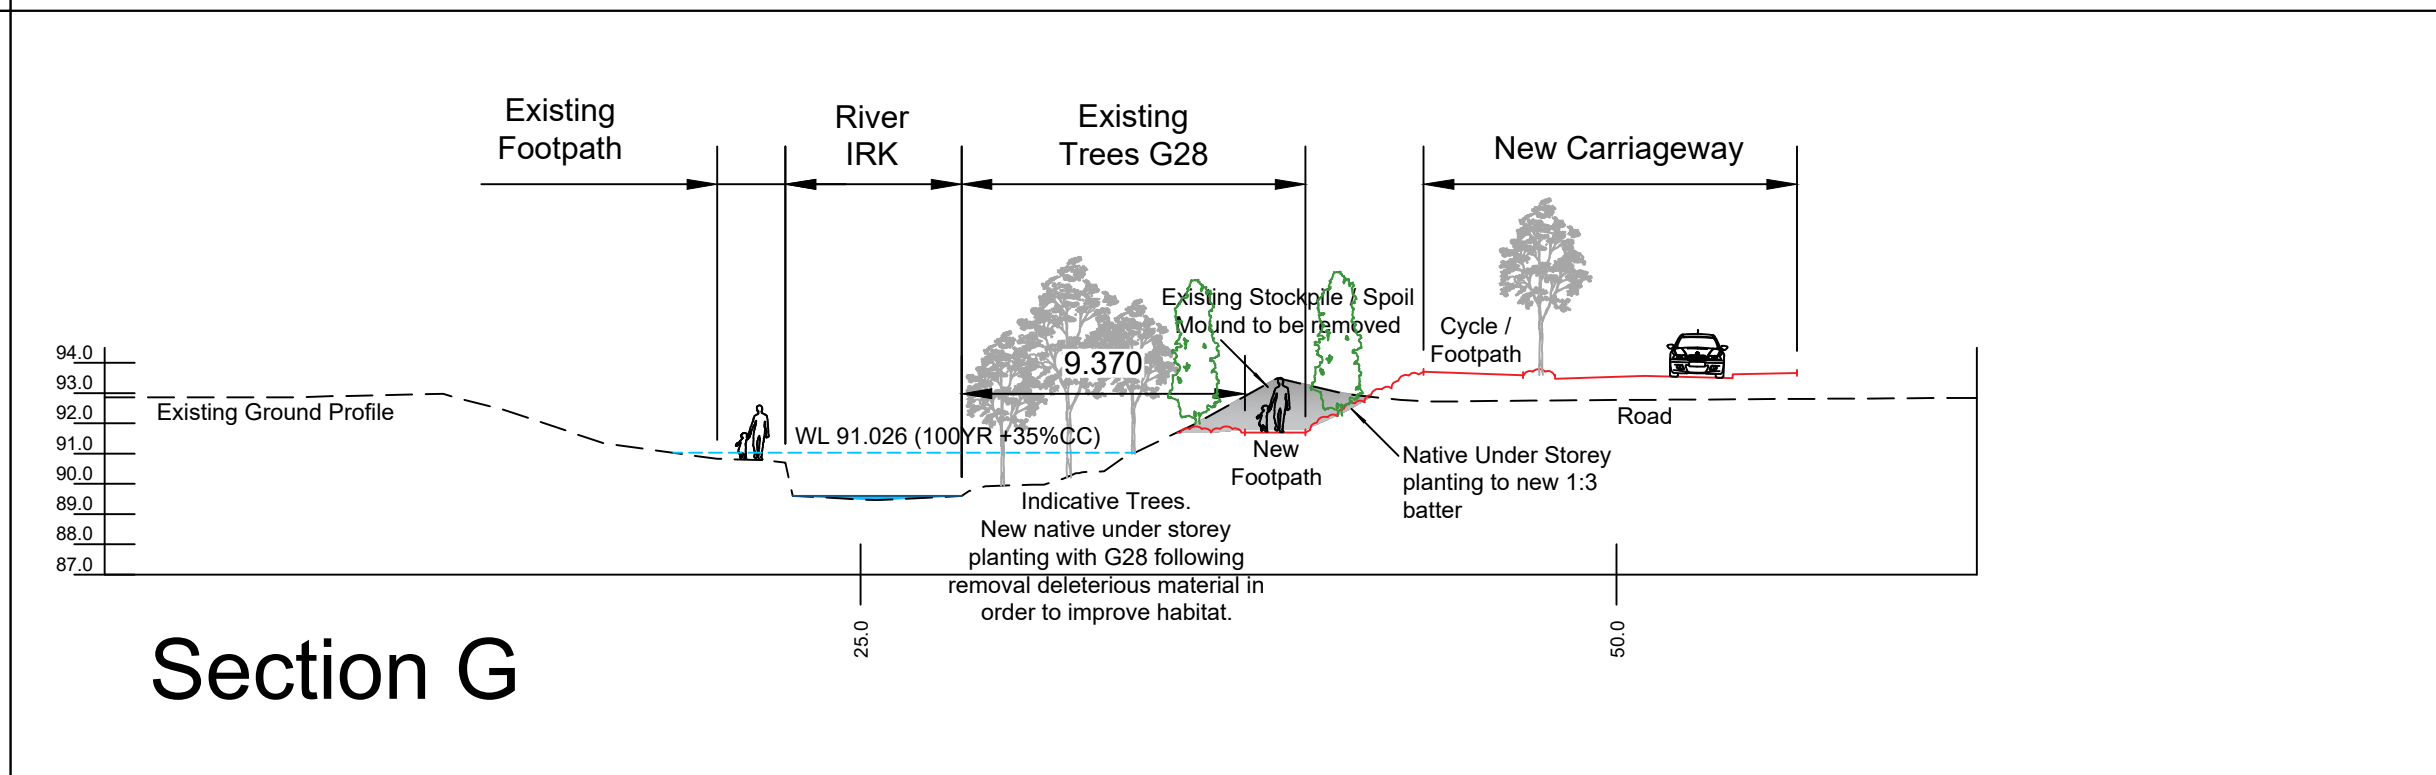
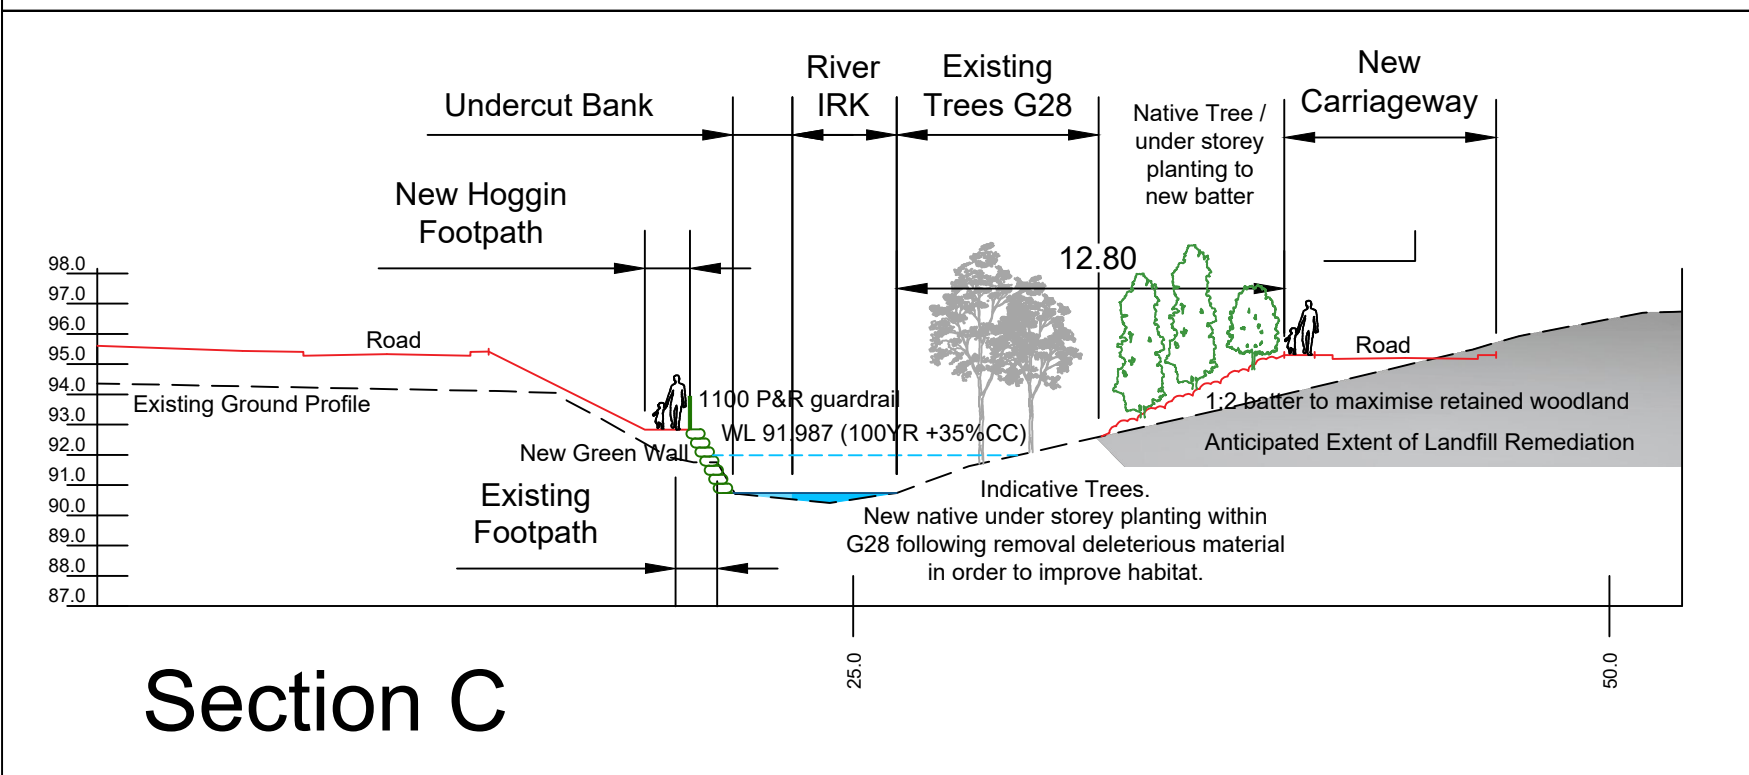
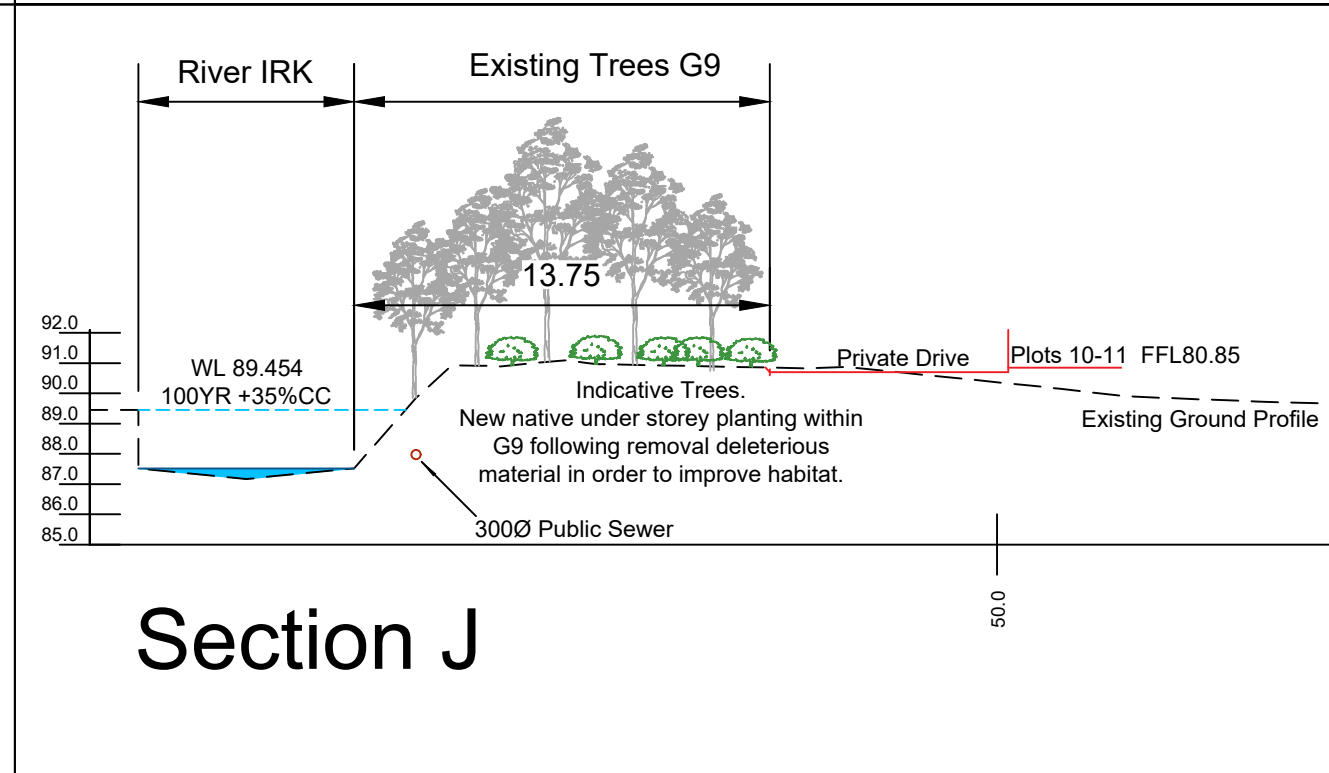
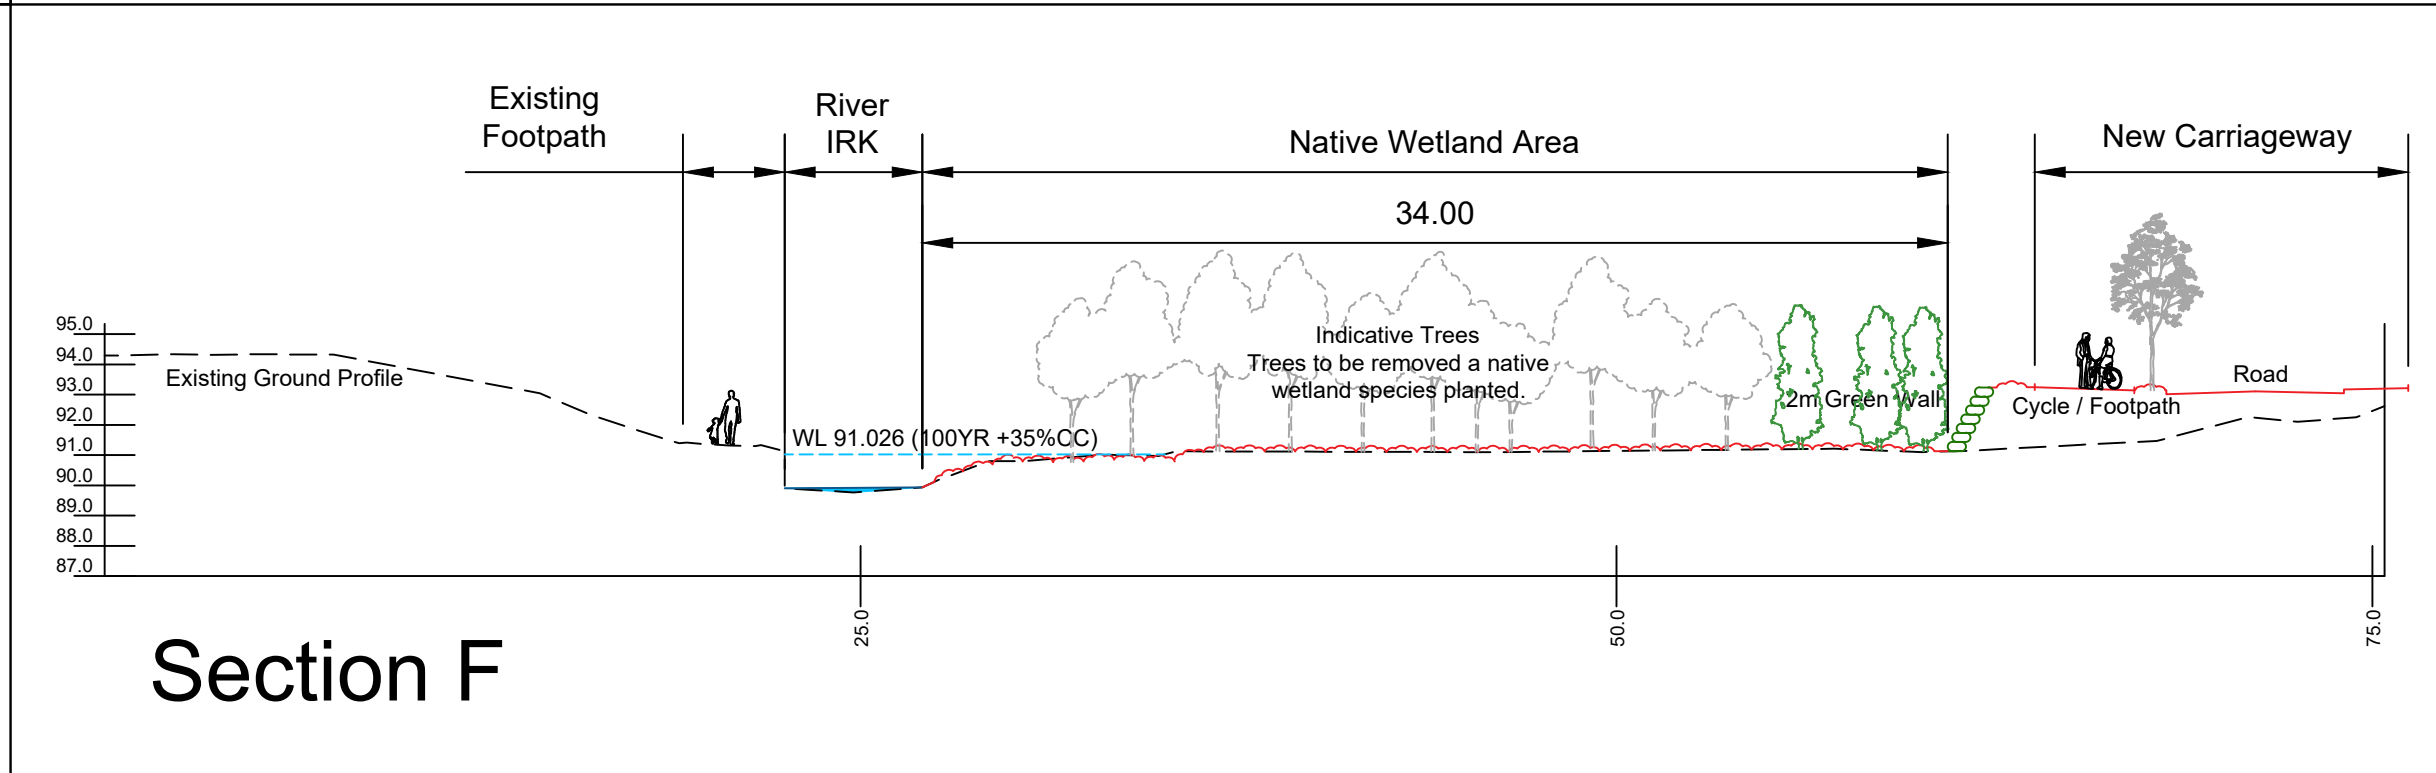
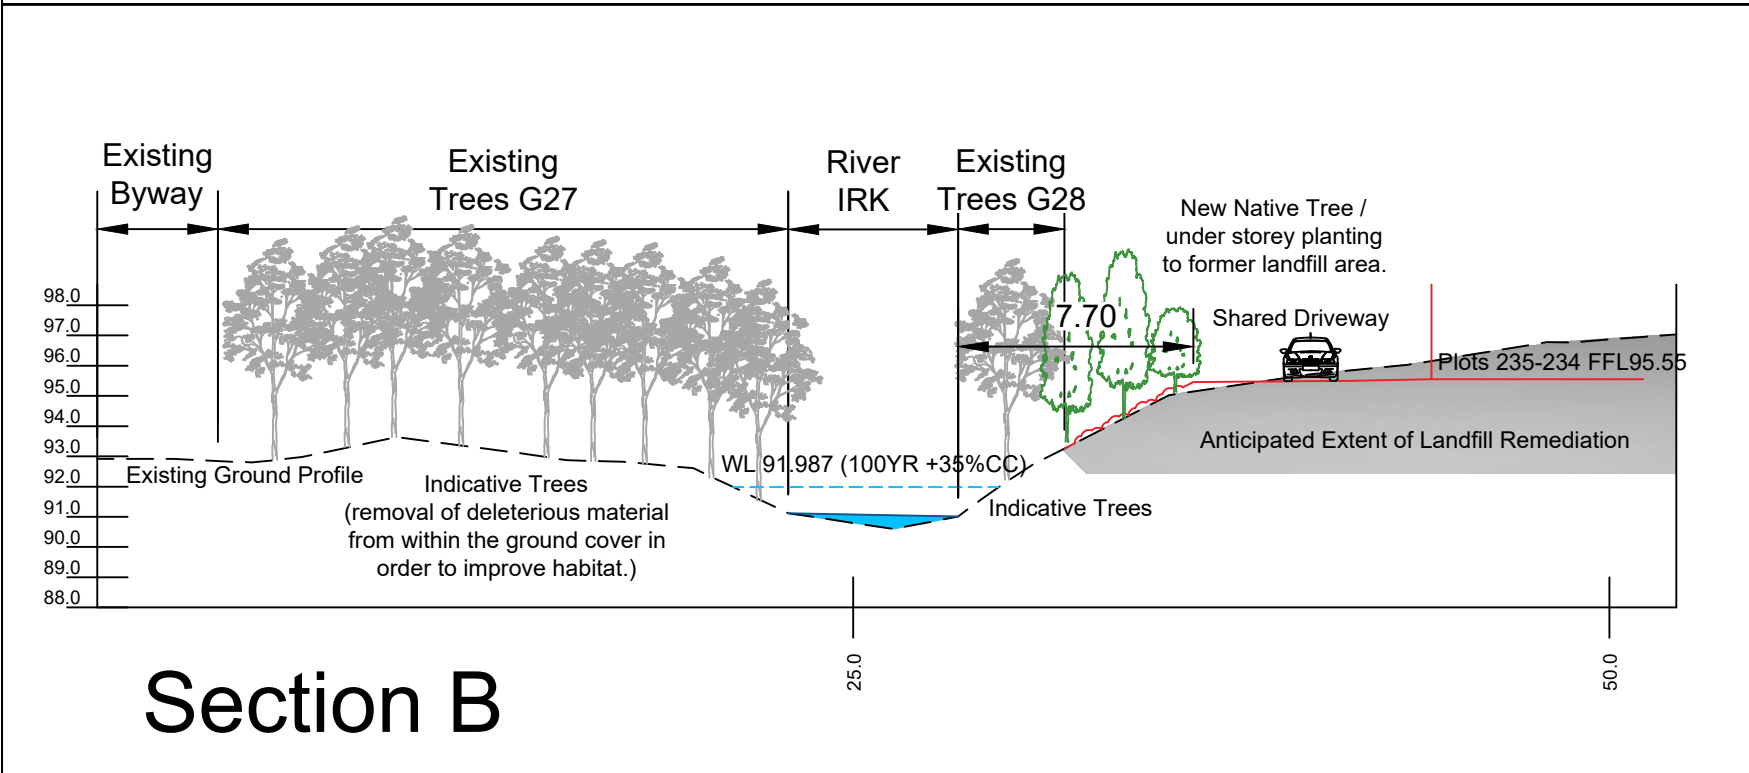
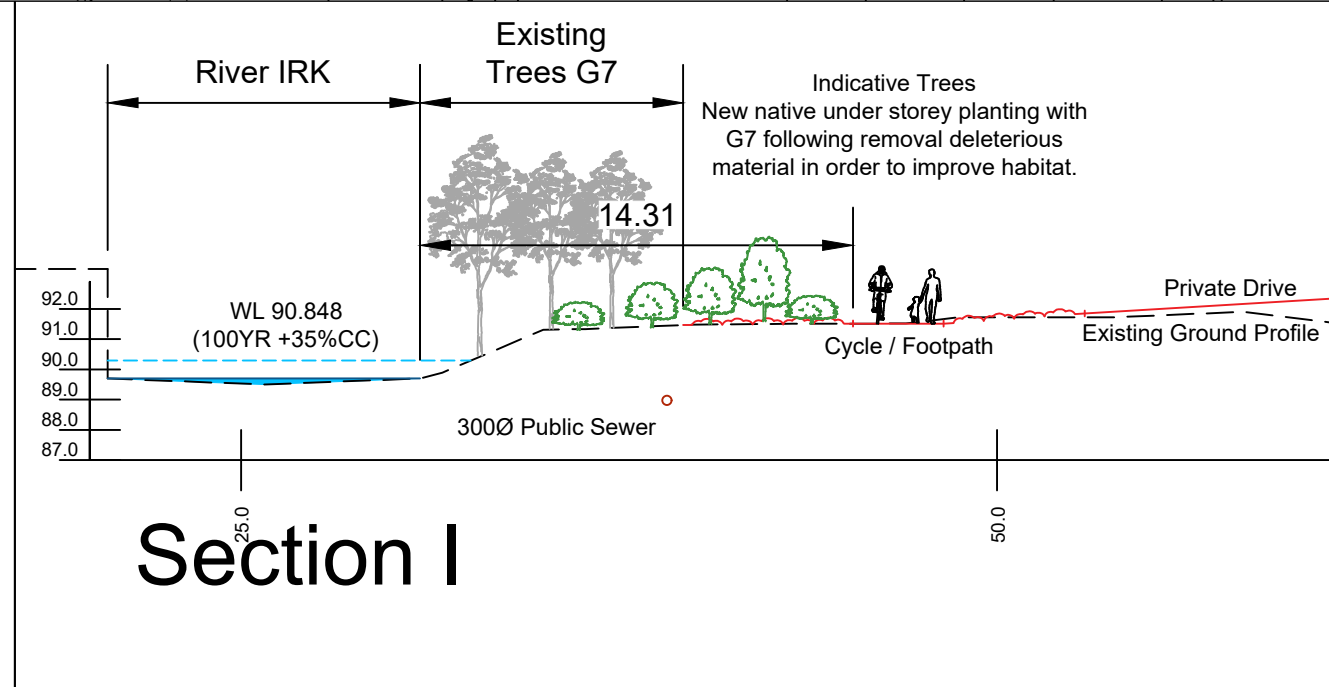
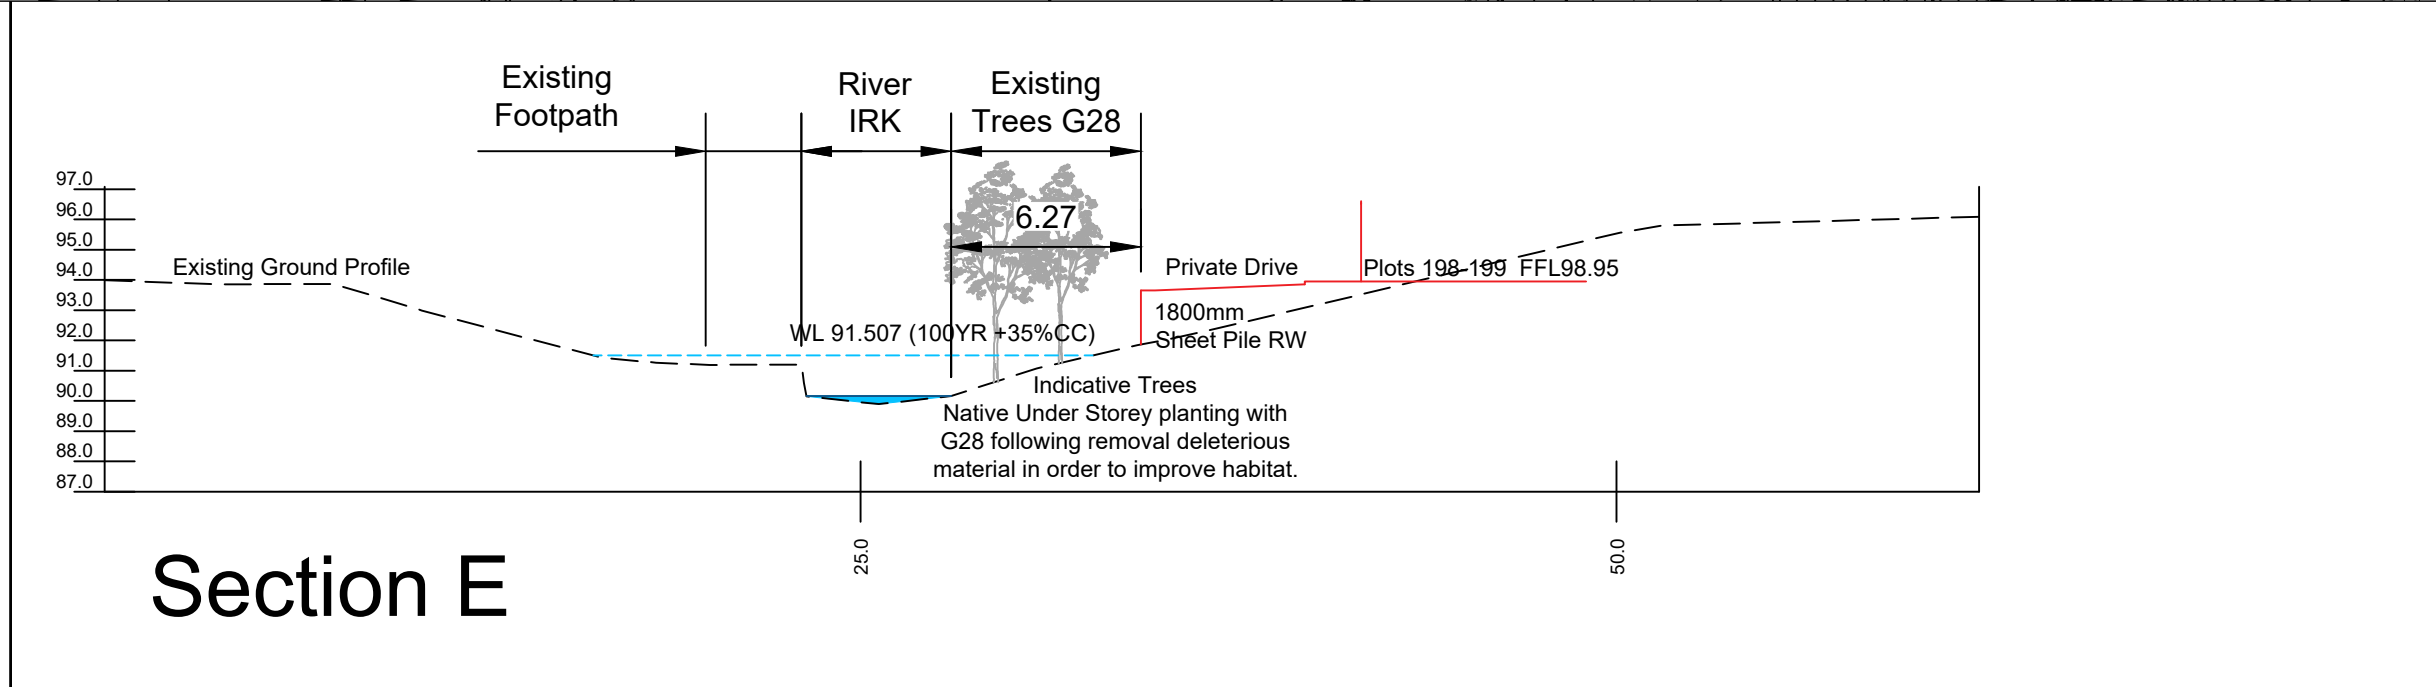
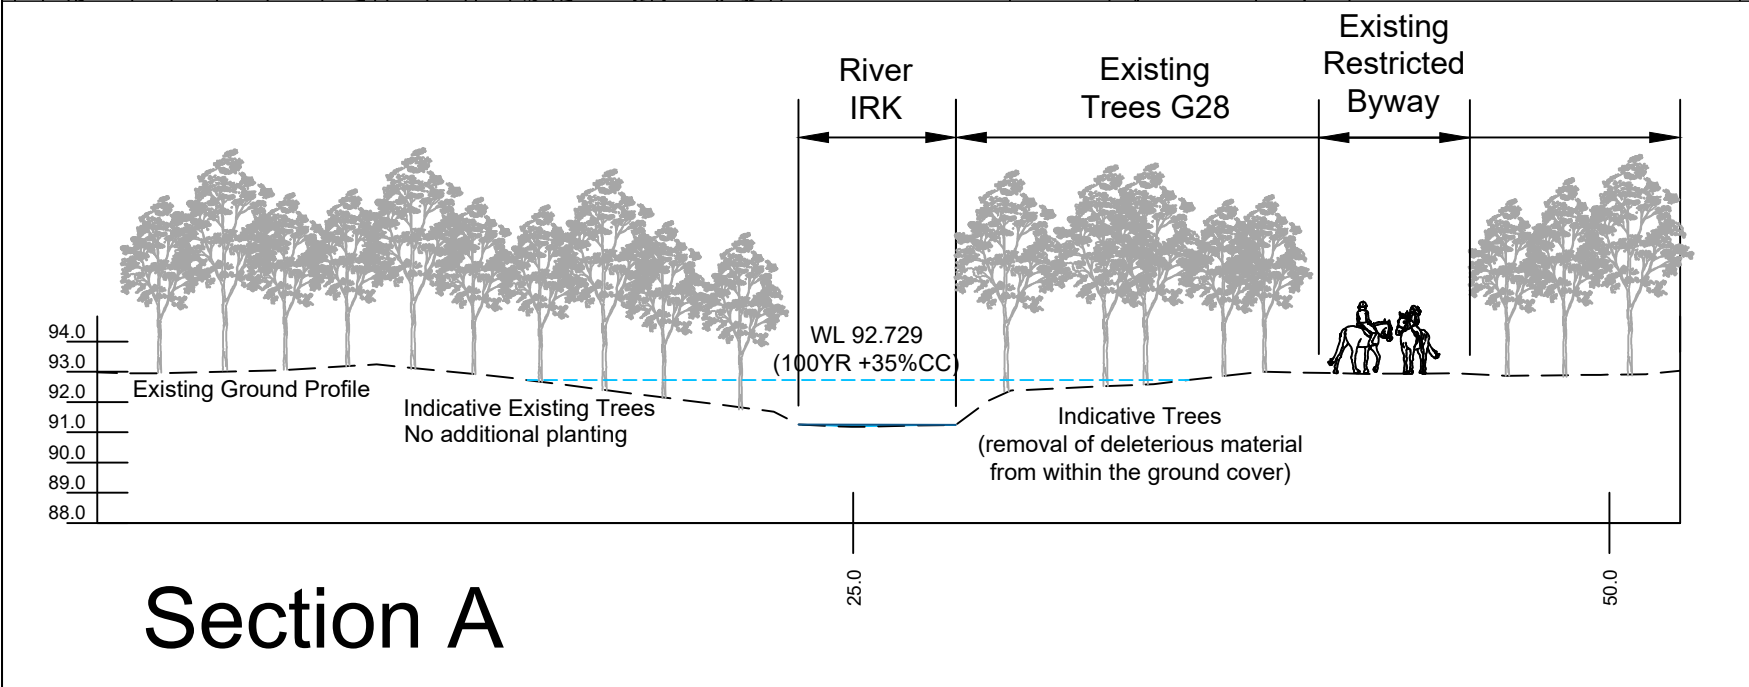


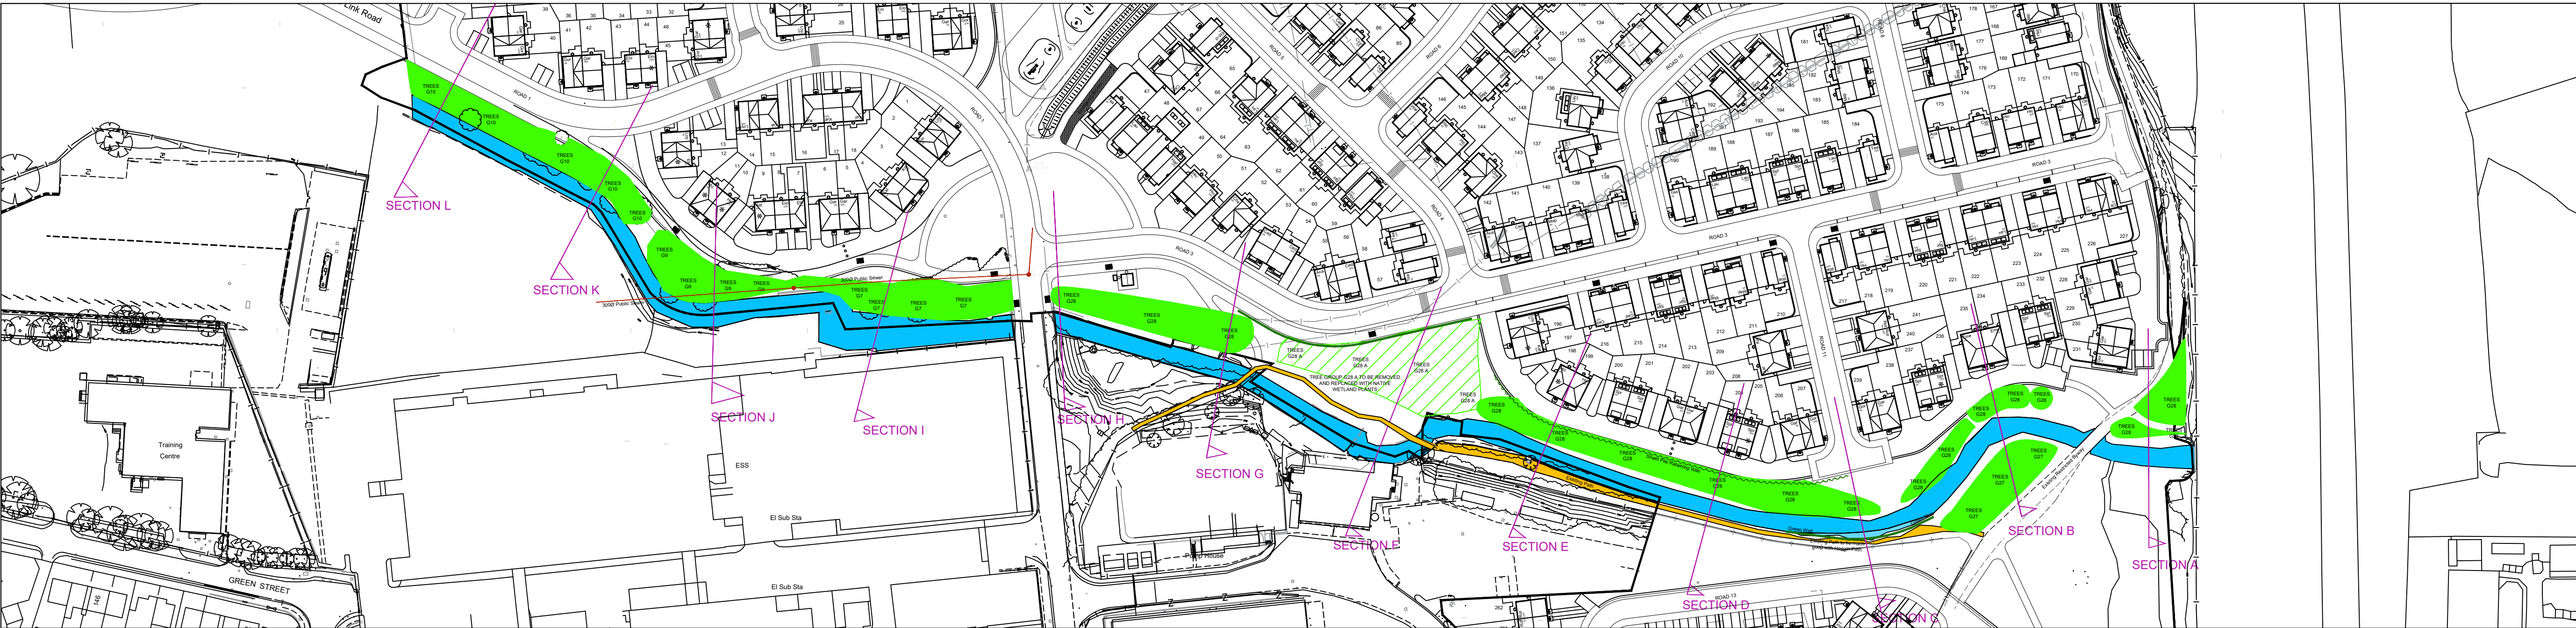

Development			
Don Street			
Location: Don Street, Middleton, Rochdale			
Marketing Name: RIVERBANK SECTIONS			
Drawing Number: KH002-E-501			
Revision: A	Date: 08.11.2022	Scale: @ A1	1:1000 & 1:250
Drawn By: ASB	Date Started: August 2022	Date Checked:	
Checked by:			

1st Floor, 103 Dalton Avenue, Birchwood Park, Warrington WA3 6YE
T: 01925 363108 W: www.kellenhomes.com

K

H

KELLEN
HOMES