




Notes:

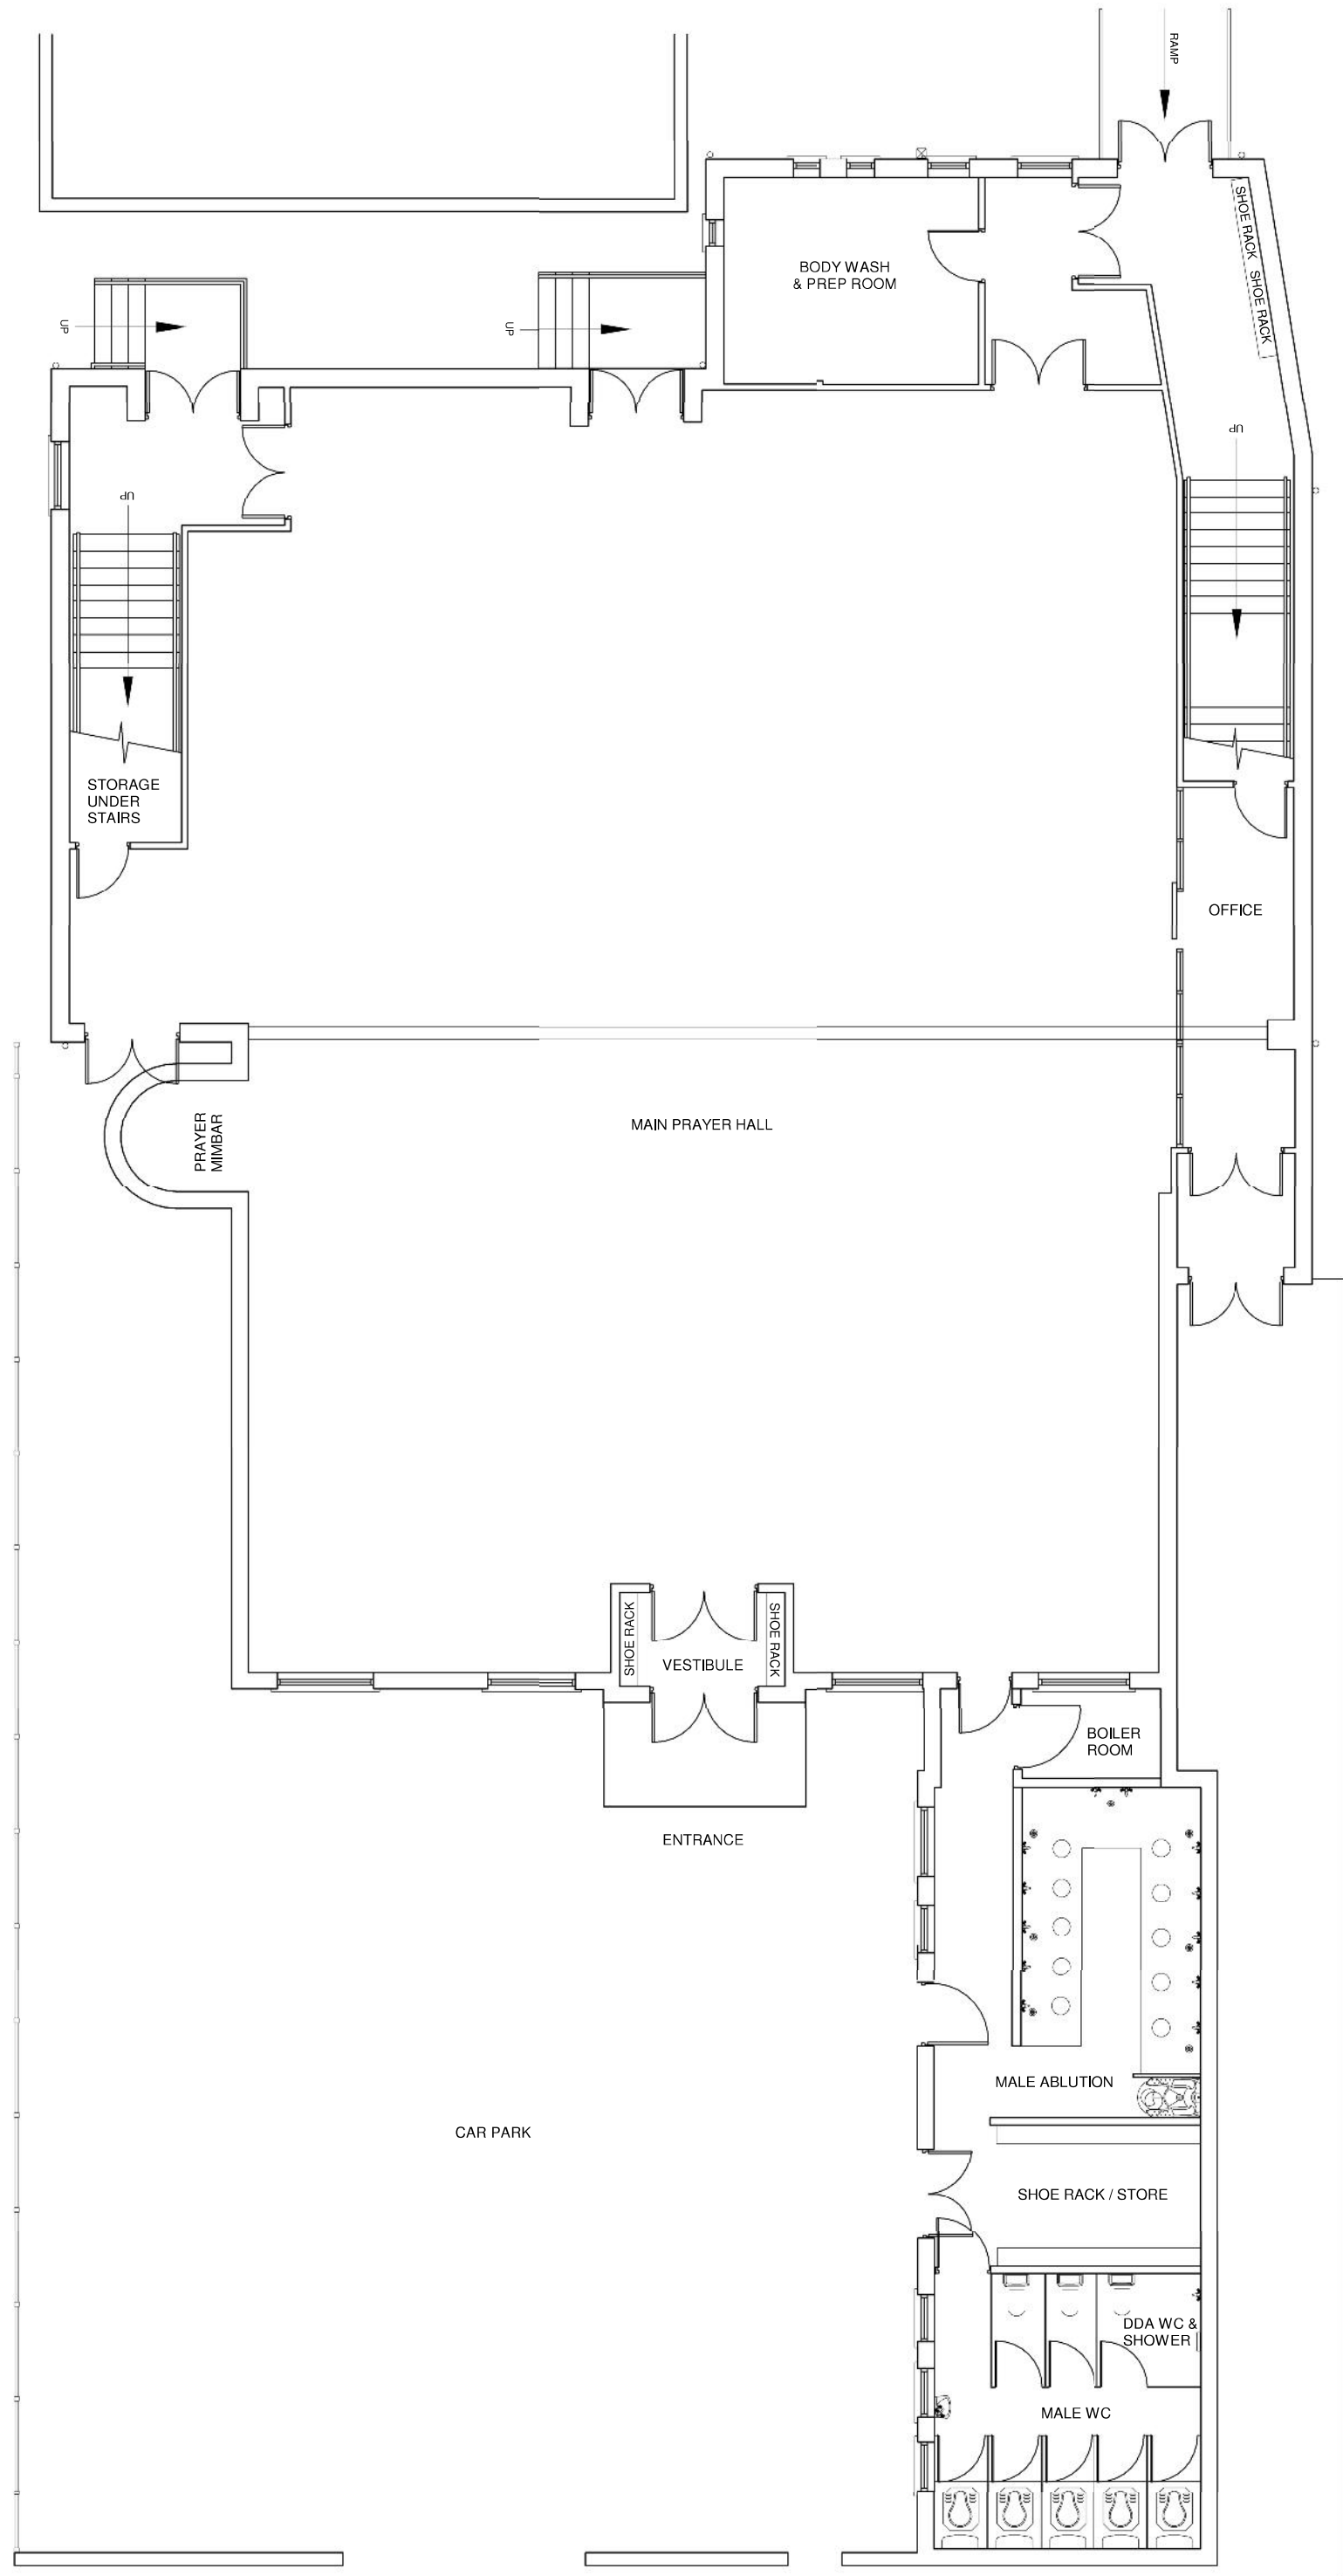

AS EXISTING GROUND FLOOR LAYOUT

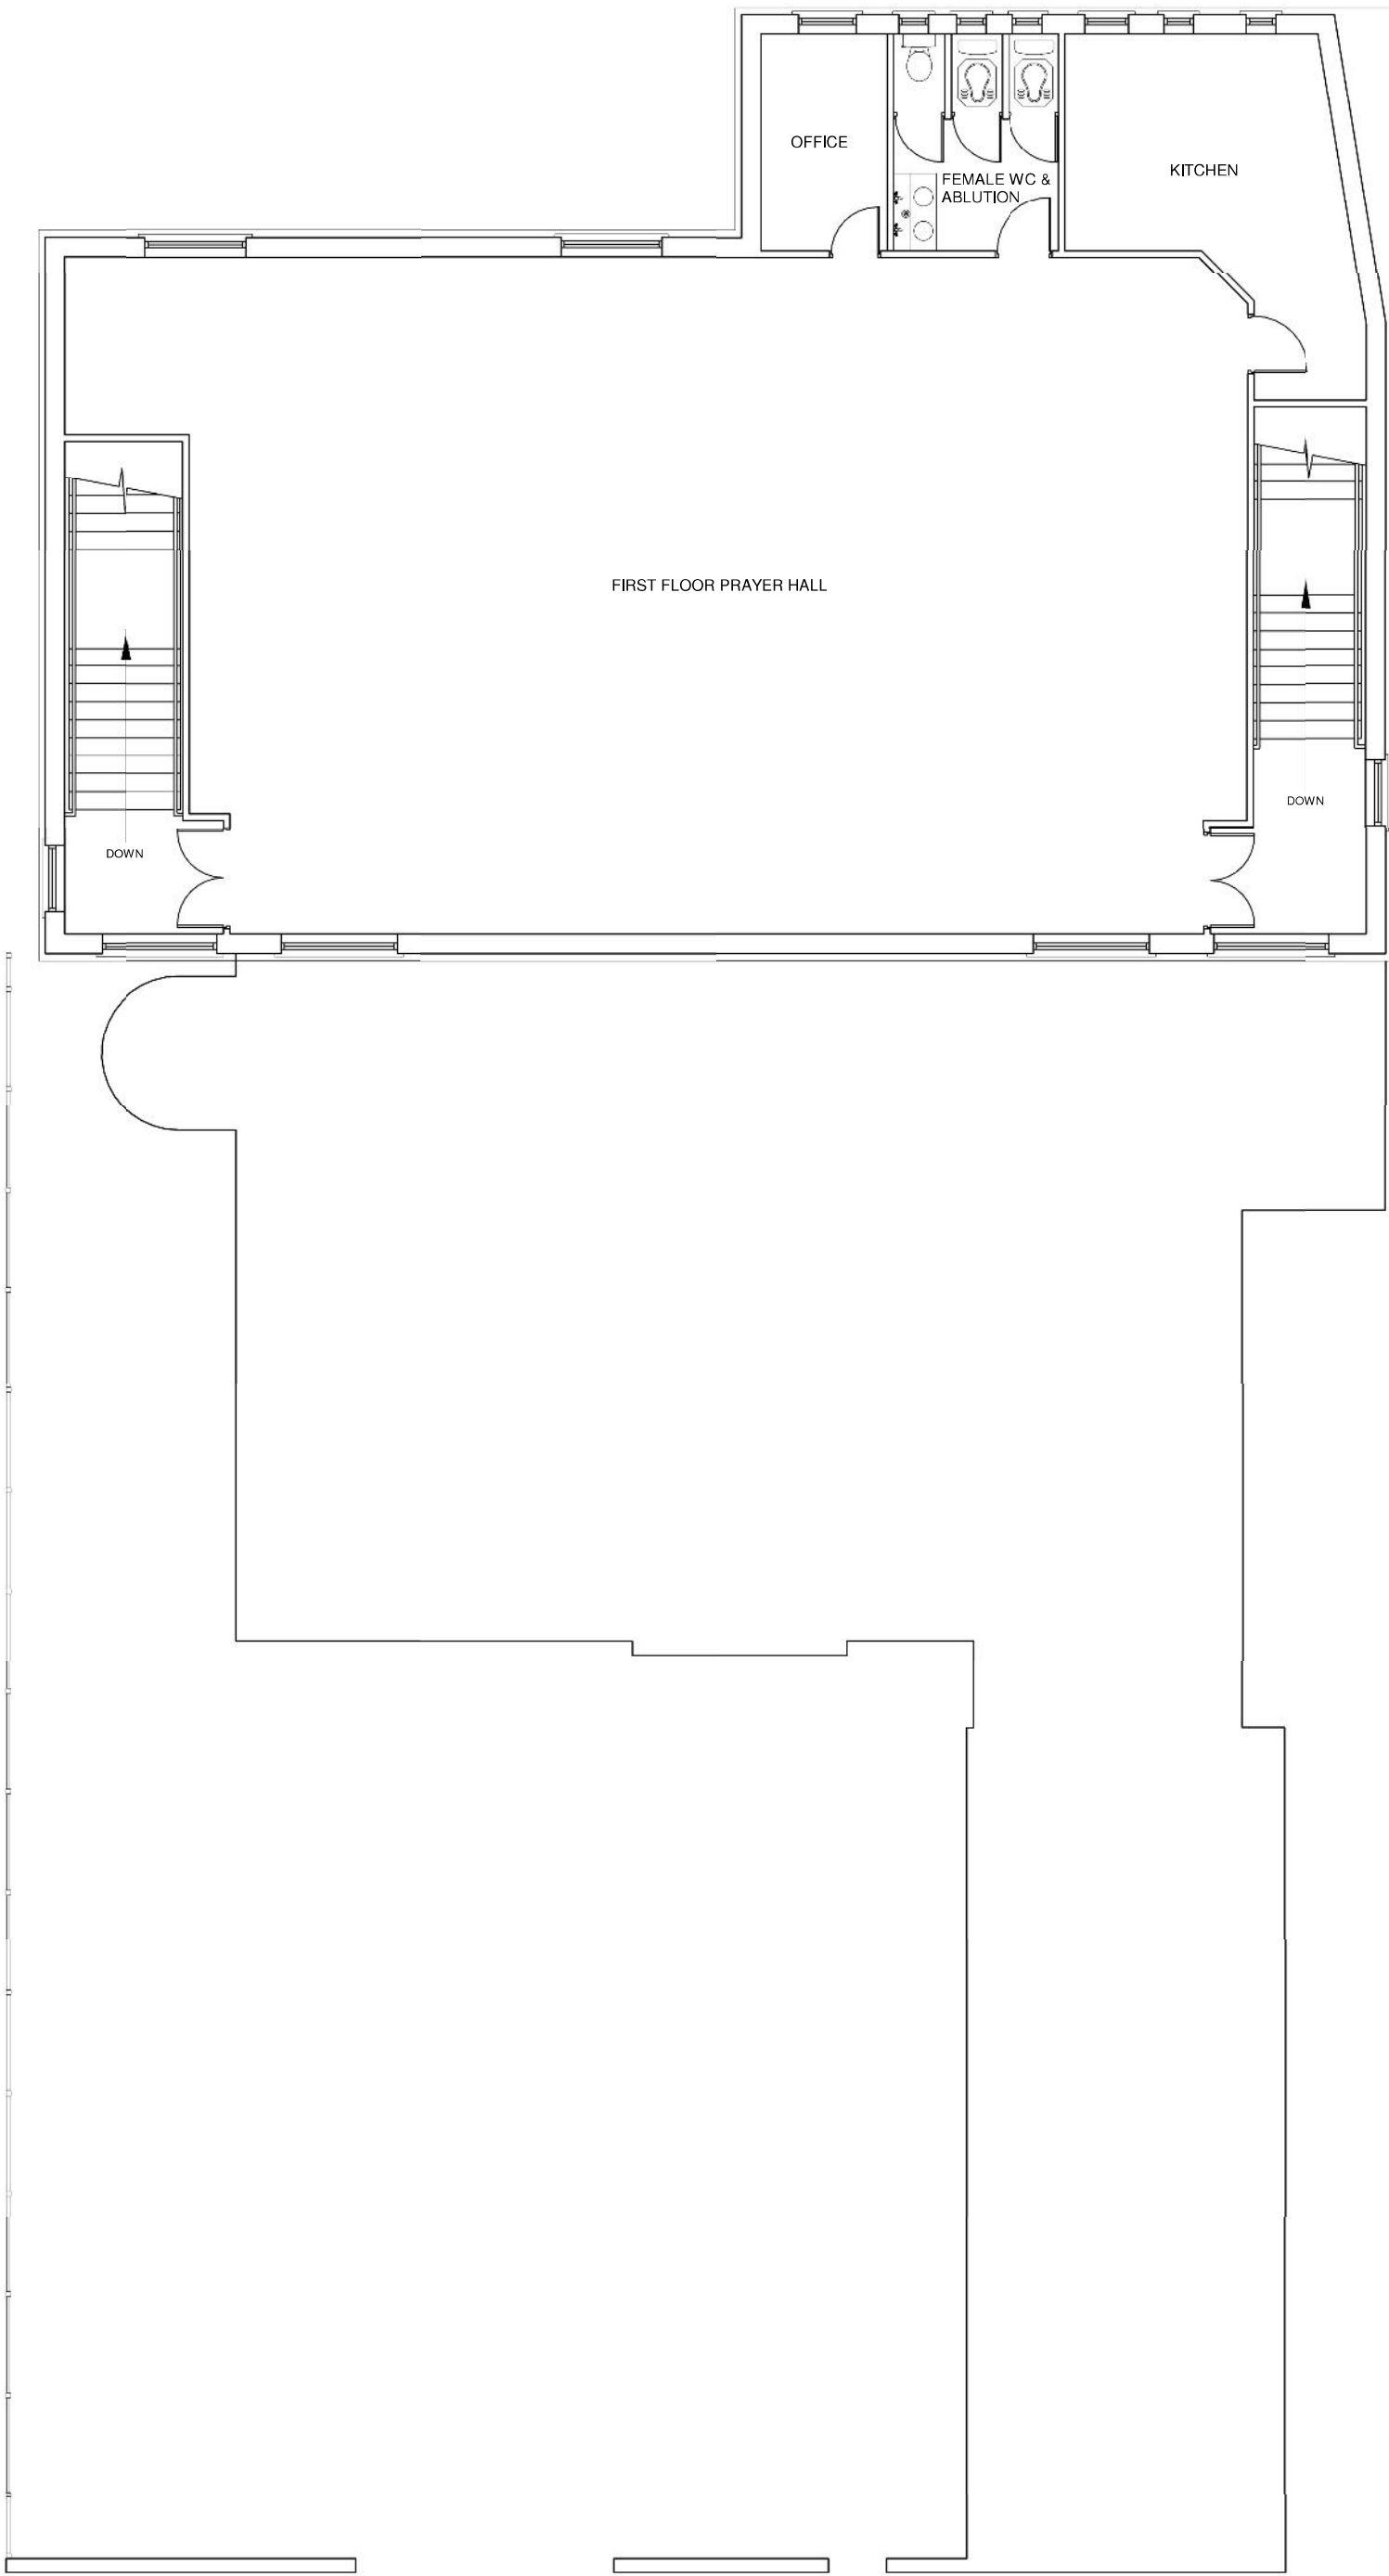

AS EXISTING FIRST FLOOR LAYOUT

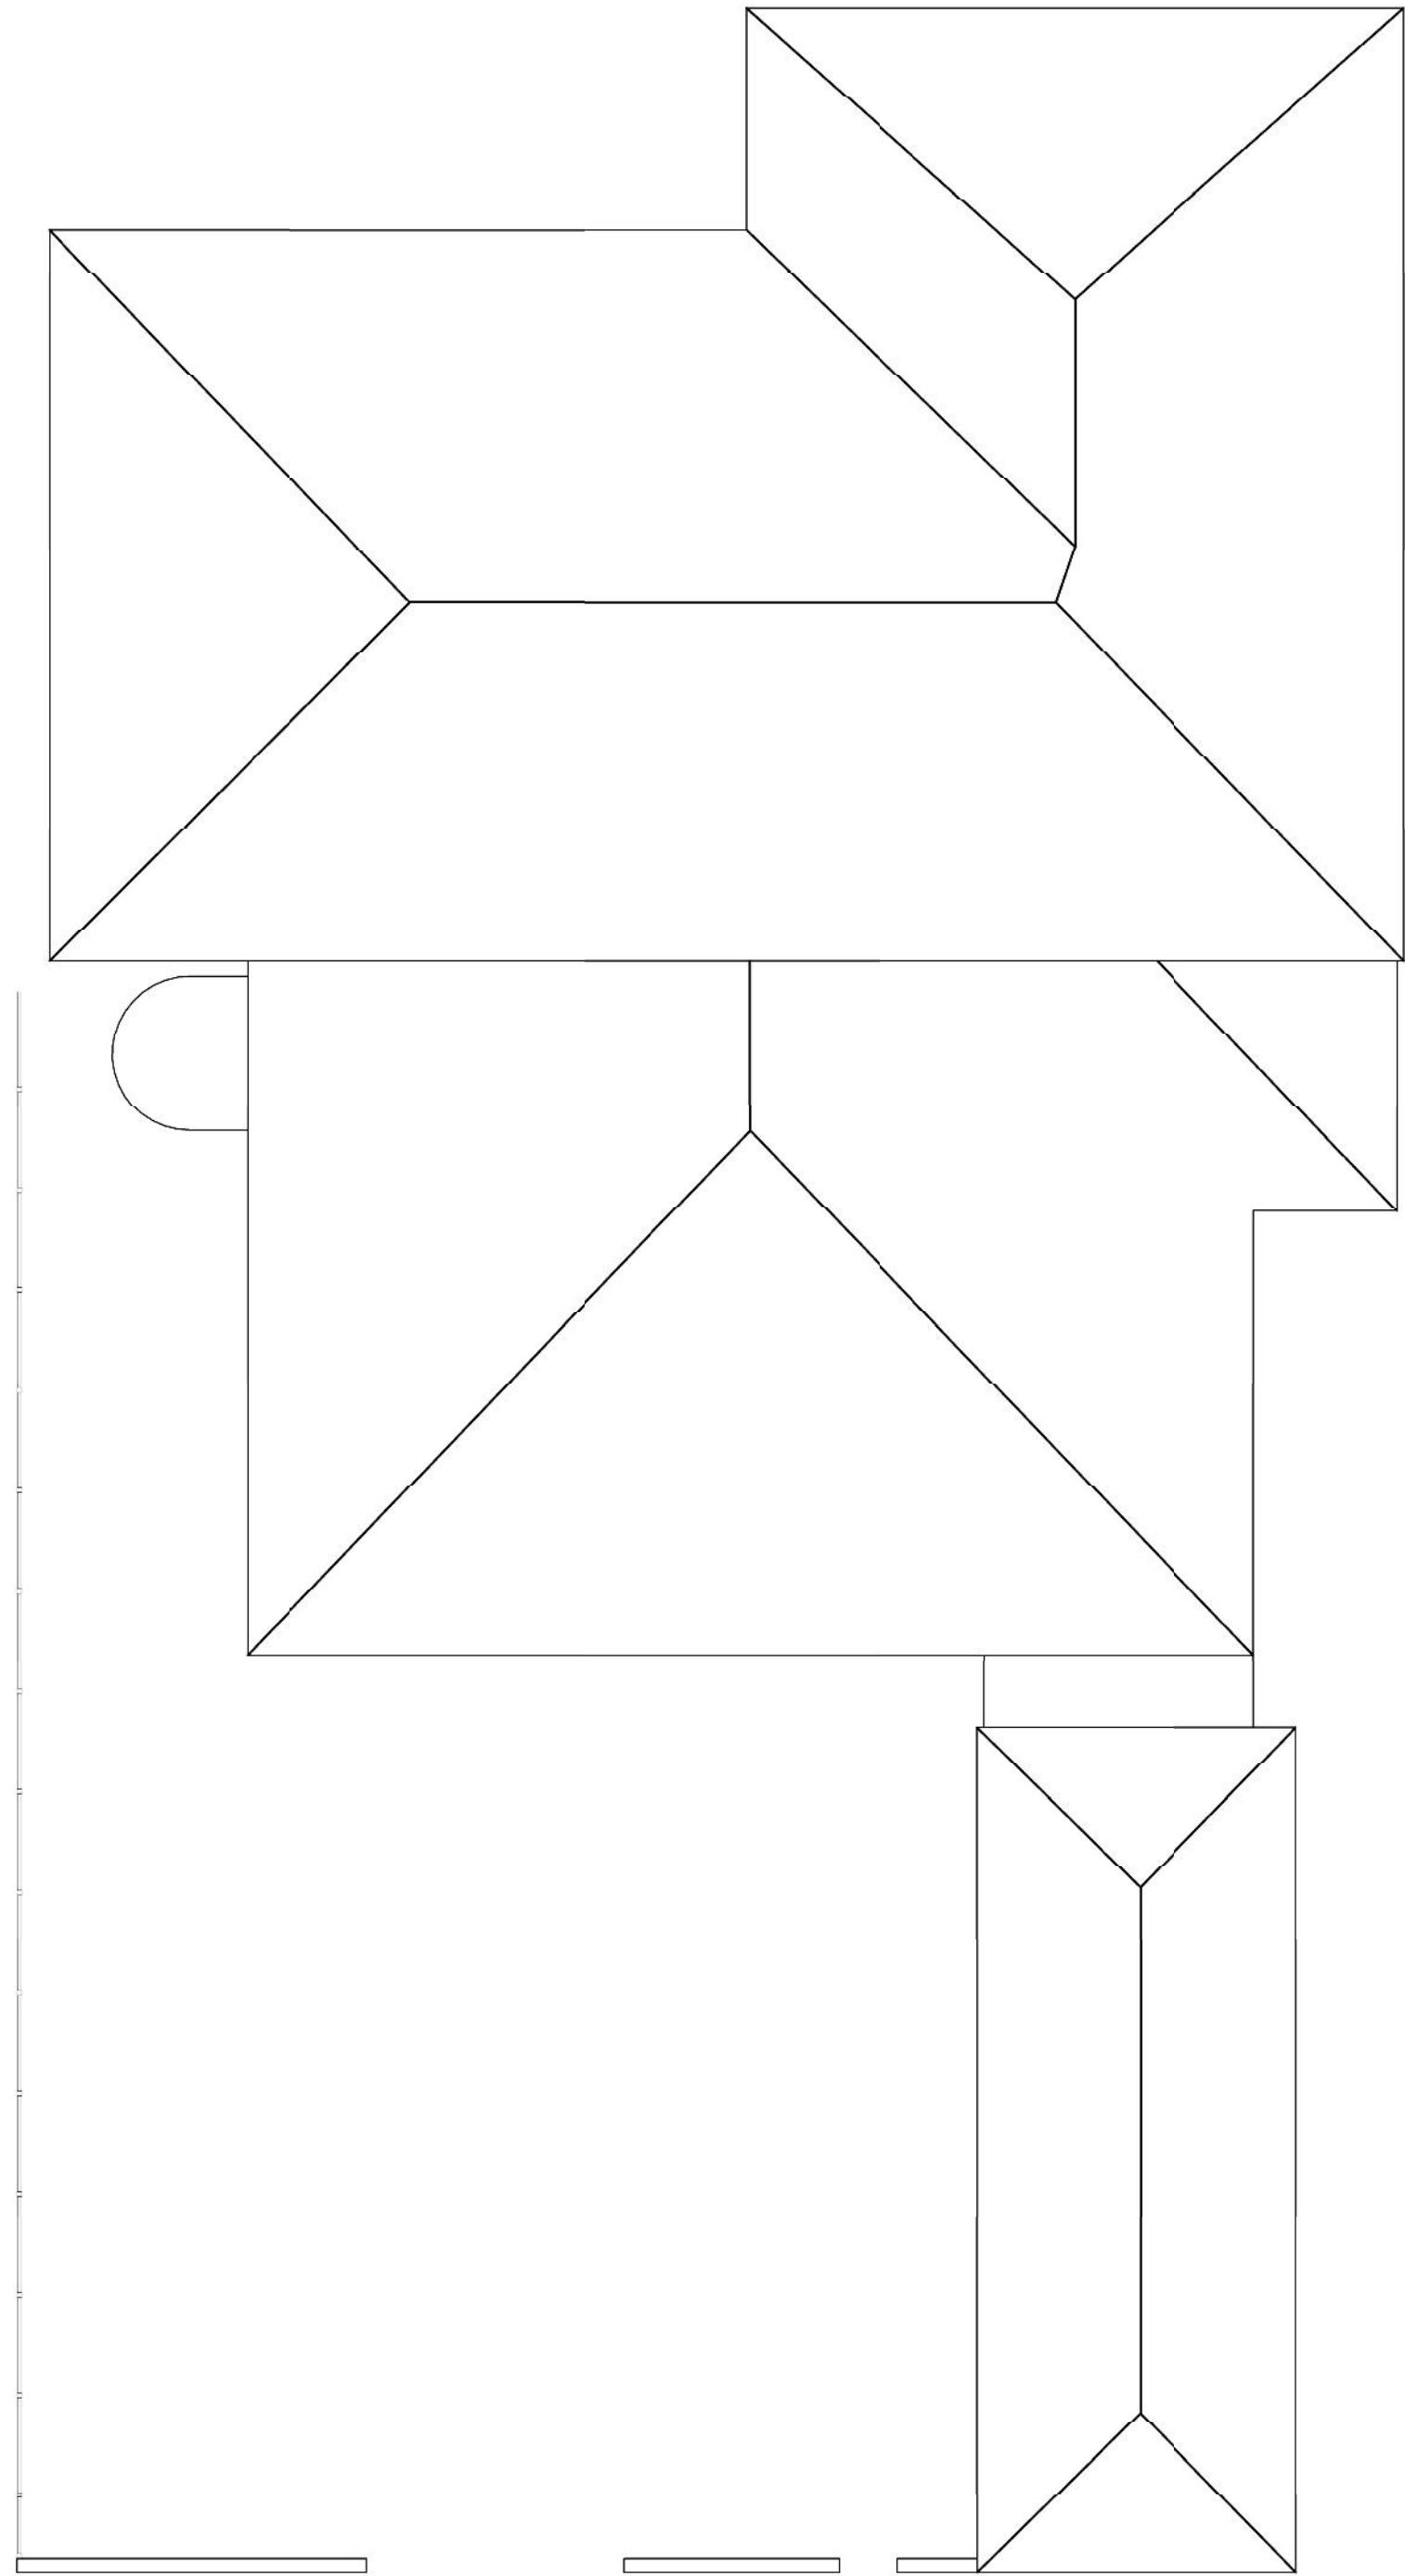

AS EXISTING ROOF LAYOUT

AS EXISTING GROUND FLOOR, FIRST FLOOR & ROOF LAYOUT



Revision: