




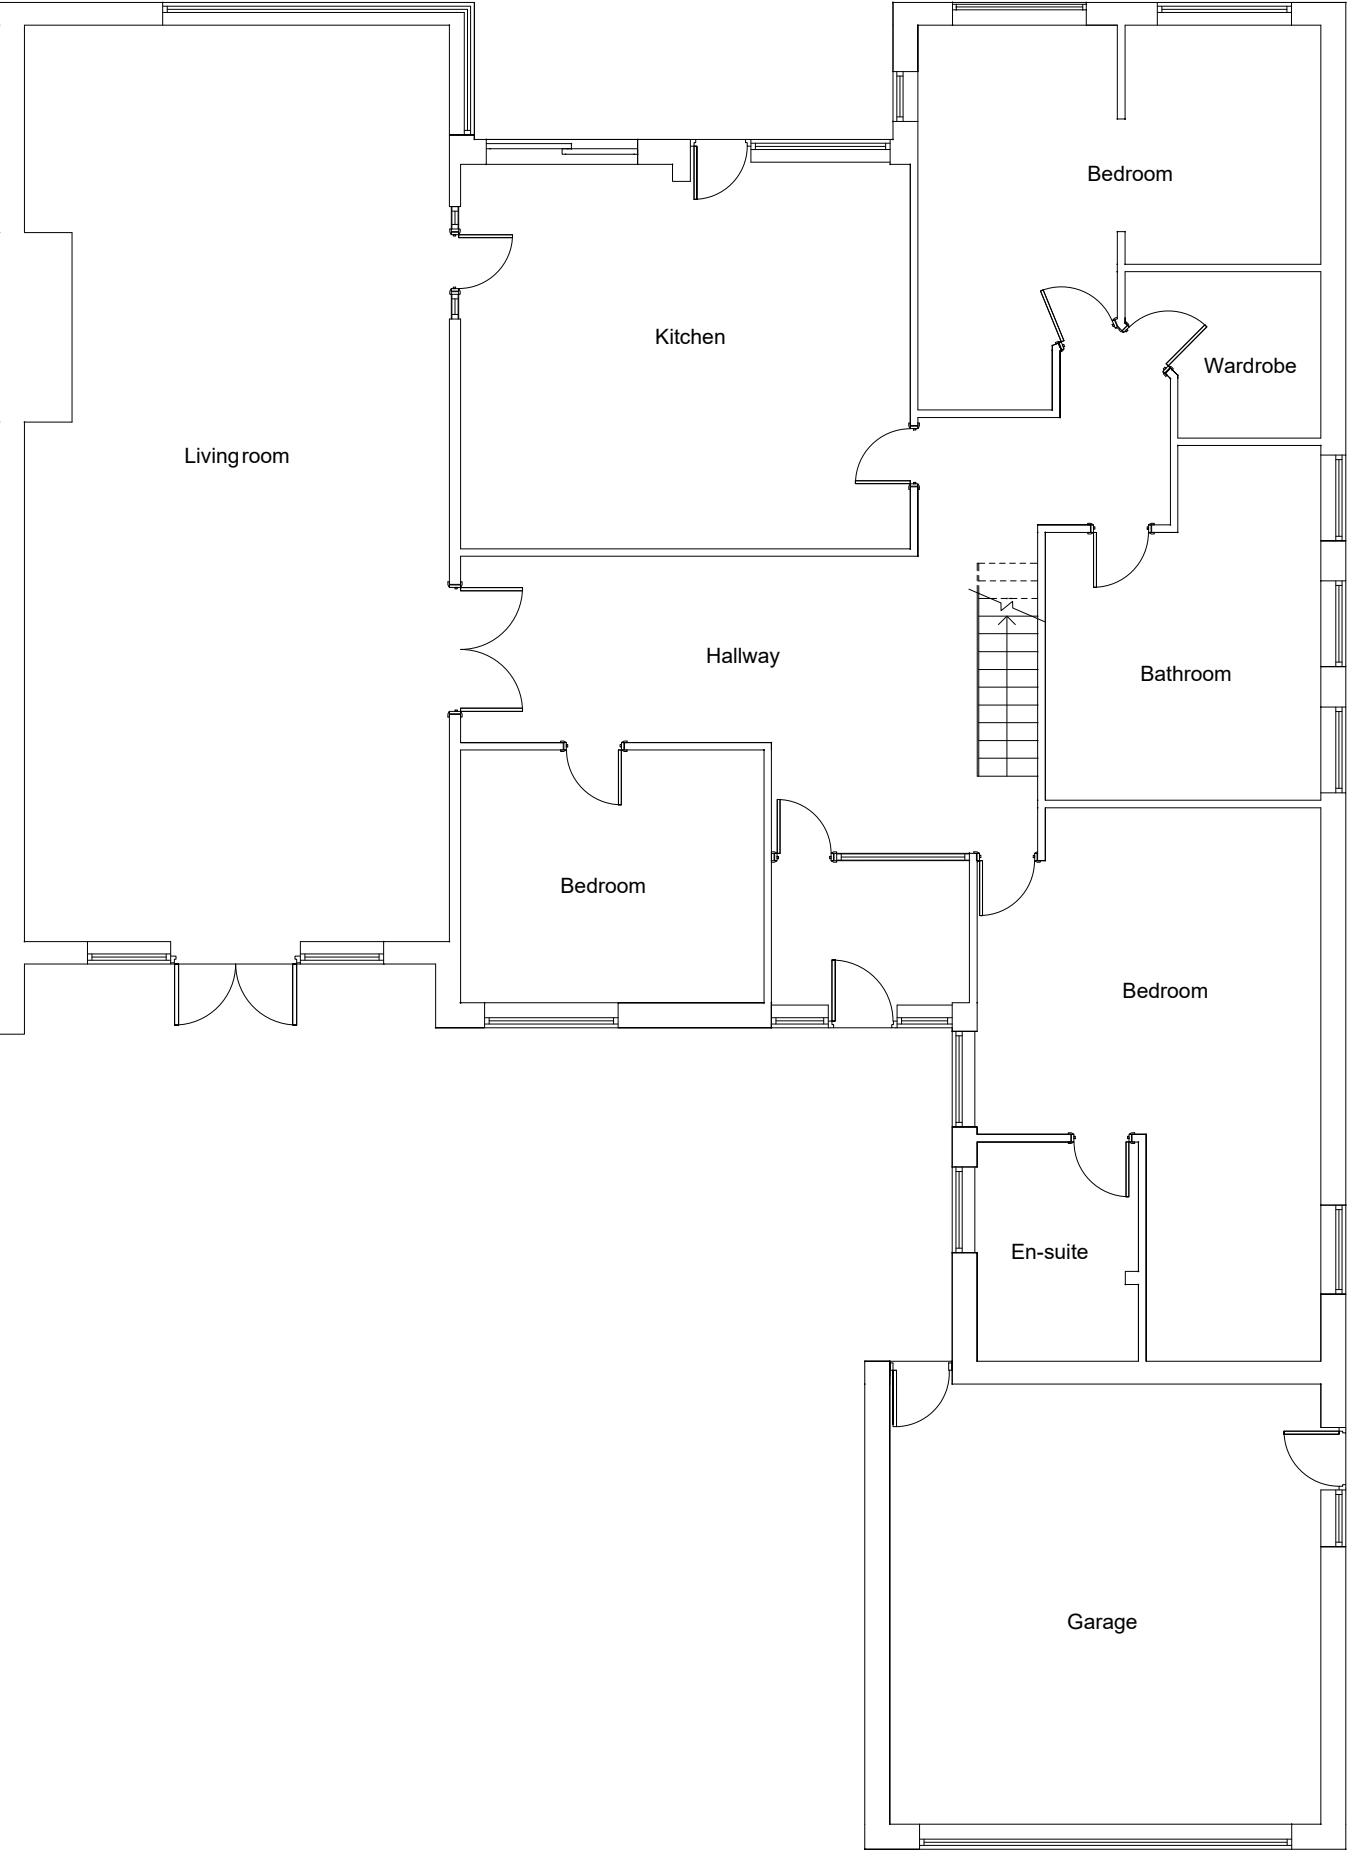

GROUND FLOOR PLAN
(EXISTING)

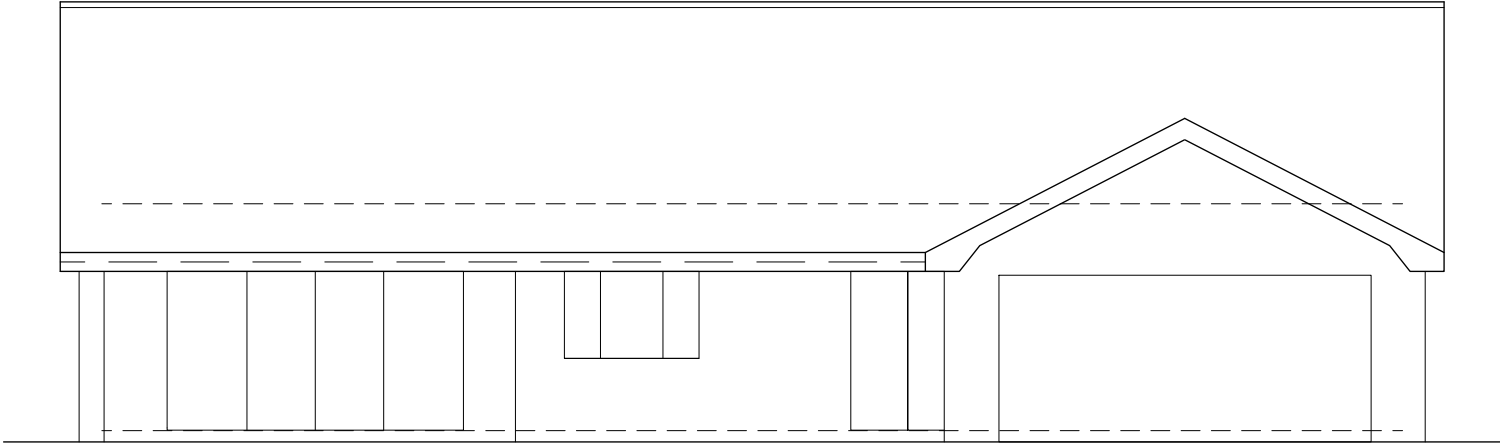

FRONT ELEVATION
(EXISTING)

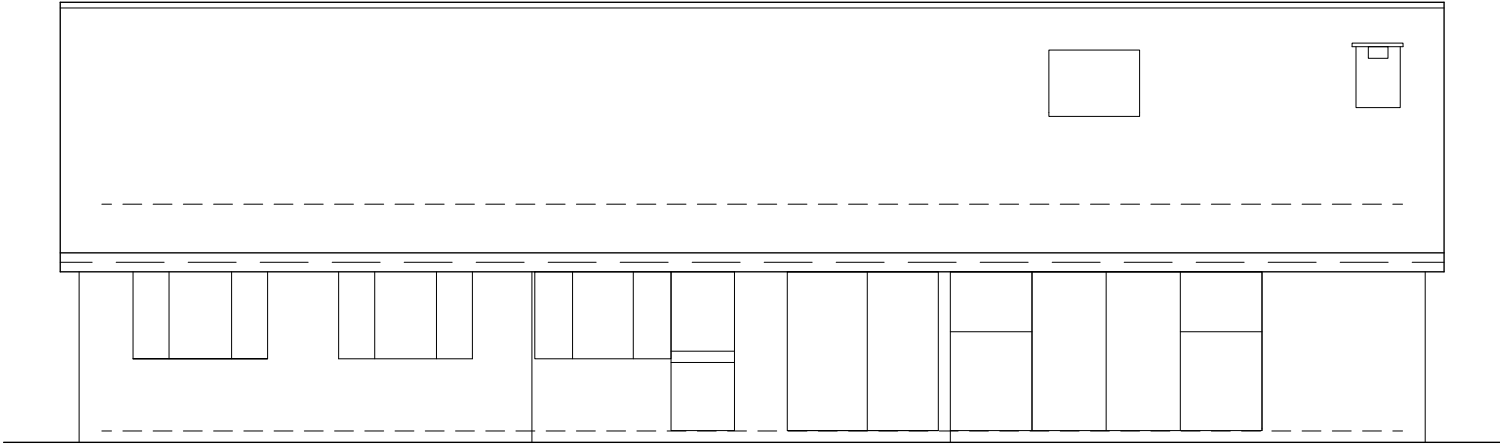

REAR ELEVATION
(EXISTING)

Building Design Services

M.FAROOQ
6 Stock Close
Rochdale
OL12 6BB
01706 712231
0796 7605 763

For:

MR NAEEM AKHTAR

PROPOSED FIRST FLOOR
EXTENSION AT

Scale:


(Plan)
1:100 @ A3
(Elevation)
1:100 @ A3

bds


78 Greenvale
Rochdale
OL11 5QJ

Job No. & Sheet


1958/1

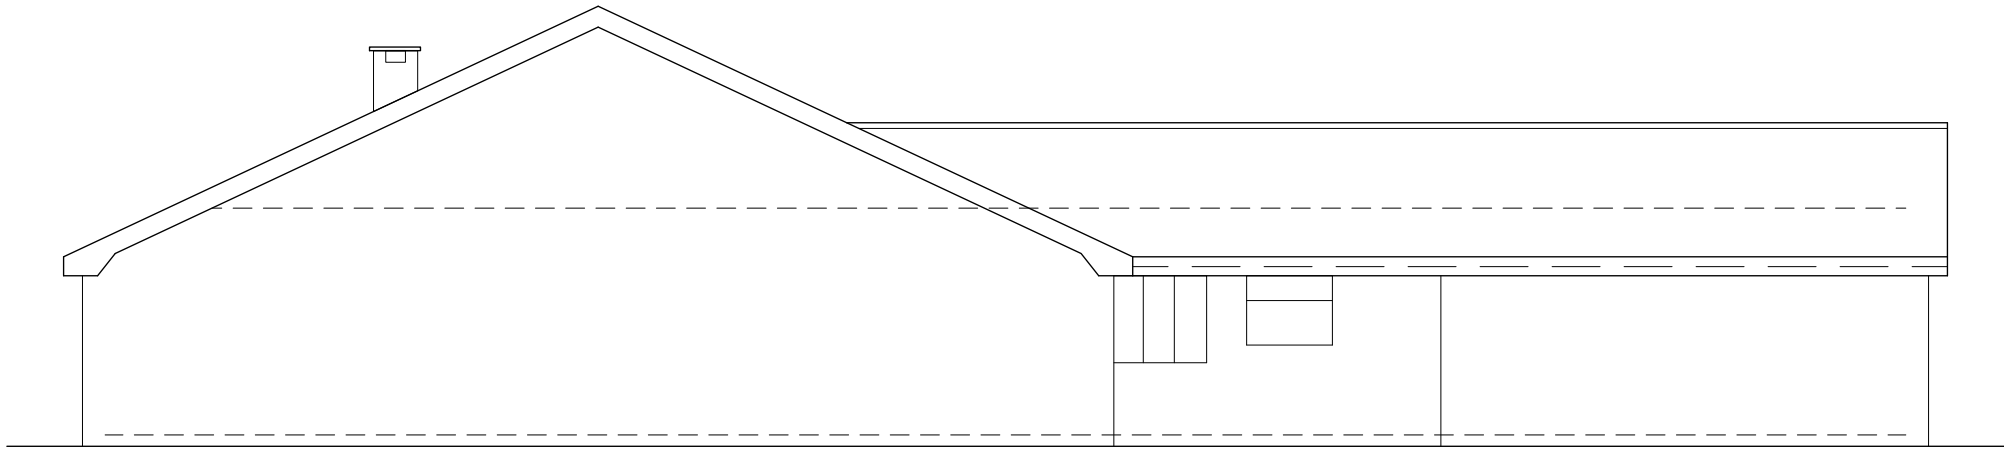

SIDE ELEVATION
(EXISTING)

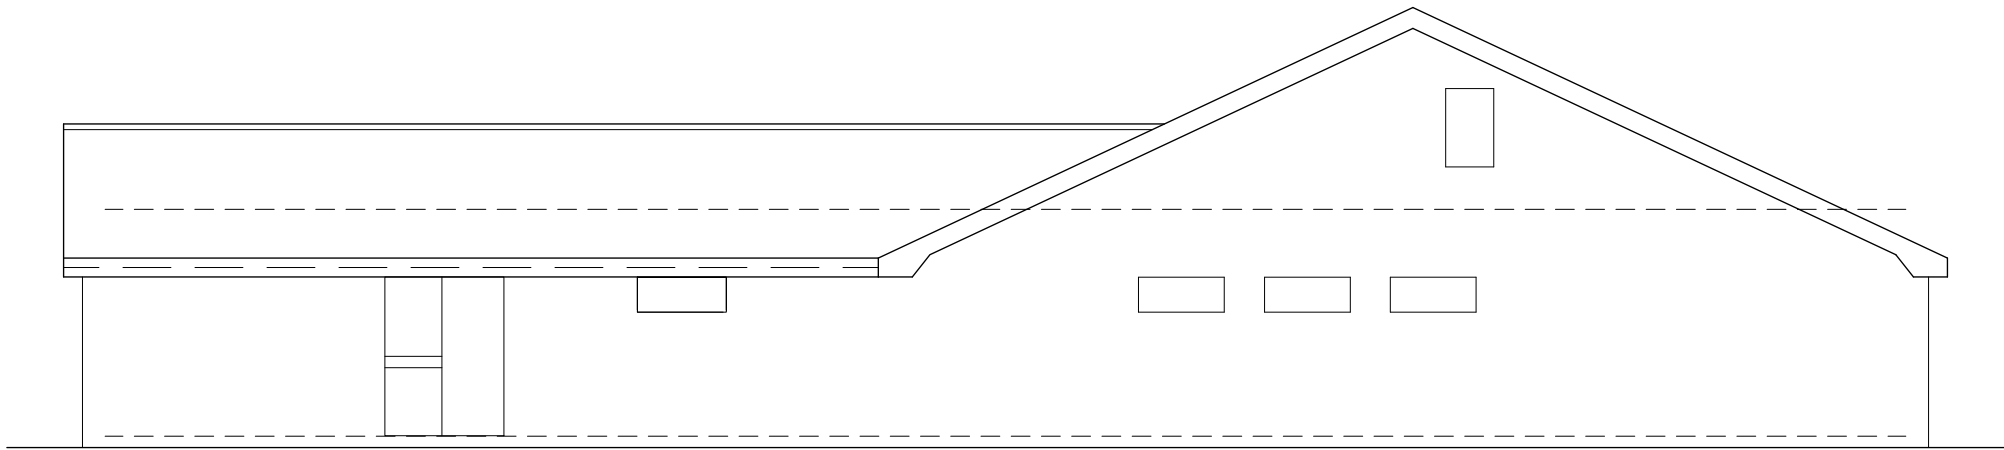

SIDE ELEVATION
(EXISTING)

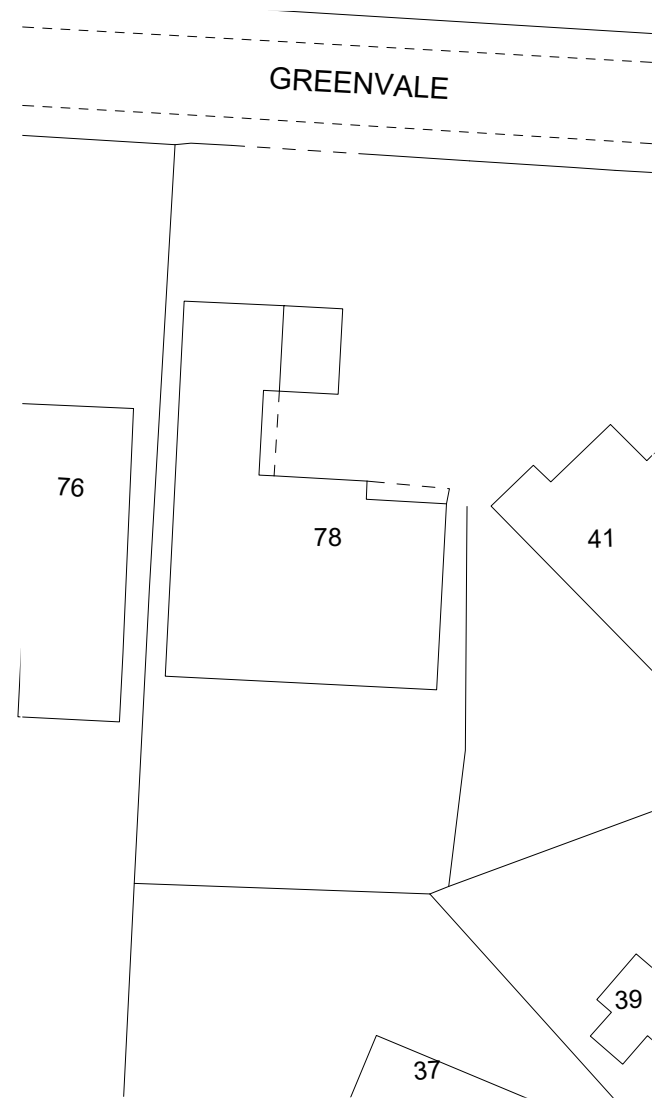

SITE PLAN
(EXISTING)

Building Design Services

M.FAROOQ
6 Stock Close
Rochdale
OL12 6BB
01706 712231
0796 7605 763

bds

For:

MR NAEEM AKHTAR

**PROPOSED FIRST FLOOR
EXTENSION AT**


**78 Greenvale
Rochdale
OL11 5QJ**

Scale:


**(Elevation)
1:100 @ A3
(Site Plan)
1:500 @ A3**

Job No. & Sheet

1958/2

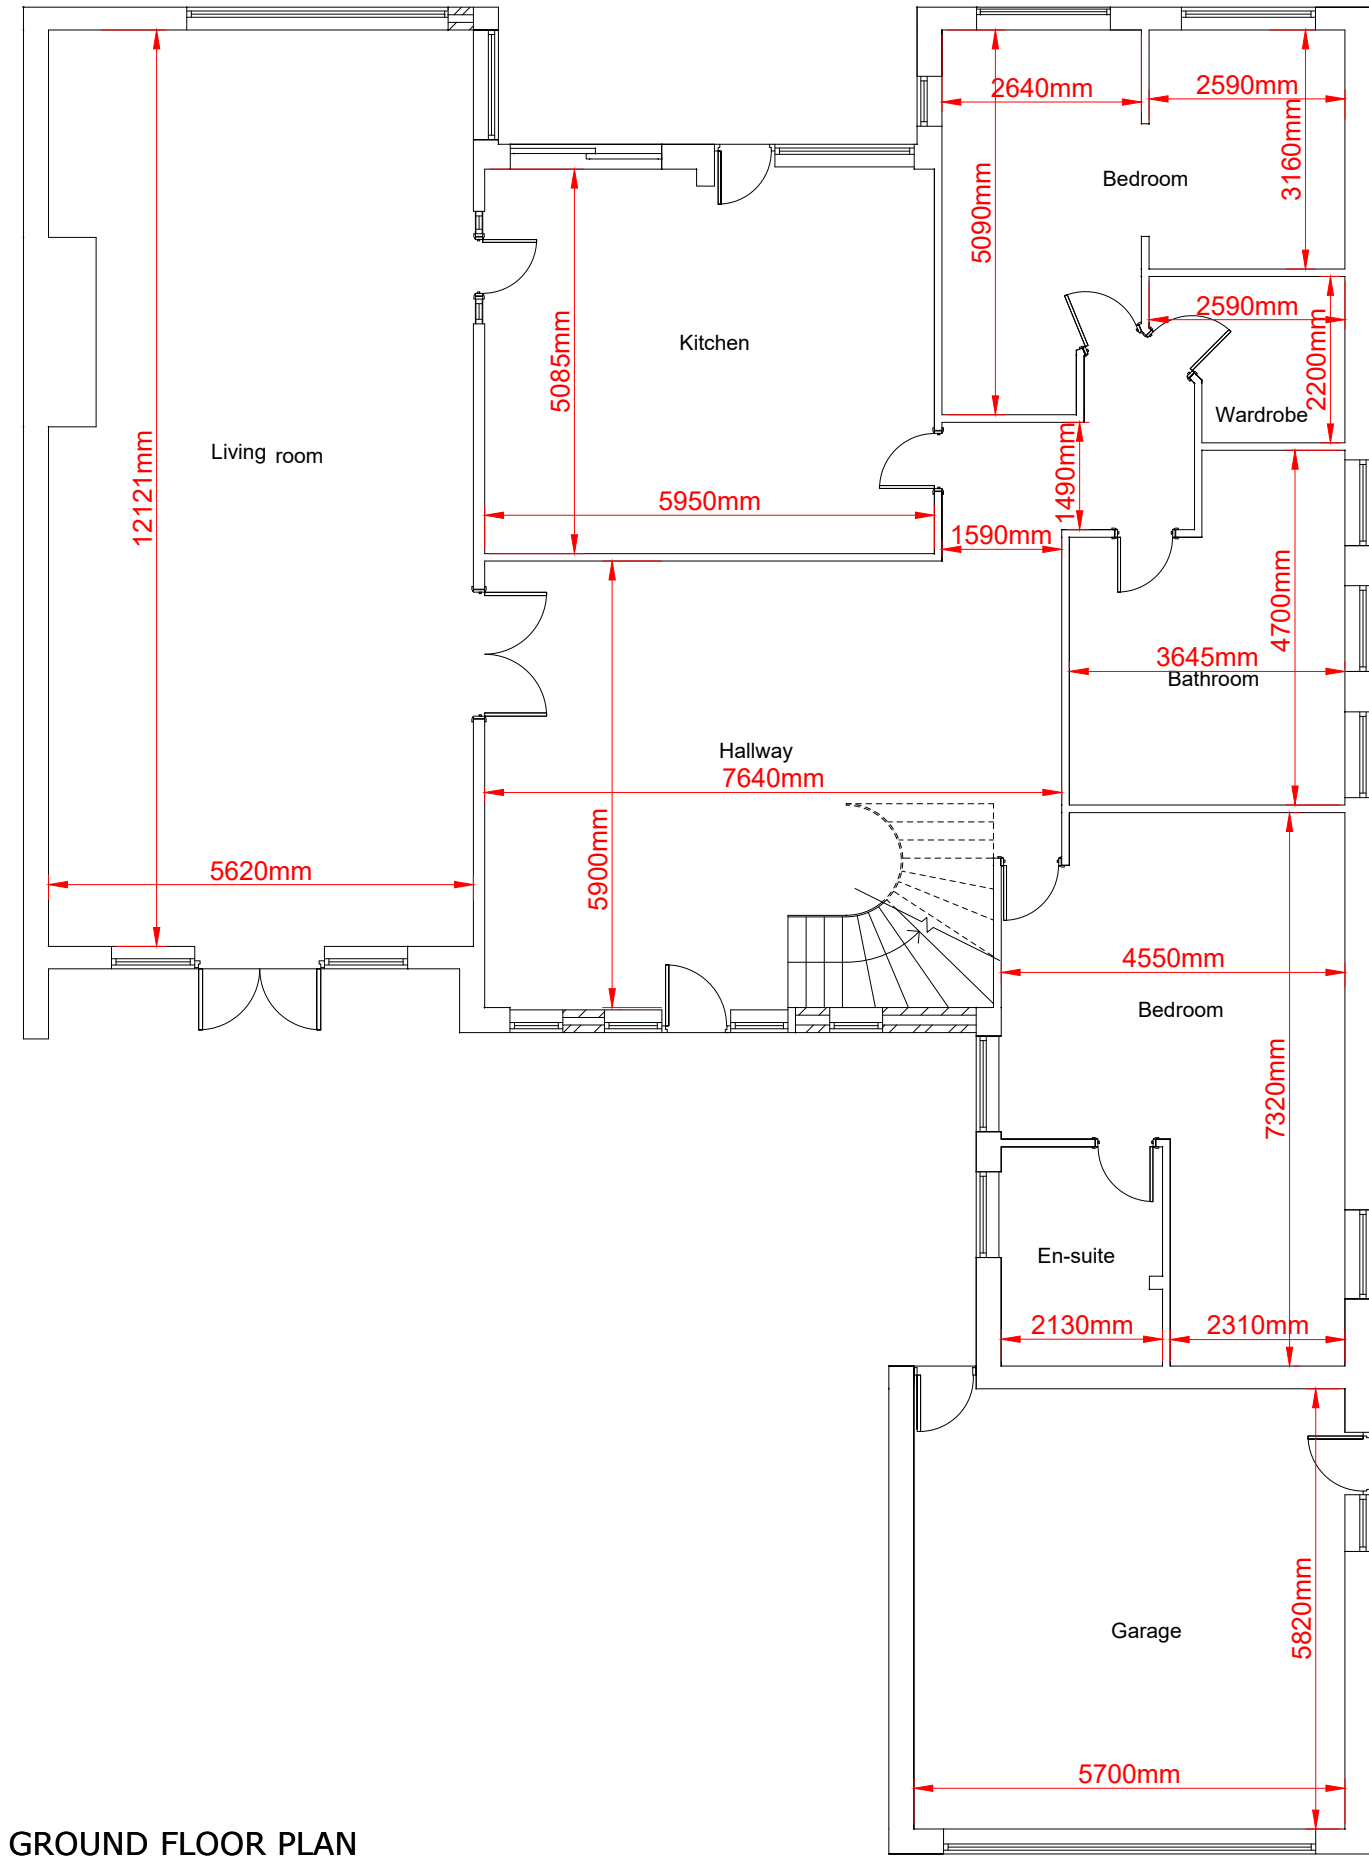

GROUND FLOOR PLAN
(PROPOSED)

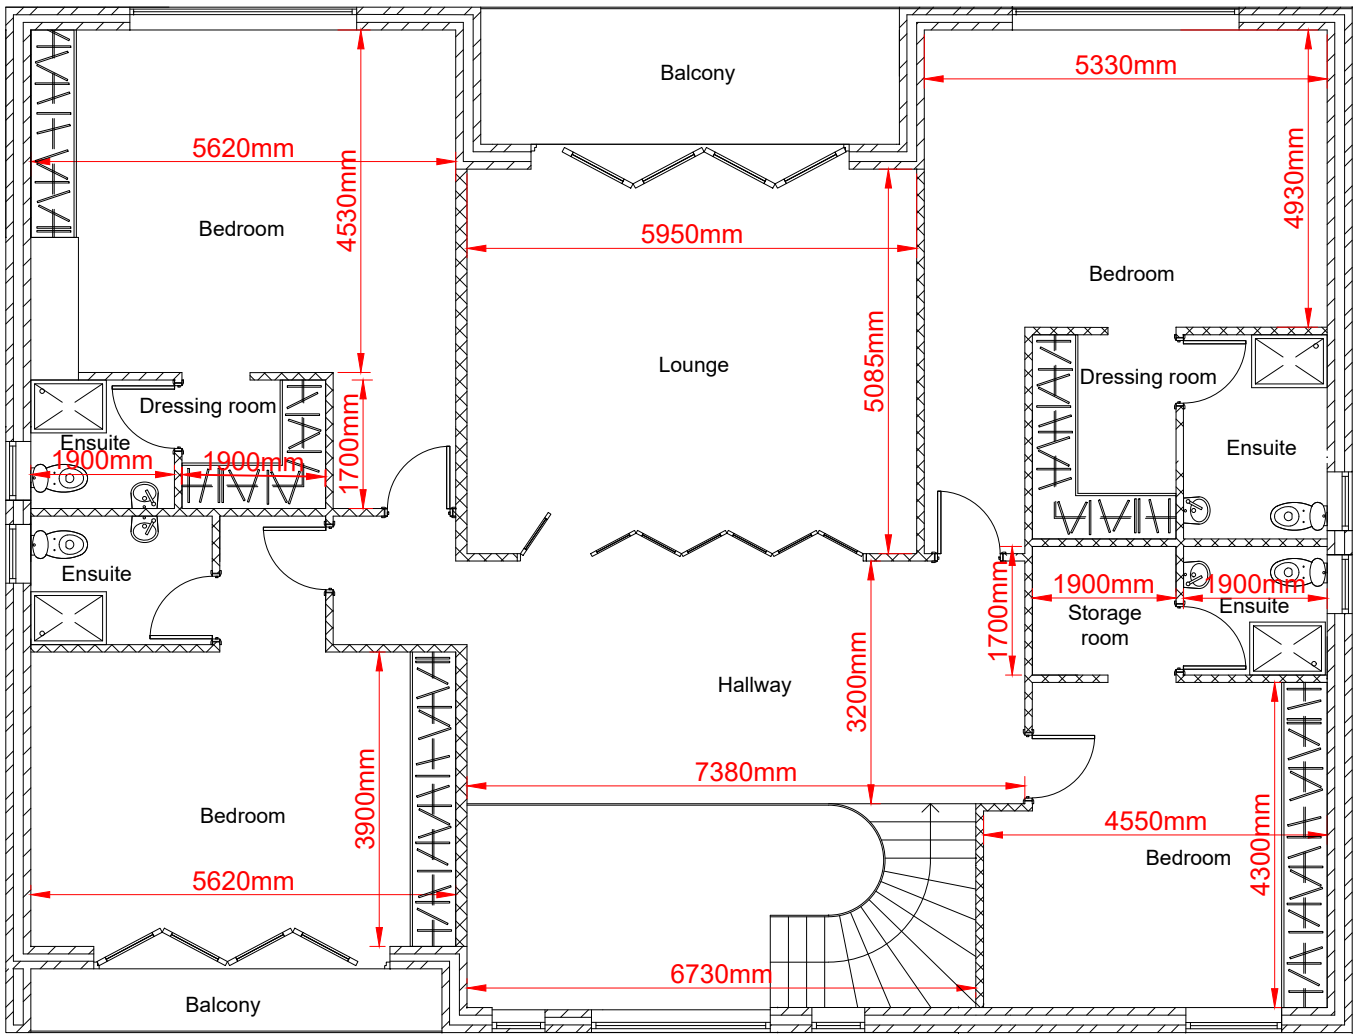

FIRST FLOOR PLAN
(PROPOSED)

Building Design Services

M.FAROOQ
6 Stock Close
Rochdale
OL12 6BB
01706 712231
0796 7605 763

For:

MR NAEEM AKHTAR

**PROPOSED FIRST FLOOR
EXTENSION AT**

Scale:


(Plan)
1:100 @ A3

Job No. & Sheet

1958/3

78 Greenvale
Rochdale
OL11 5QJ


bds

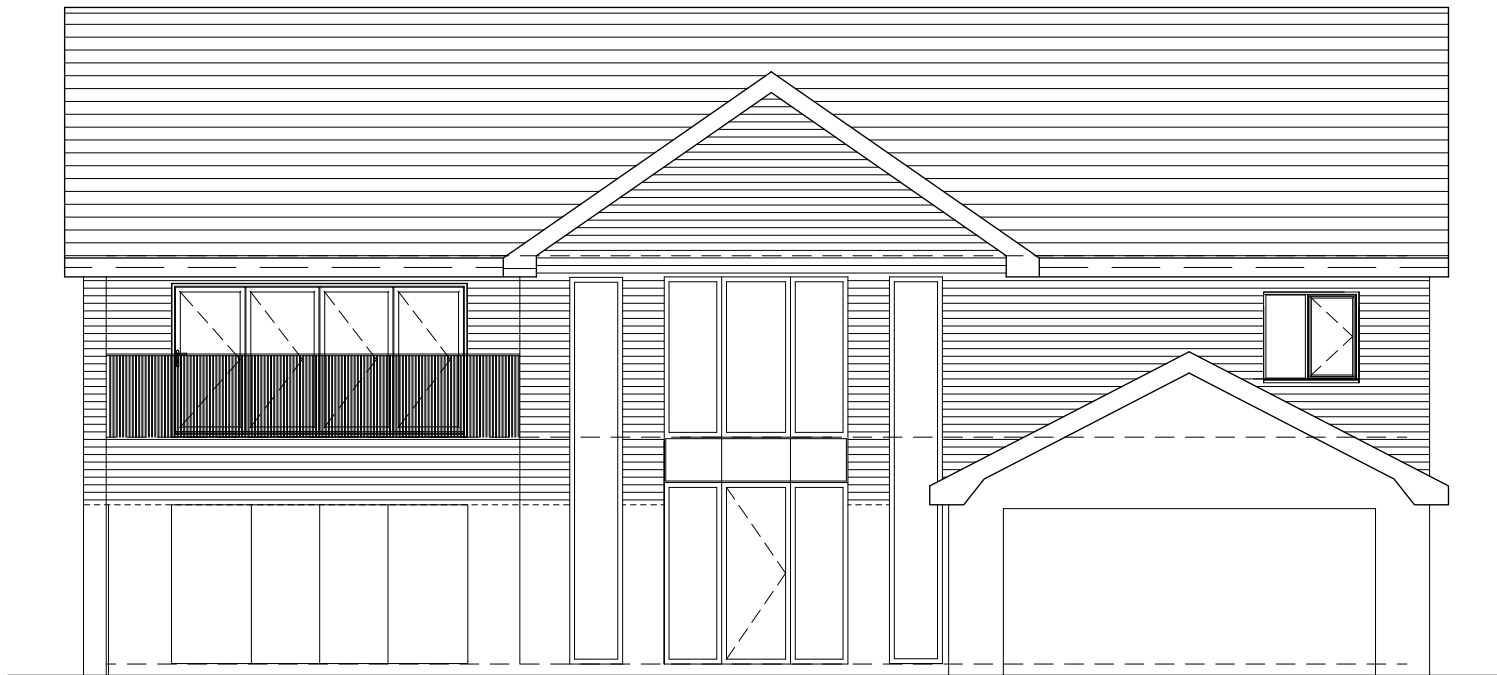

FRONT ELEVATION
(PROPOSED)



REAR ELEVATION
(PROPOSED)

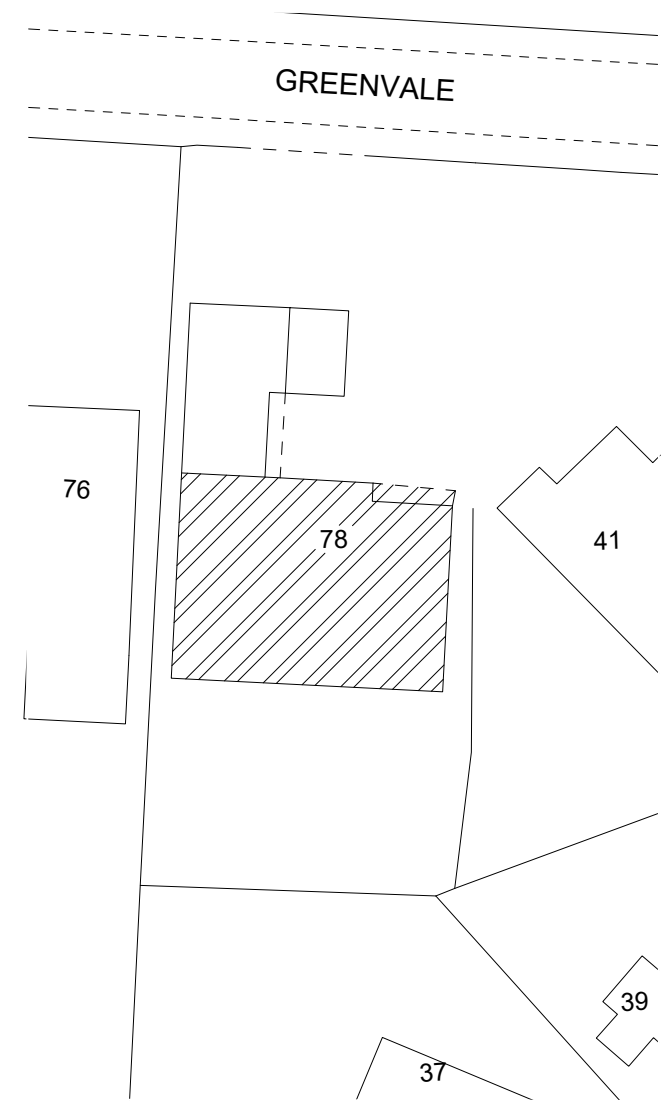

SITE PLAN
(PROPOSED)

Building Design Services

M.FAROOQ
6 Stock Close
Rochdale
OL12 6BB
01706 712231
0796 7605 763

For:

MR NAEEM AKHTAR


PROPOSED FIRST FLOOR
EXTENSION AT

Scale:
(Elevation)
1:100 @ A3
(Site Plan)
1:500 @ A3


bds

78 Greenvale
Rochdale
OL11 5QJ

Job No. & Sheet
1958/4

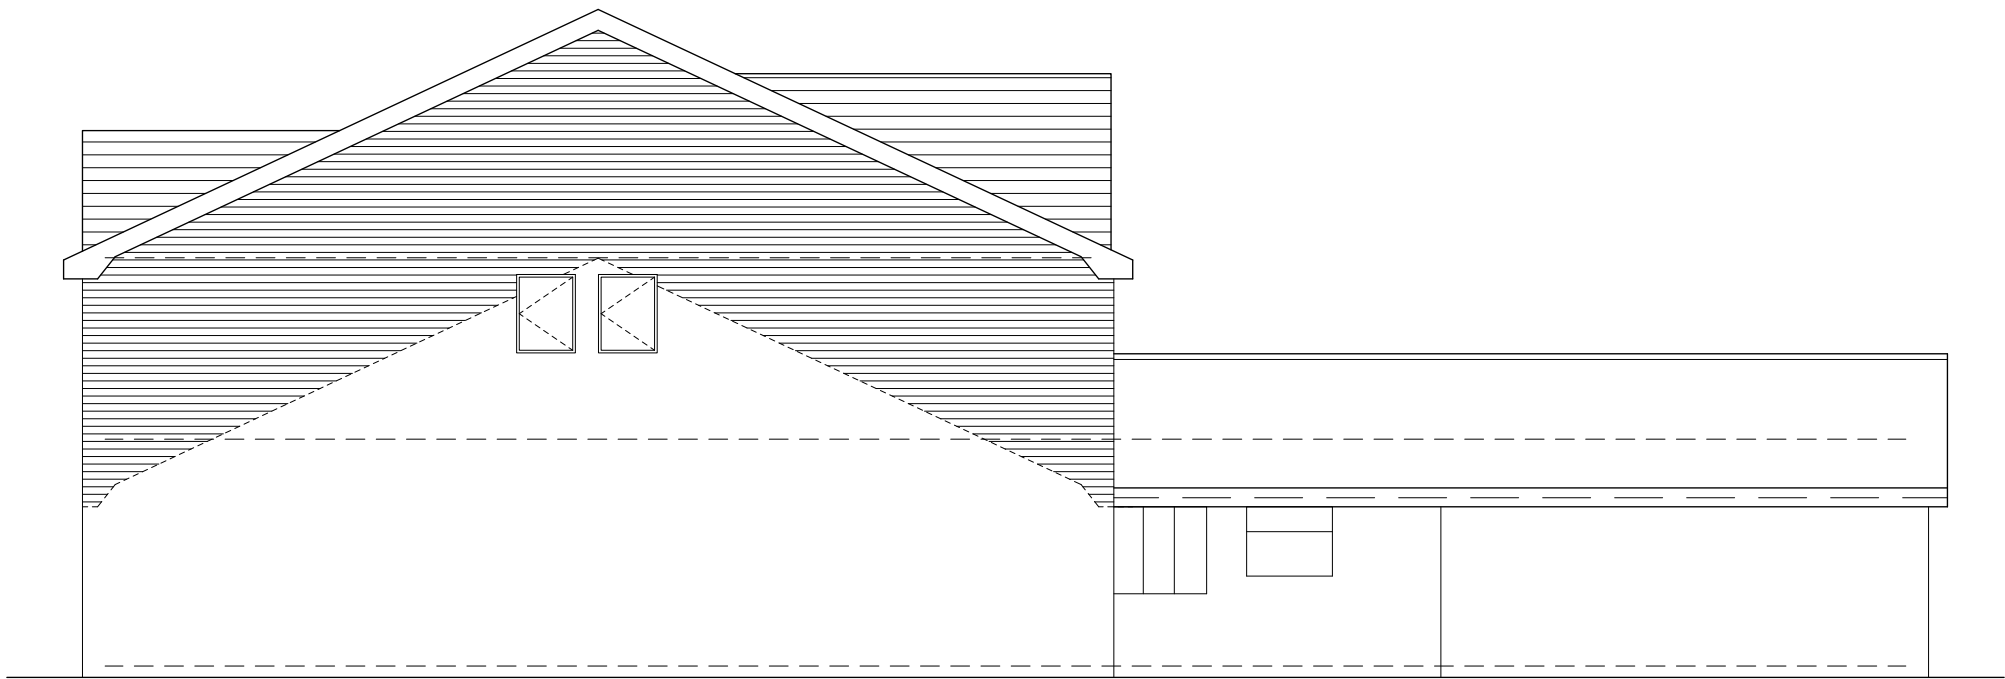

SIDE ELEVATION
(PROPOSED)

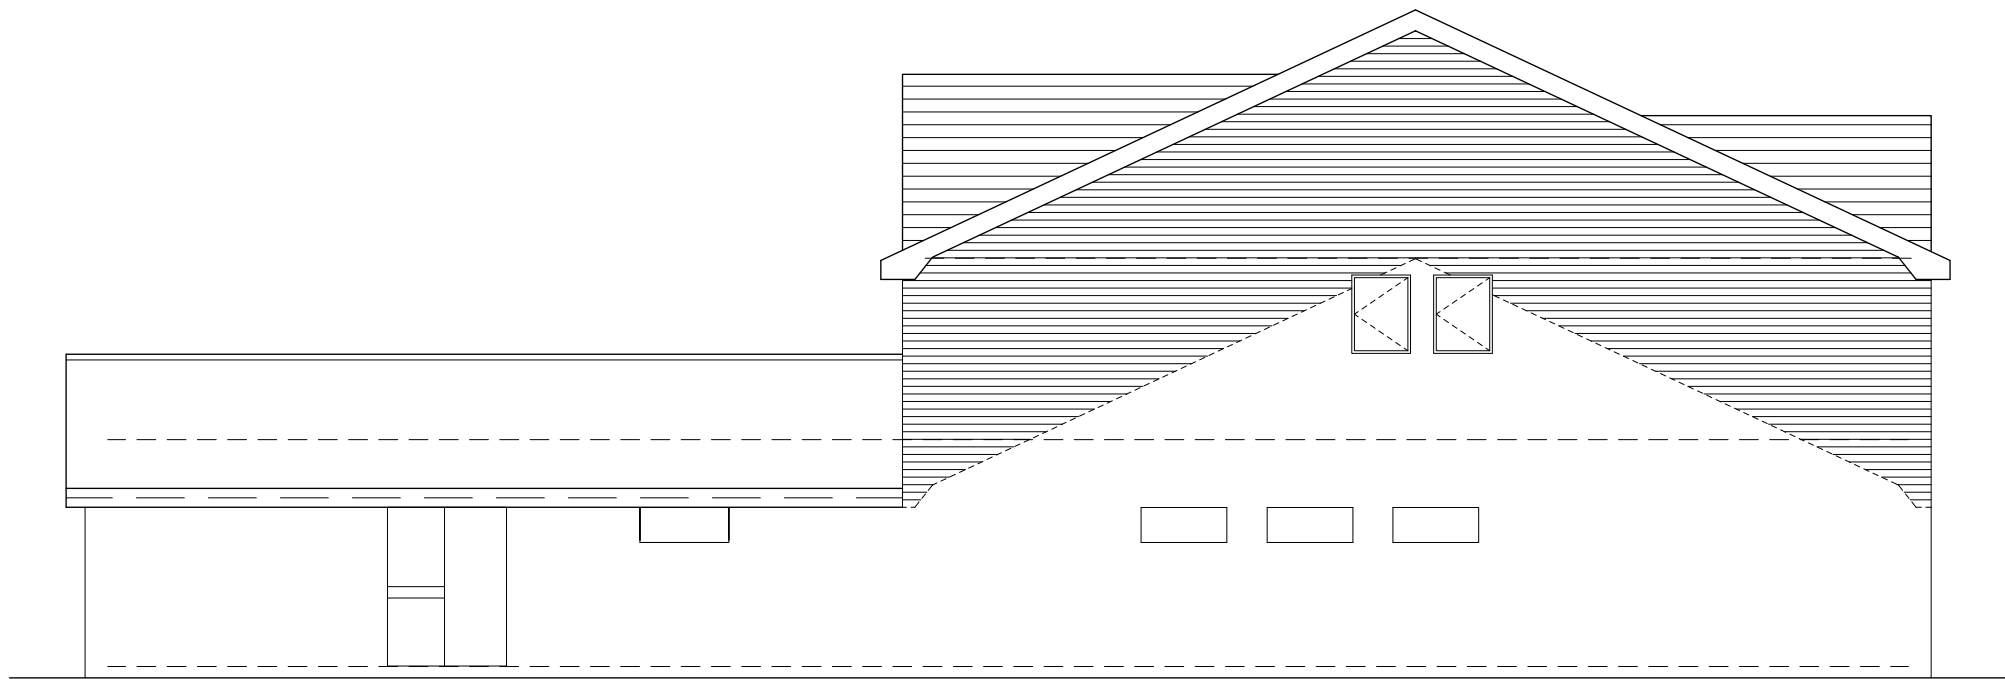

SIDE ELEVATION
(PROPOSED)

Building Design Services

M.FAROOQ
6 Stock Close
Rochdale
OL12 6BB
01706 712231
0796 7605 763

bds

For:

MR NAEEM AKHTAR

**PROPOSED FIRST FLOOR
EXTENSION AT**

**78 Greenvale
Rochdale
OL11 5QJ**

Scale:

(Elevation)
1:100 @ A3

Job No. & Sheet

1958/5