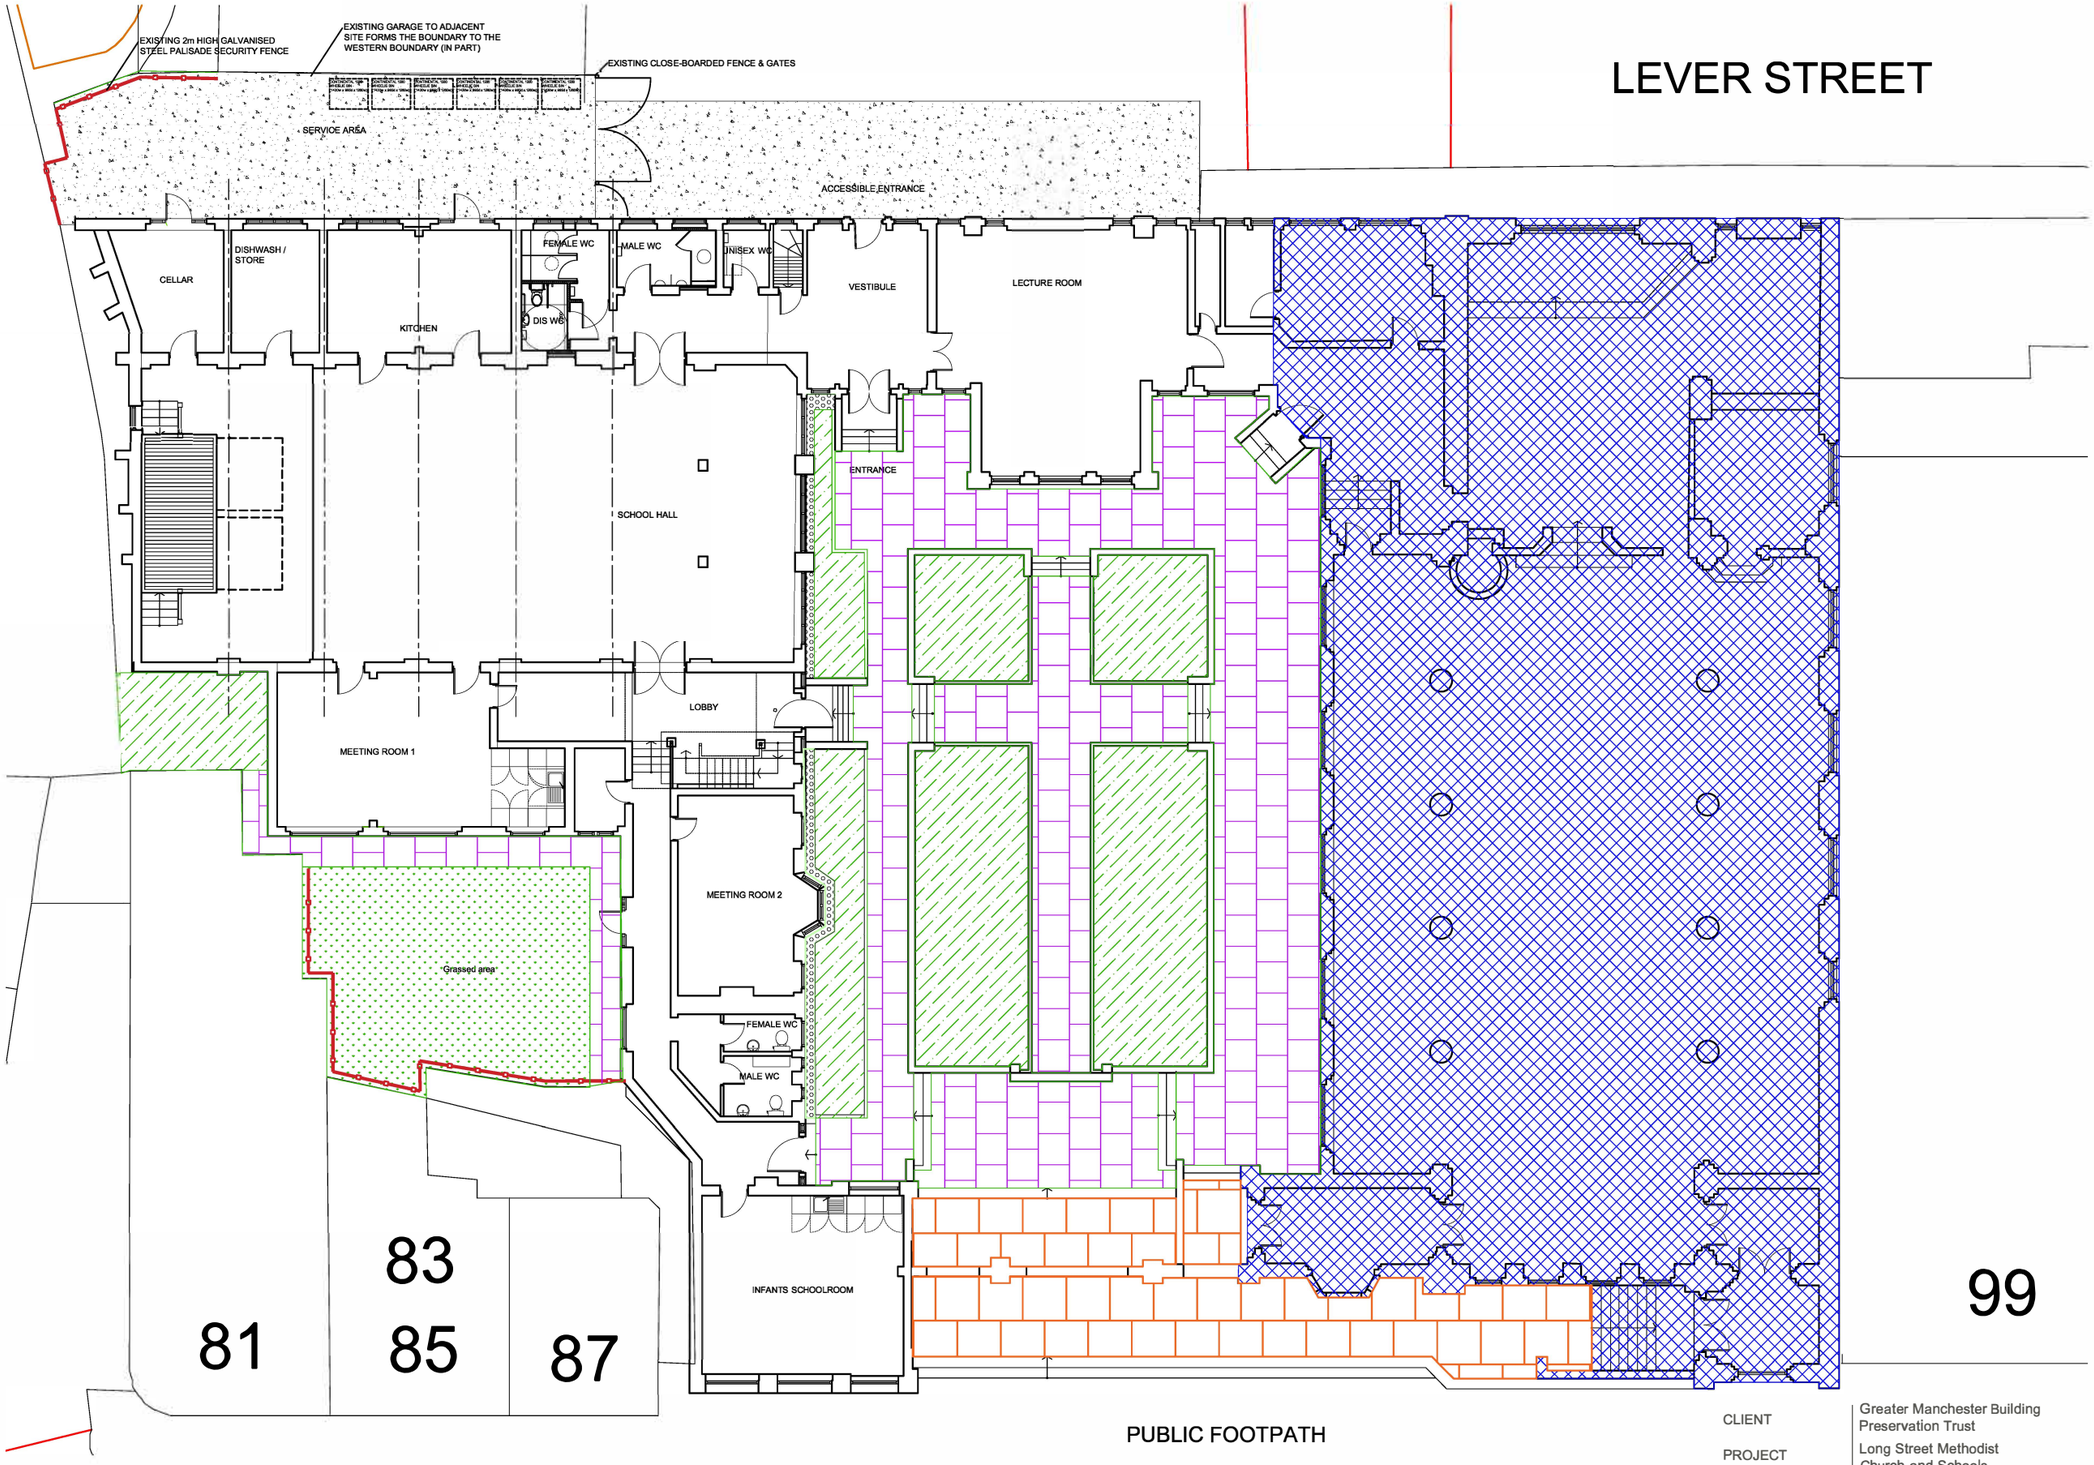


N

0m 5m 10m 20m

GROUND FLOOR LEVEL

notes:

1. DO NOT SCALE FROM THIS DRAWING - USE FIGURED DIMENSIONS ONLY.
2. TO BE READ IN CONJUNCTION WITH ALL OTHER CONSULTANTS / SPECIALISTS DRAWINGS. REPORT ANY DISCREPANCIES BEFORE AFFECTED WORK COMMENCES.
3. ALL SETTING OUT DIMENSIONS TO BE CHECKED ON SITE BY CONTRACTOR BEFORE WORK COMMENCES.

KEY :

- Areas of Church excluded from the works
- Existing tarmacadam surface
- Existing gravel margin
- Existing planting beds
- Existing concrete paving slabs
- Existing stone paving slabs
- Existing grassed areas
- Existing 2m high close boarded timber fence
- Existing 2m high galvanised steel Palisade security fence

REVISIONS					
	P03	Red-line boundary removed following comments from LAPD.	01/06//22	LM	SG
	P02	Updated following feedback from LAPD.	24/05/22	LM	SG
	P01	First issue for client approval.	13/04/22	LM	SG
			DATE;	DRAWN;	CHECK

CLIENT	Greater Manchester Building Preservation Trust
PROJECT	Long Street Methodist Church and Schools
TITLE	Ground Floor Plan and Lanscape Plan_Existing
NUMBER	20695_P200
REVISION	P03
STATUS	PLANNING
SCALE	1:500@A3
DATE	13/04/2022
DRAWN BY	LM
CHECKED BY	SG

seven.
SEVENARCHITECTURE.CO.UK

Studios at :

Unit 1.3, Waulk Mill, 51 Bengal Street
MANCHESTER, M4 6LN
t : 0161 236 5655

Clarendon House, Victoria Avenue,
HARROGATE, HG1 1DY
t : 01423 709 807

24 Greville Street, **LONDON**,
EC1N 8SS
t : 0203 036 0691