




Proposed Roof Plan 1:100

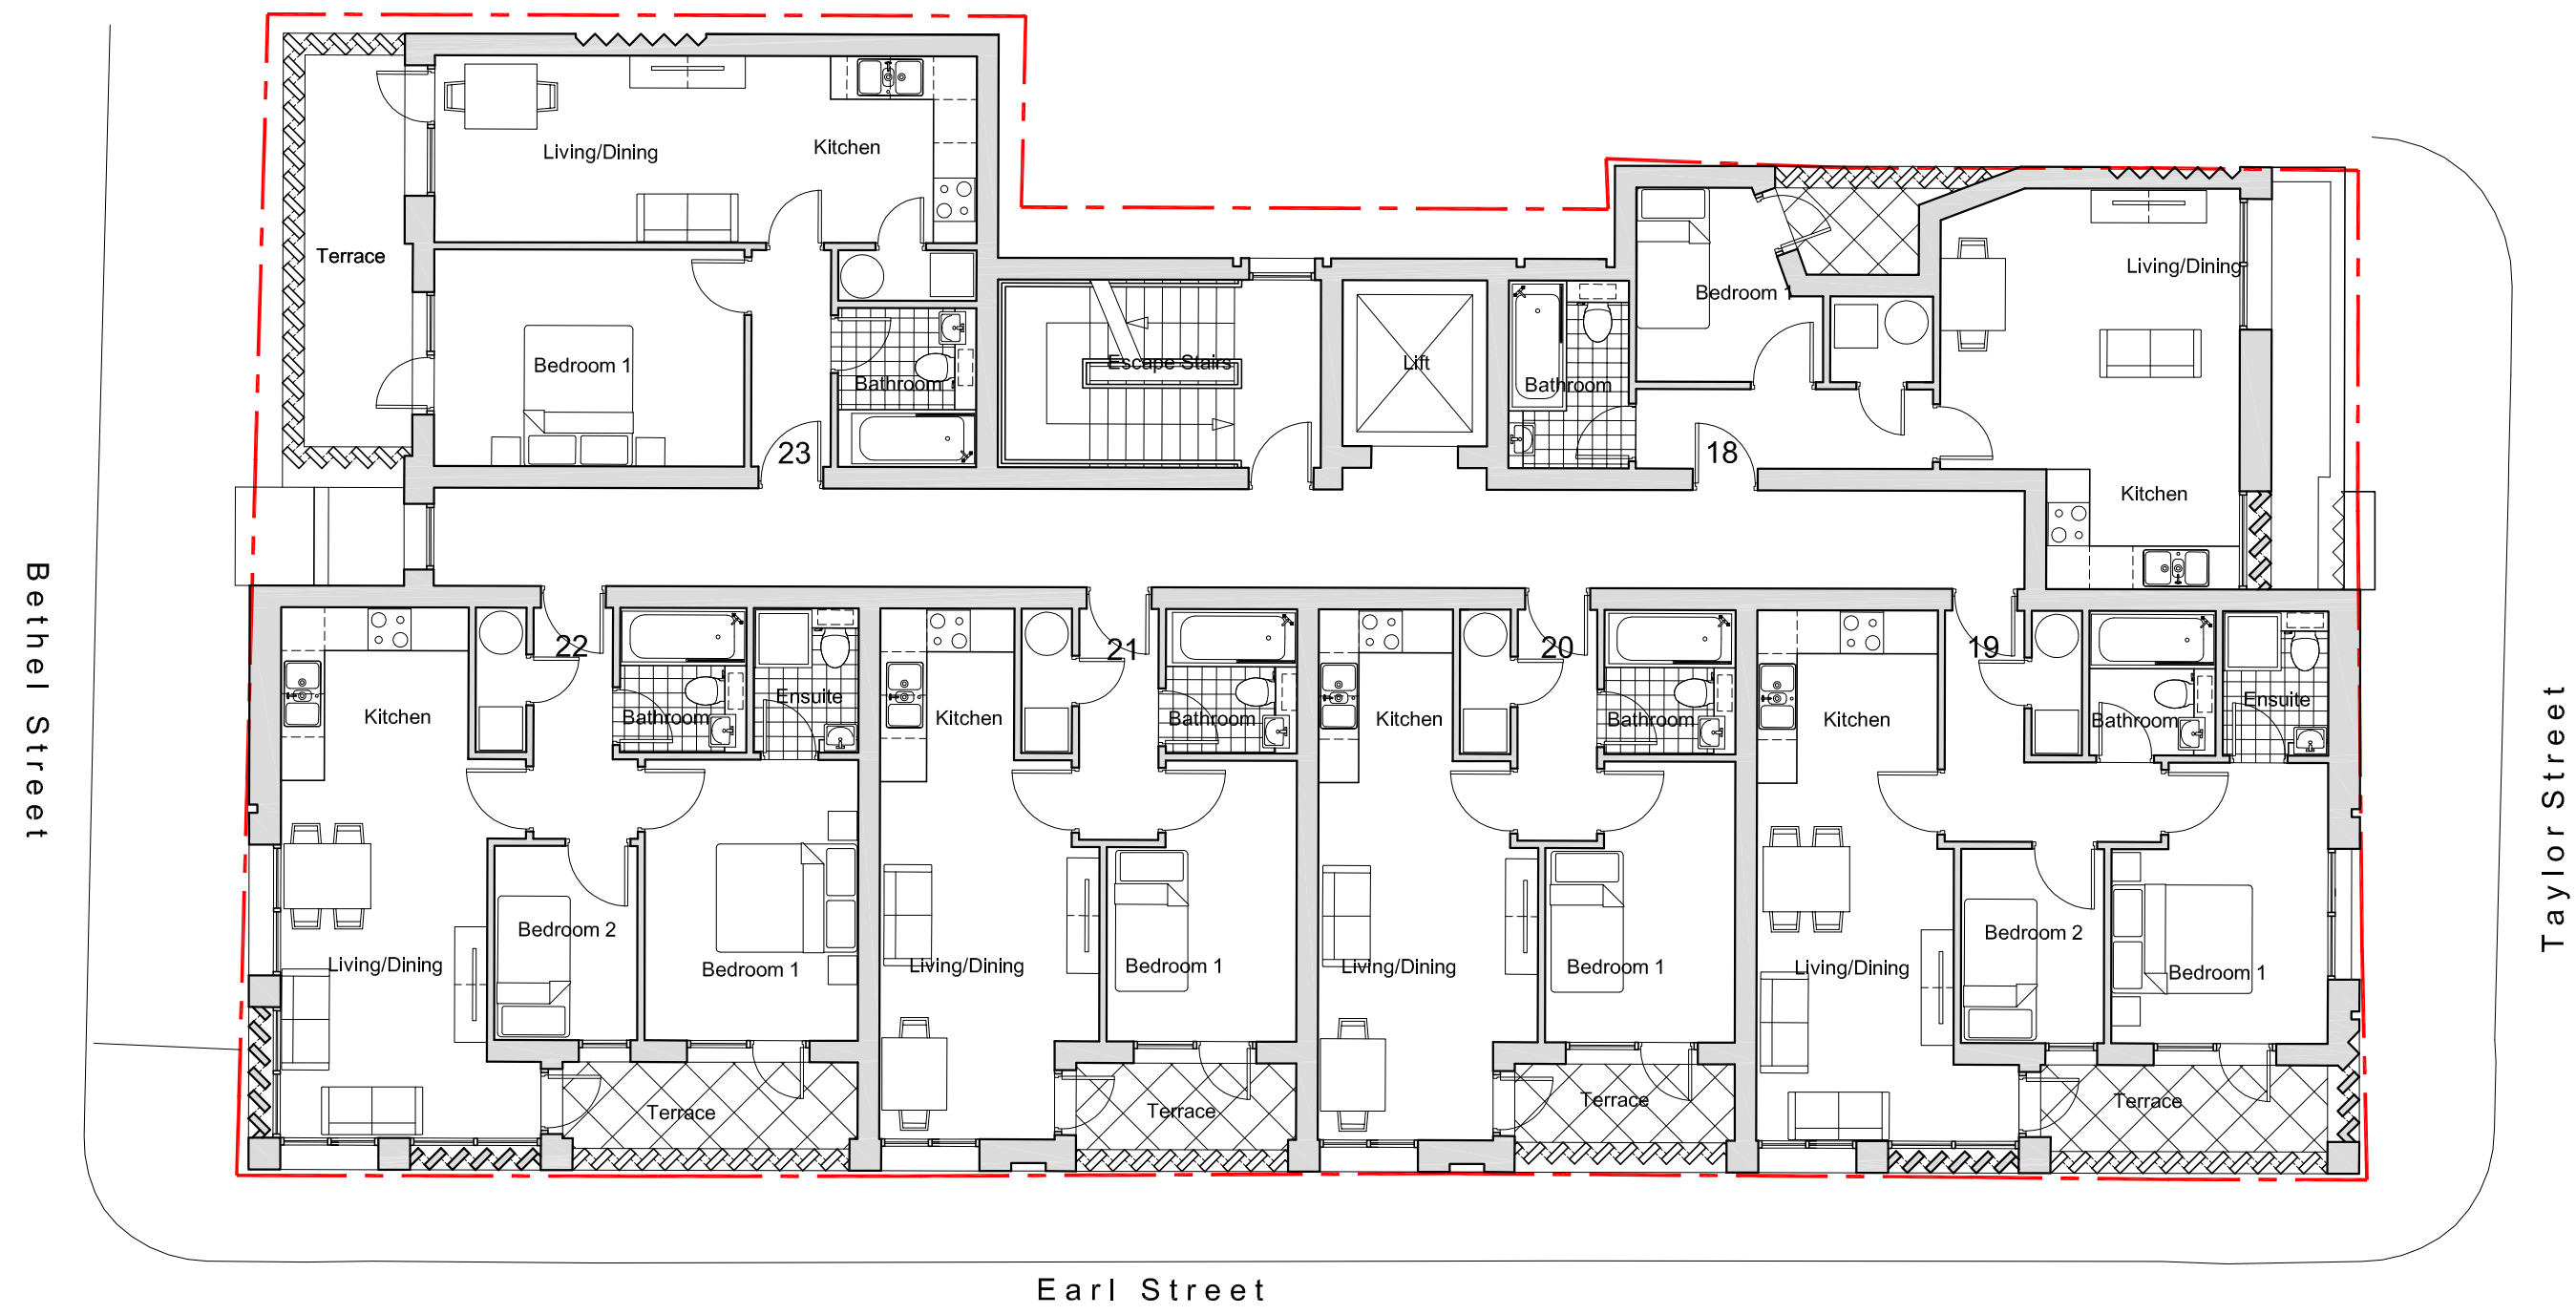

Proposed 3/F Plan 1:100

