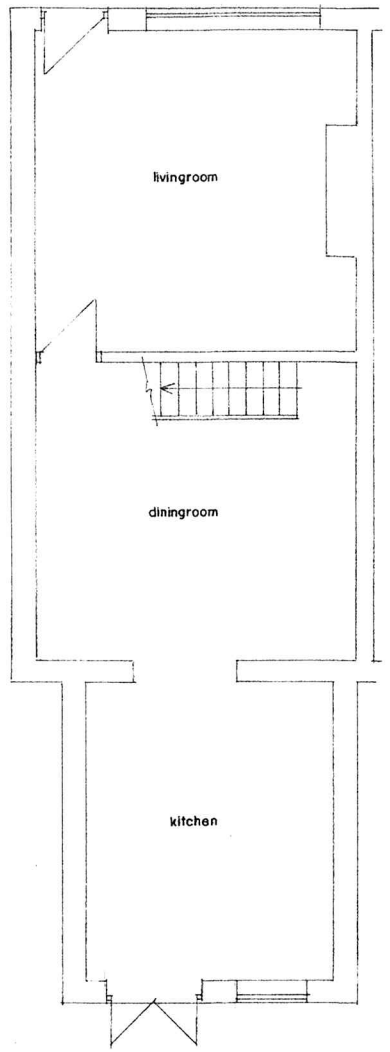

G.F PLAN
(EXISTING)

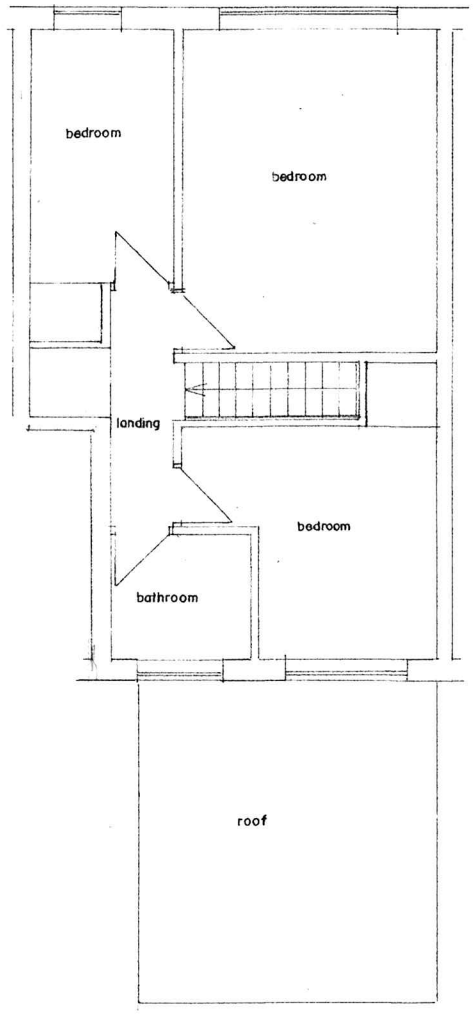

F.F PLAN
(EXISTING)

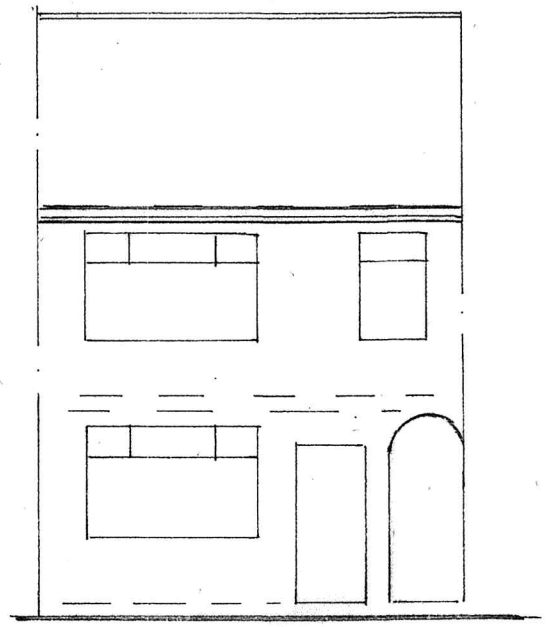

FRONT ELEVATION
(EXISTING)



REAR ELEVATION
(EXISTING)

PARK ROAD

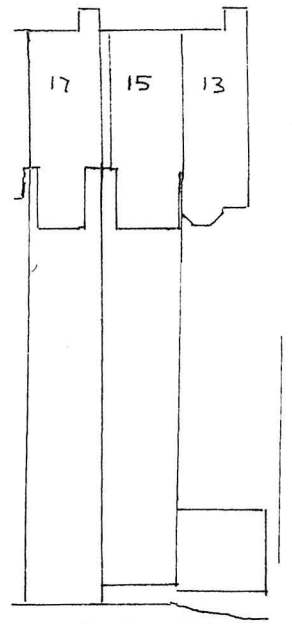

SITE PLAN SCALE 1:500
(EXISTING)

BUILDING DESIGN SERVICES
M. FAROOQ
6 Stock Close, Shawclough, Rochdale OL12 6BB
Tel: 01706 712231 Mob: 07967605763

PROPOSED REAR DORMER AT
15 PARK ROAD ROCHDALE OL12 9BJ

For: Mr TAHIR MAHMOOD

Plan	*Scale 1:100*	**1719/1**
Elevation	*Scale 1:100*	

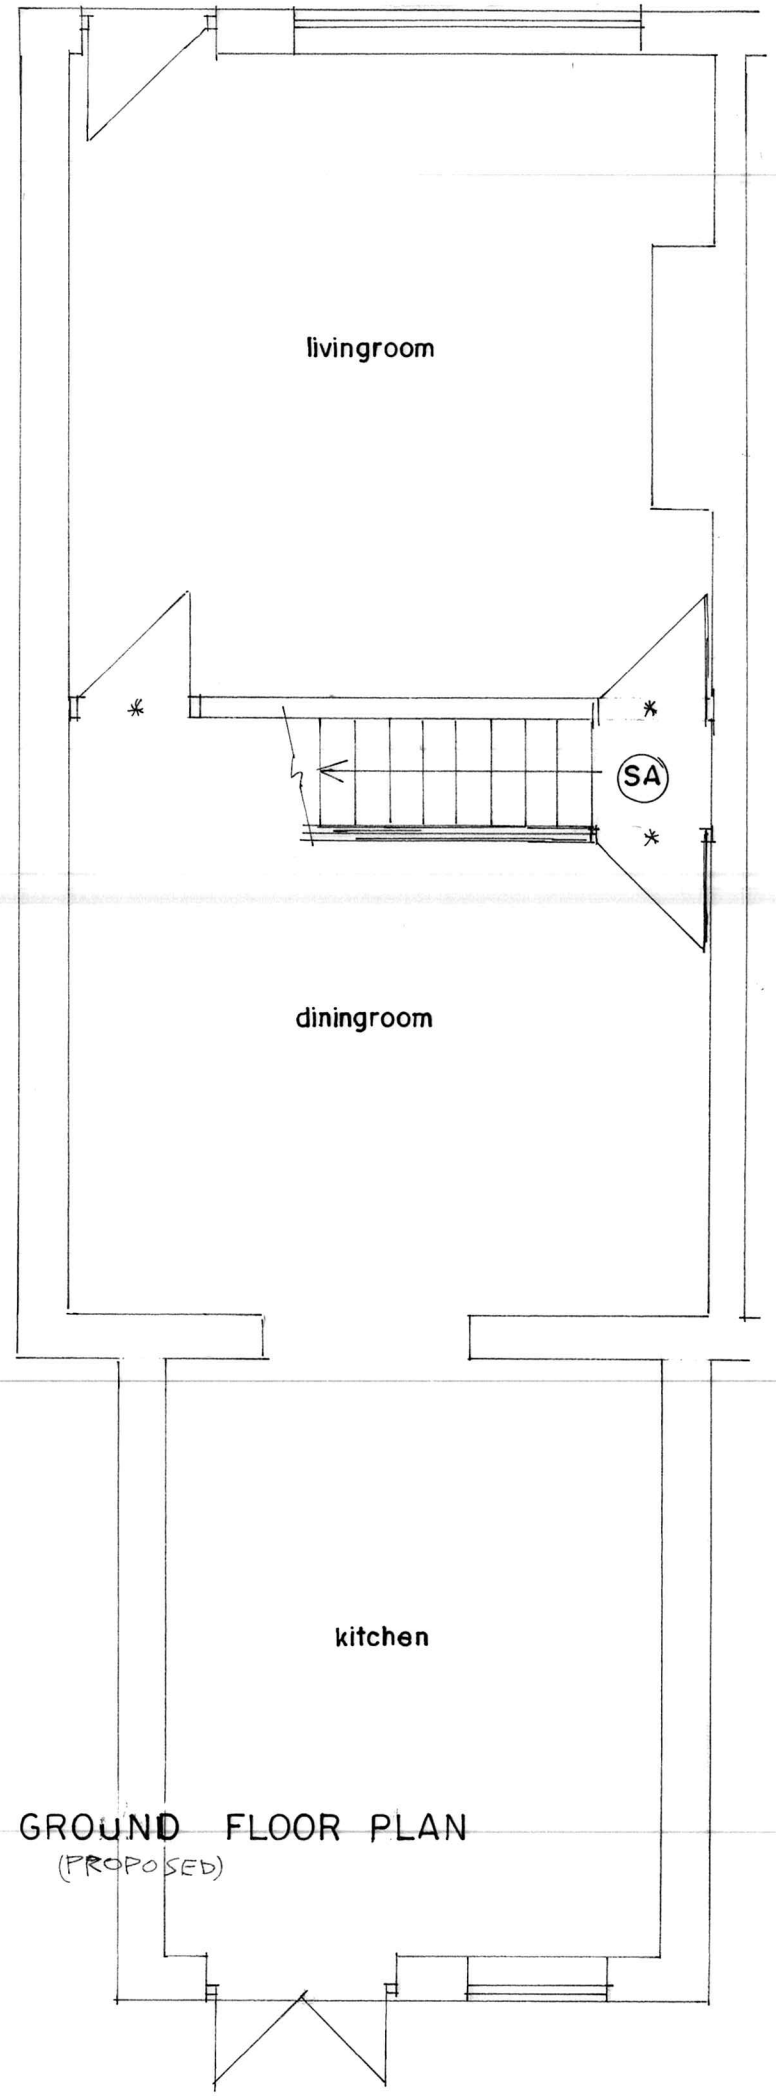

GROUND FLOOR PLAN
(PROPOSED)

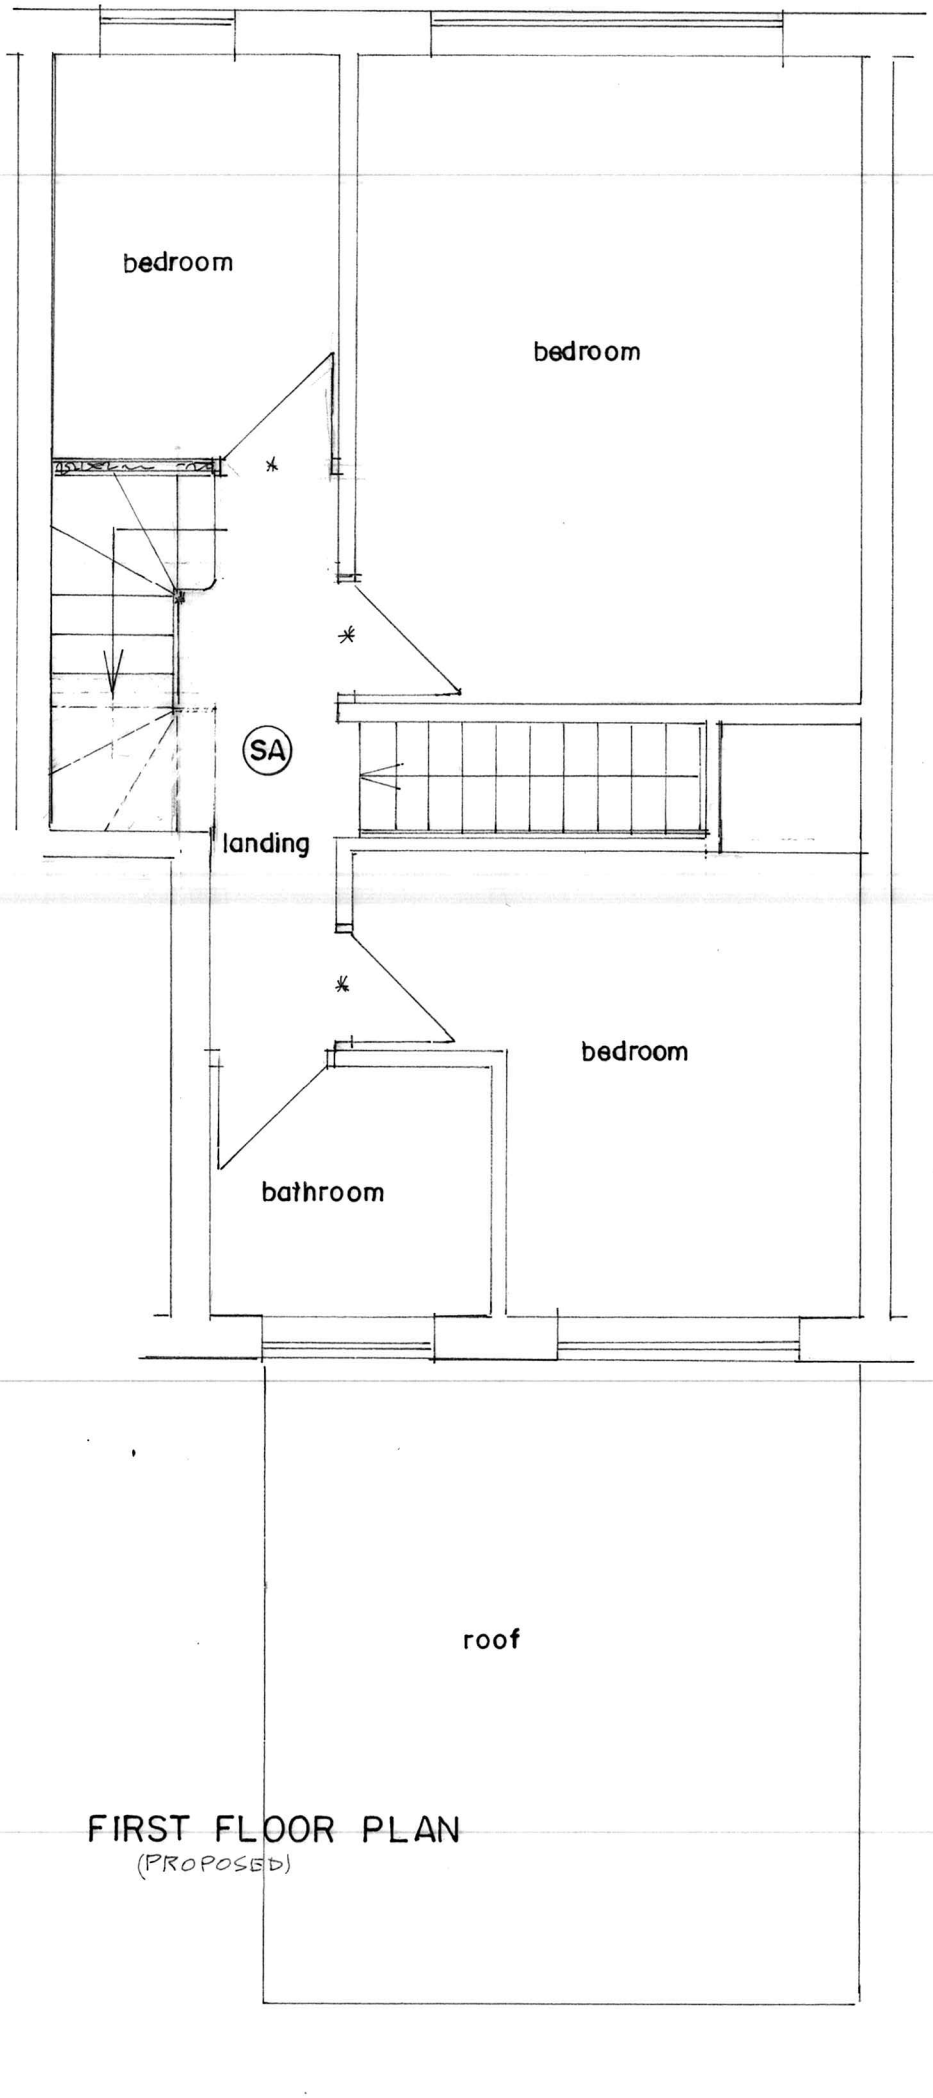

FIRST FLOOR PLAN
(PROPOSED)

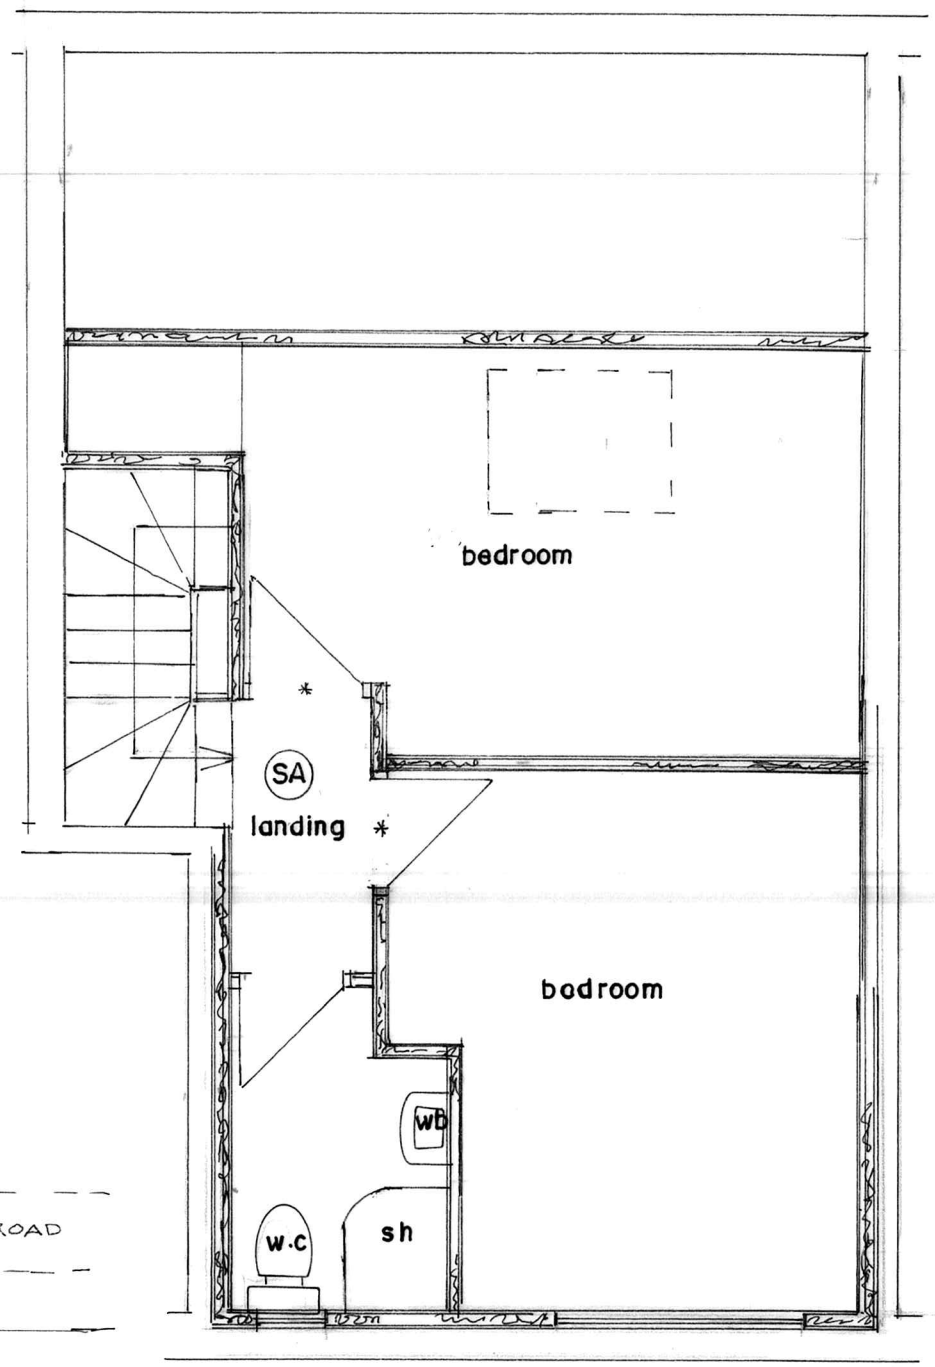

SECOND FLOOR PLAN
(PROPOSED)

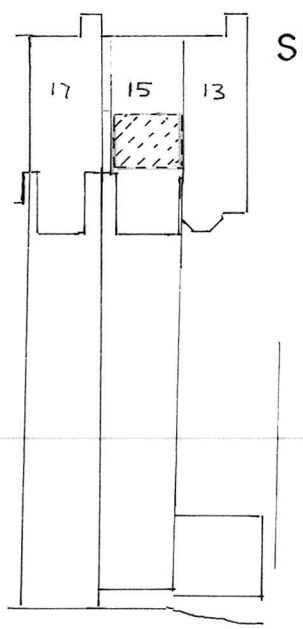

SITE PLAN SCALE 1:500
(PROPOSED)

BUILDING DESIGN SERVICES
M. FAROOQ
6 Stock Close, Shawclough, Rochdale OL12 6BB
Tel: 01706 712231 Mob: 07967605763

PROPOSED REAR DORMER AT
15 PARK ROAD ROCHDALE OL12 9BJ

For: Mr TAHIR MAHMOOD

Plan	*Scale 1:50*	**1719/2**