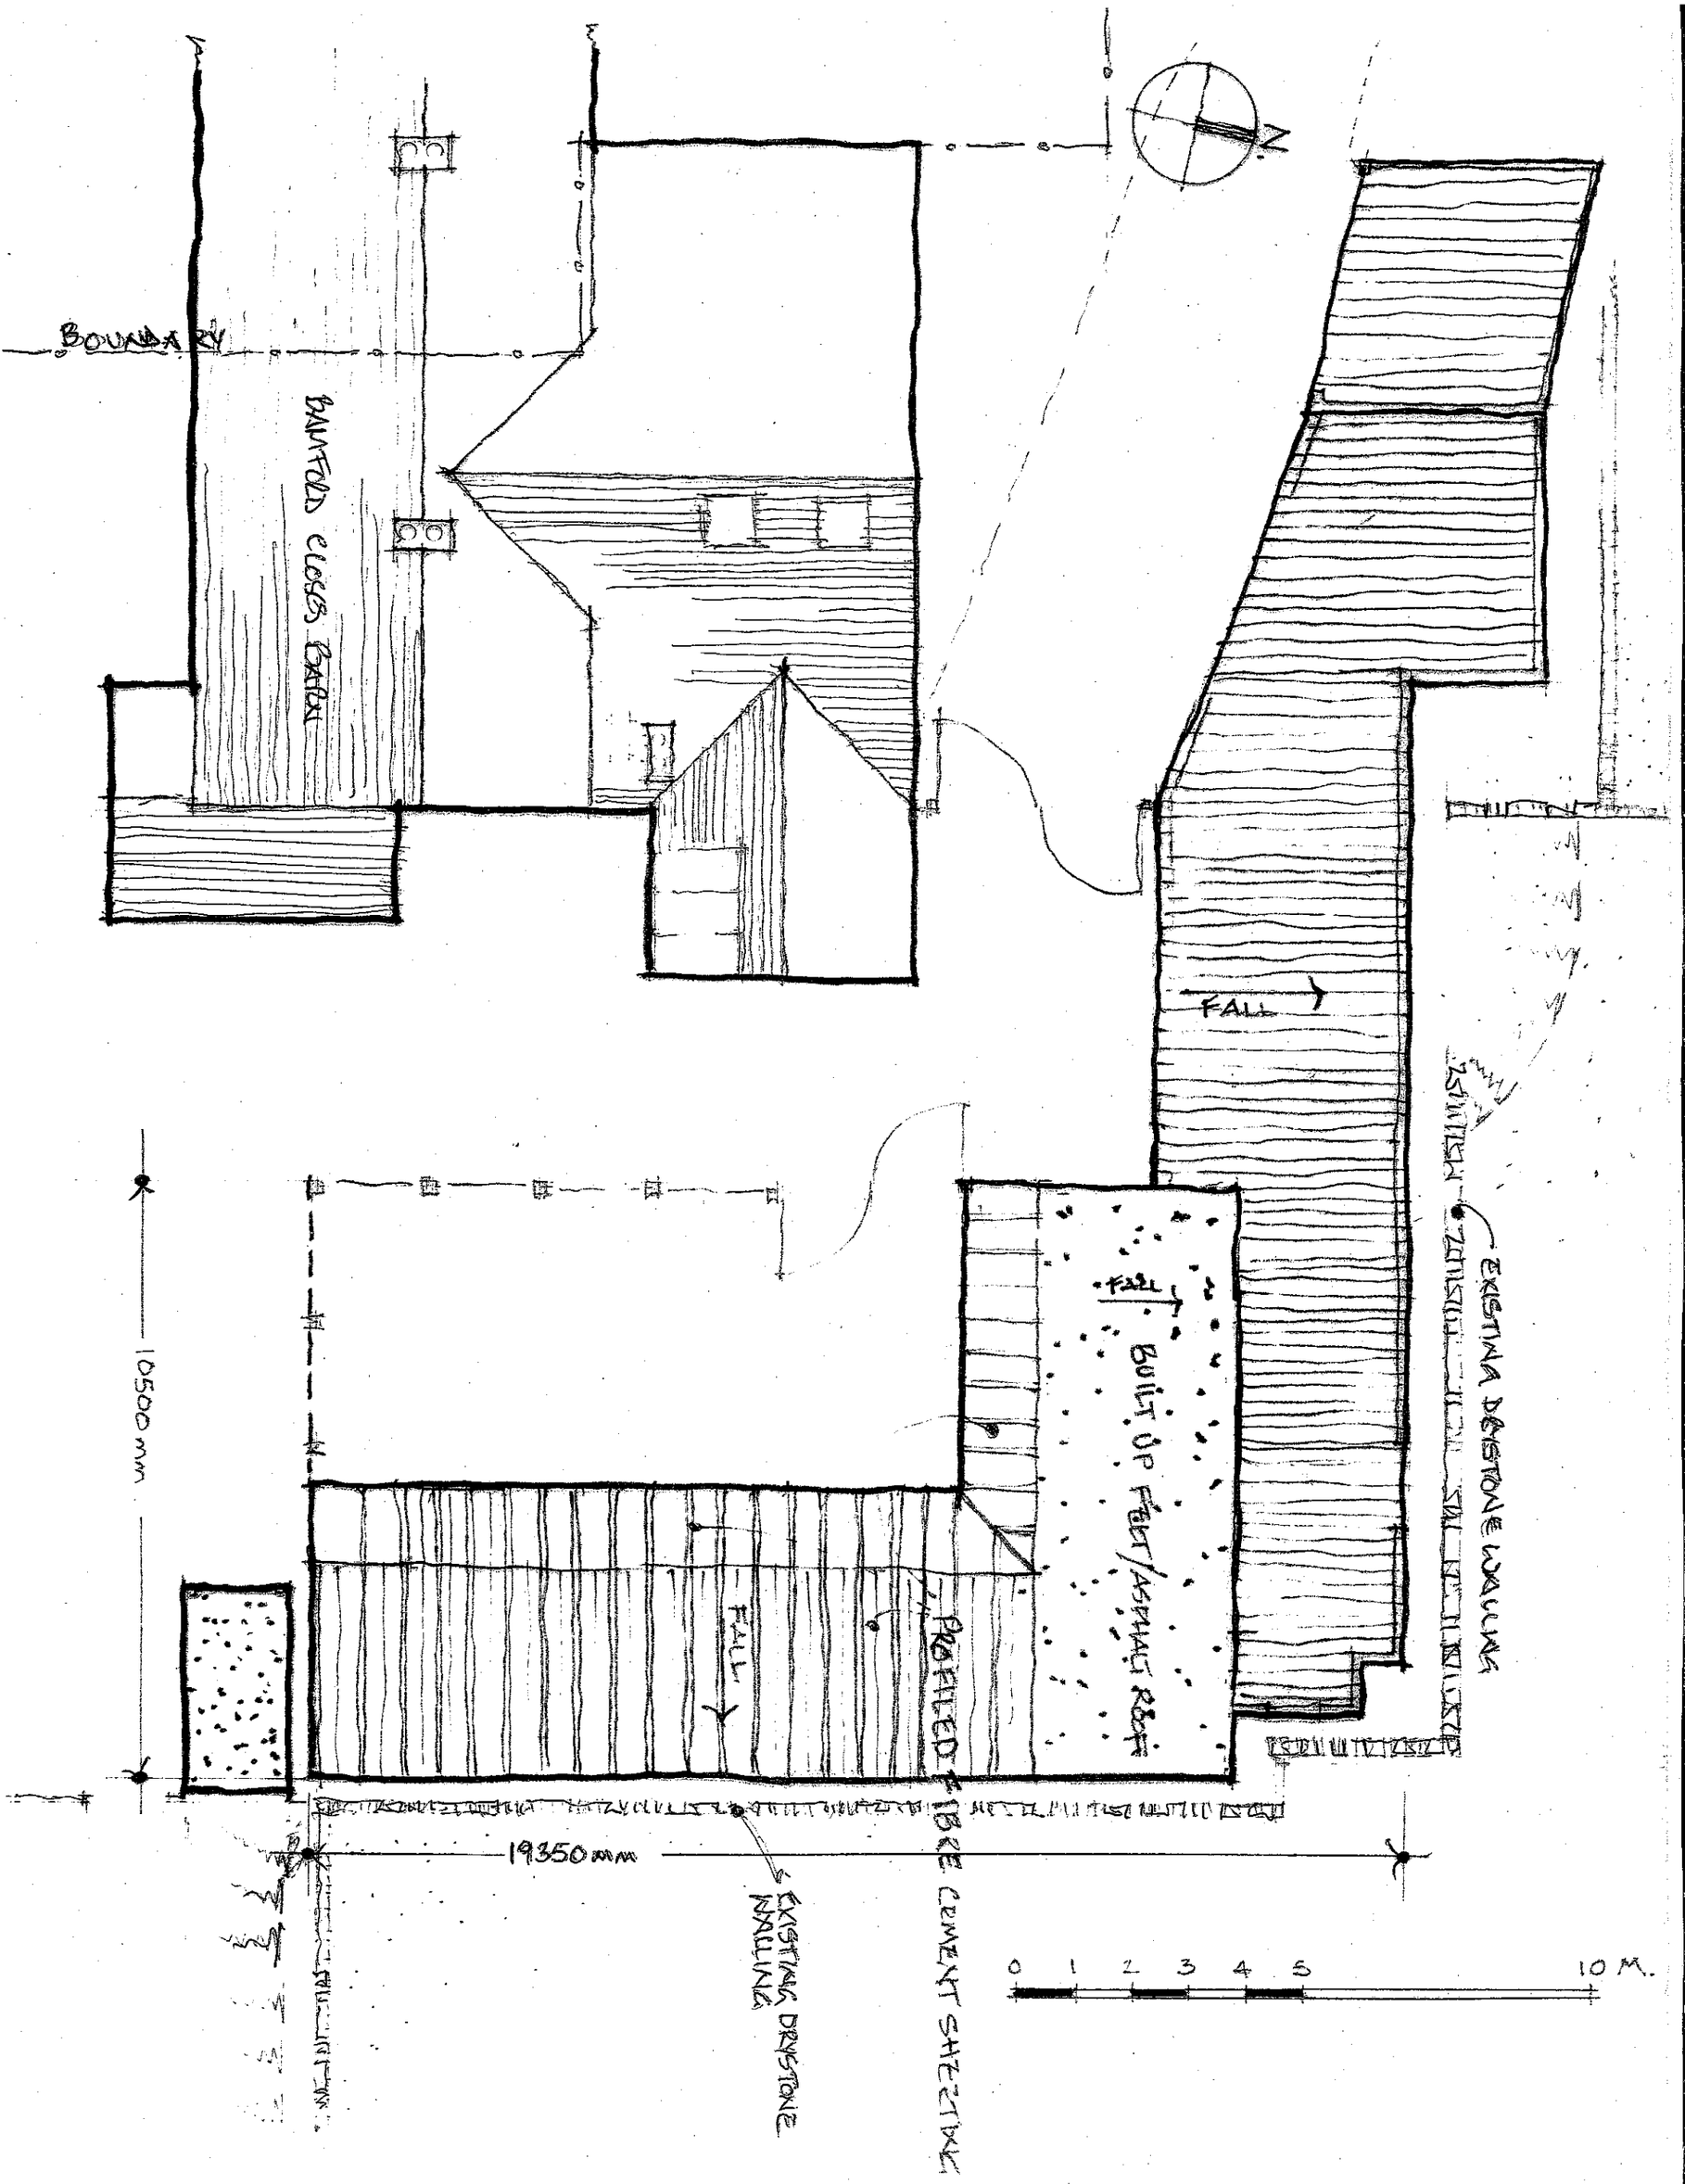

Greenhalgh + Williams architects 3 Manchester road. Bury BL9 0DR Tel- 0161 746 9556

Client / site - Stables at :- Bamford closes Barn ,Red Lumb, OL12 7TX

Drawing title - Block Plan / Site Layout as **EXISTING**

Scale 1:100@ A3 Date **October 2019** Drawing no 4826 stab**005** Rev