


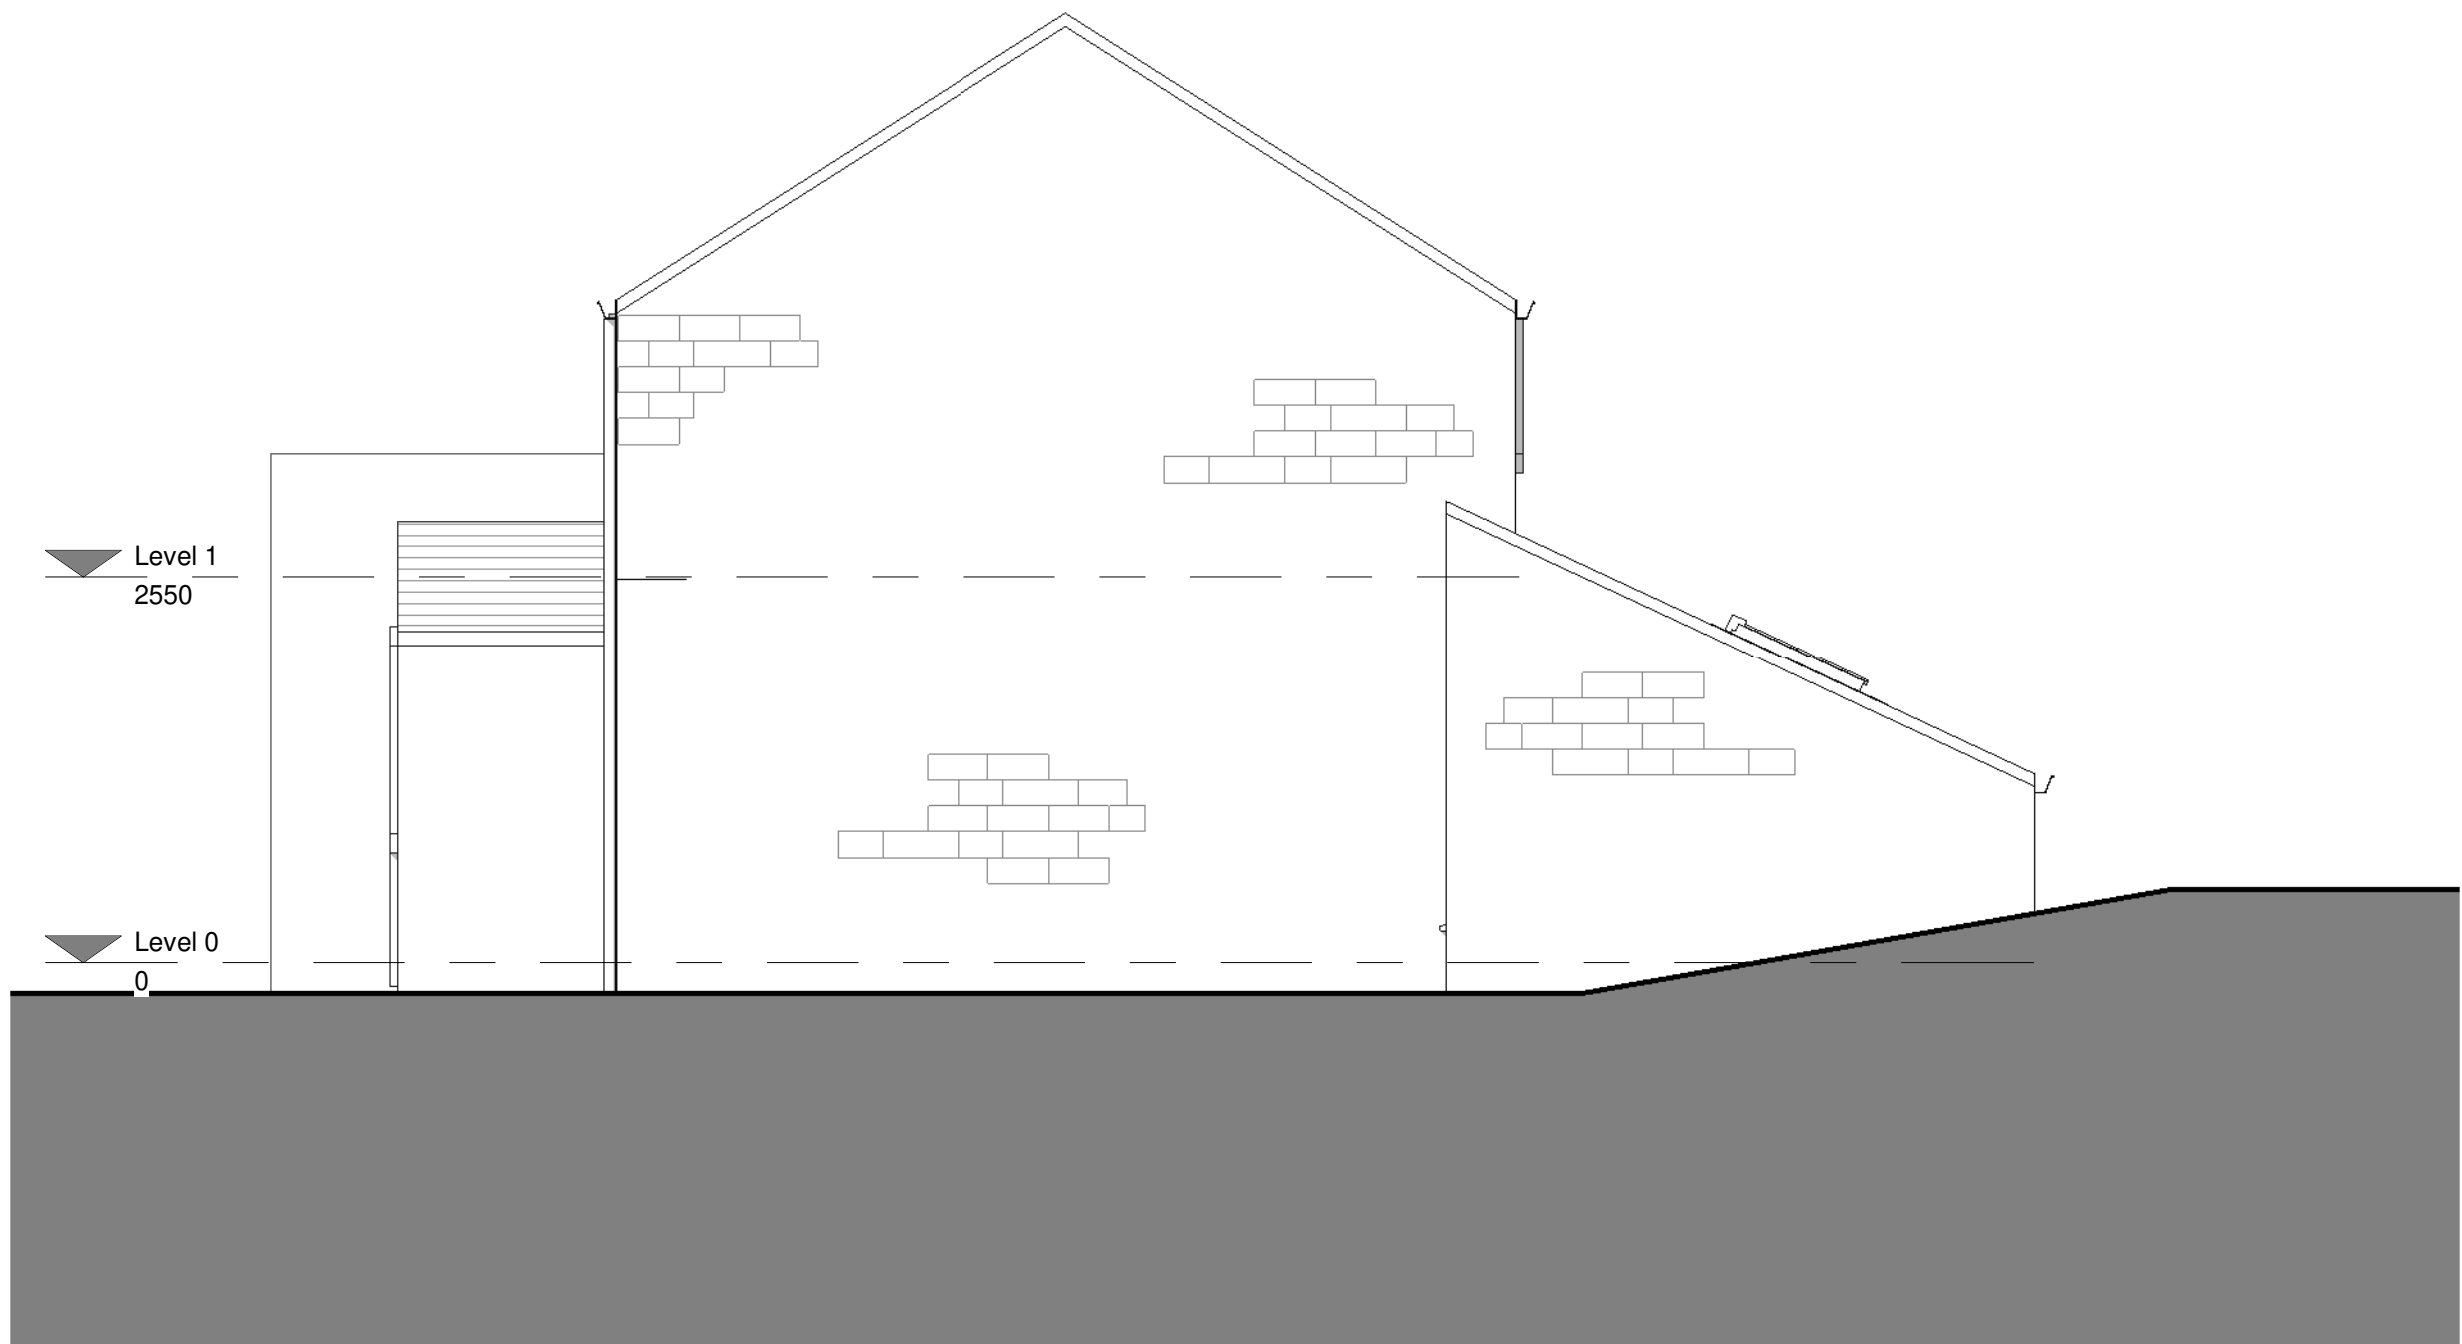

1 | Ex North Elevation
1 : 50



2 | Ex South Elevation 01
1 : 50



3 | Ex South Elevation 02
1 : 50