





Proposed Site Plan

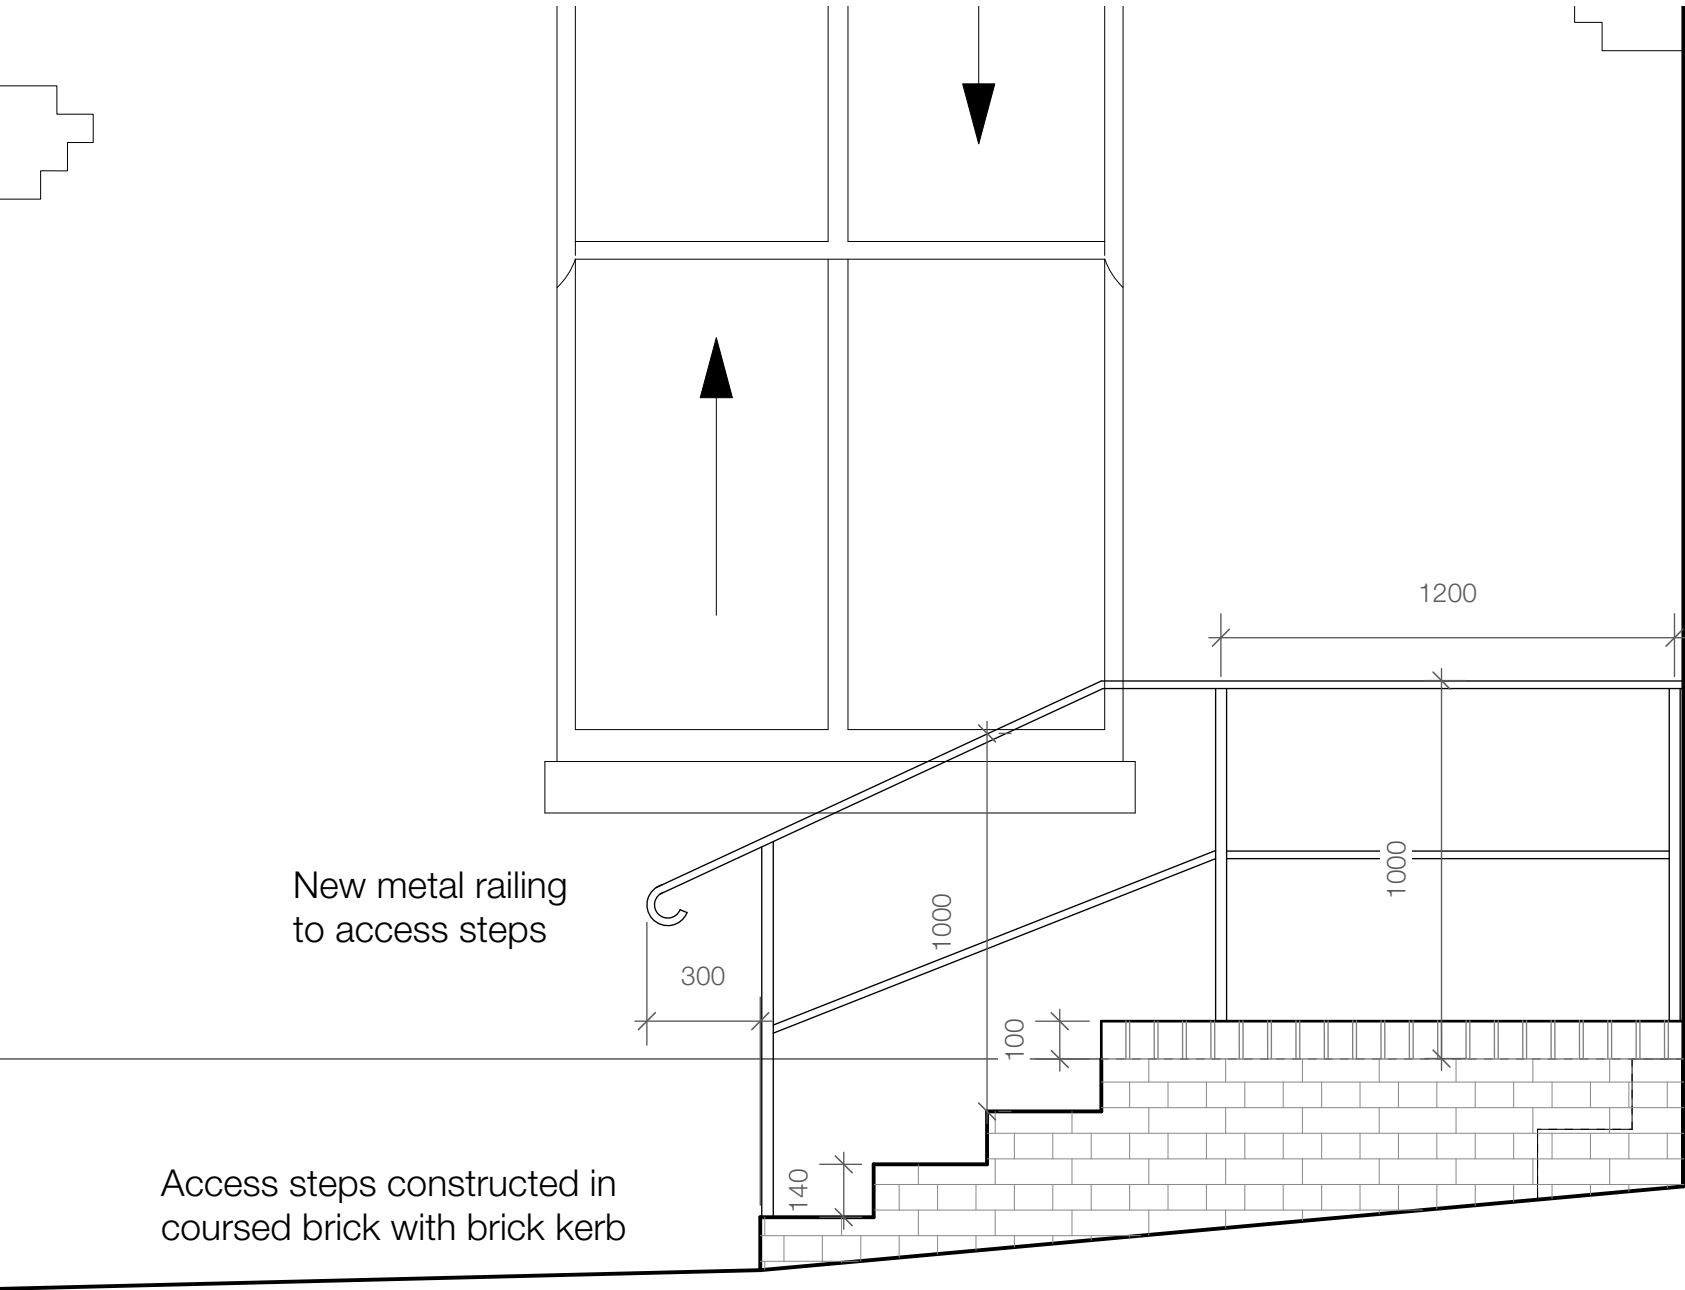


Proposed Stepped Approach 1:20

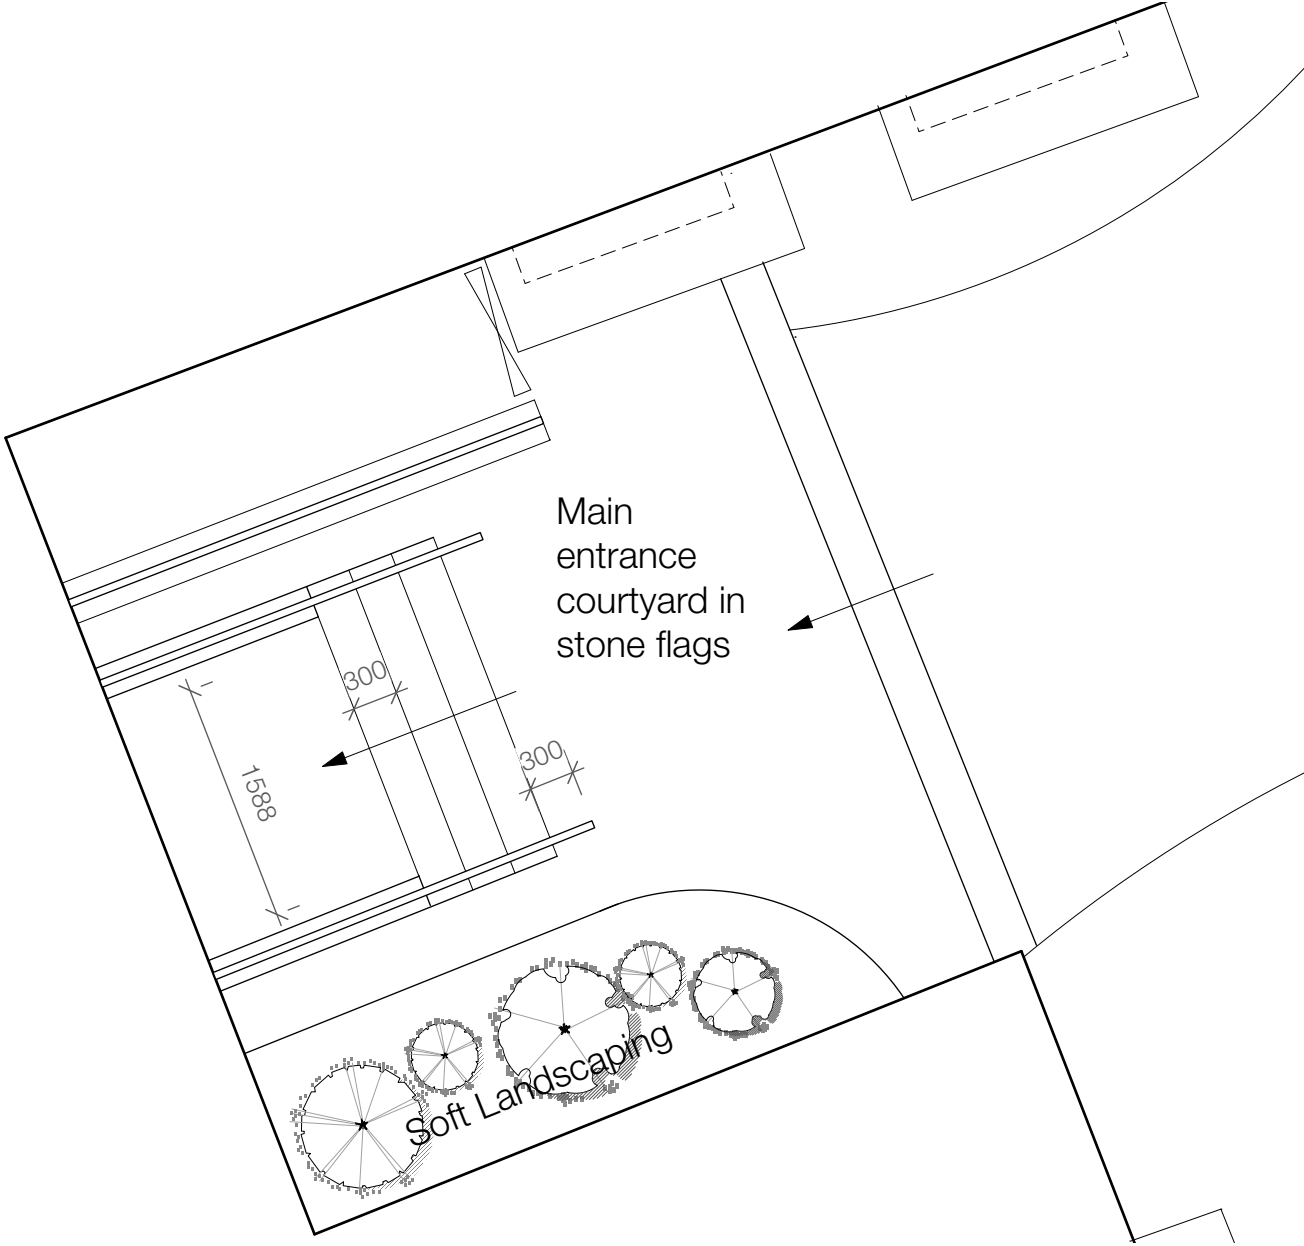

Proposed Courtyard Plan 1:50

Not for Construction
Based on drawings provided by A J Cocker Associates

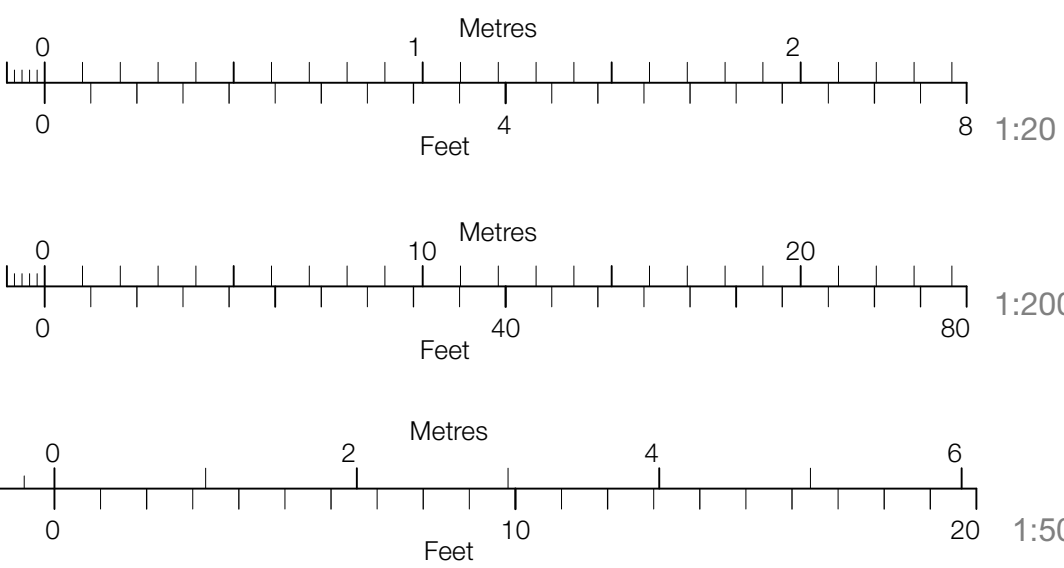

Revision	
Project	Proposed Apartments
Address	Townhead, Yorkshire Street, Rochdale
Client	Raj Property Investments Ltd (Townhead)
Drawing	Proposed Site Plan