

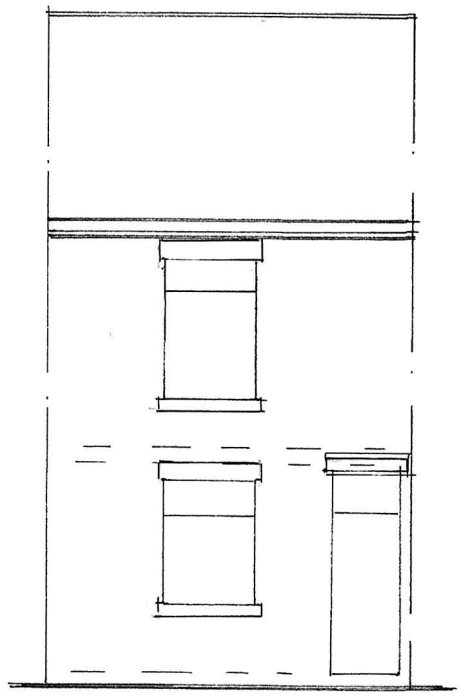



FRONT ELEVATION
(EXISTING)

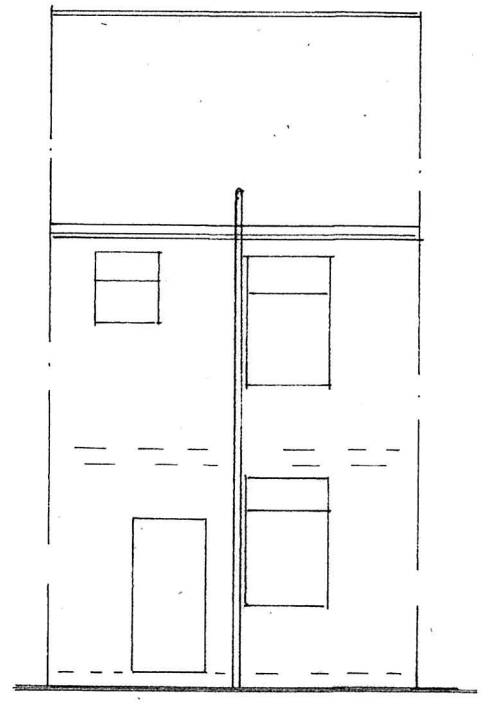


REAR ELEVATION
(EXISTING)

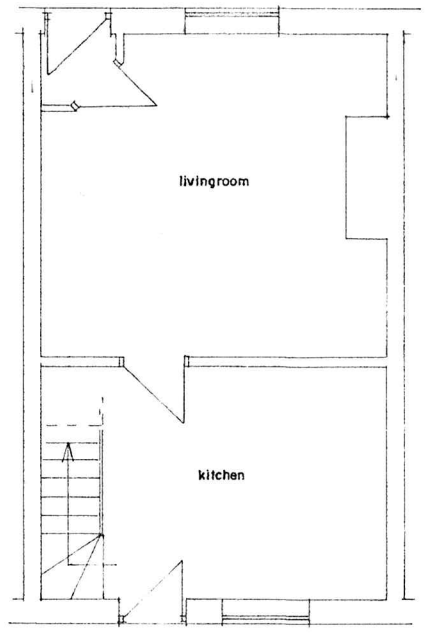

G.F PLAN
(EXISTING)

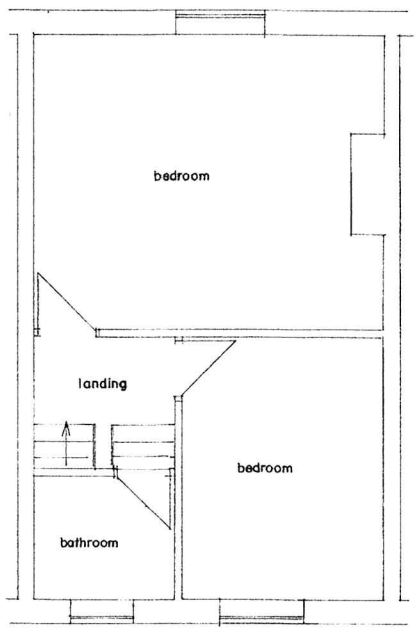

F.F PLAN
(EXISTING)

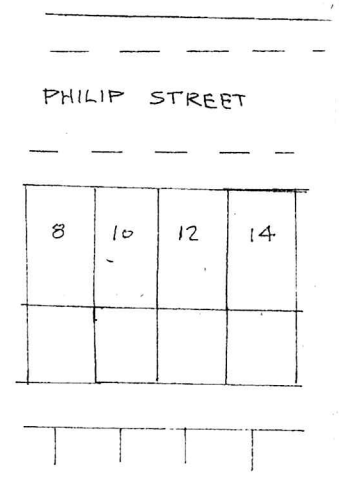


SITE PLAN
SCALE 1:500
(EXISTING)

BUILDING DESIGN SERVICES
M. FAROOQ
6 Stock Close, Shawclough, Rochdale OL12 6BB
Tel: 01706 712231 Mob: 07967605763


PROPOSED DOUBLE STOREY REAR EXTENSION AND REAR DORMER AT 12 PHILIP STREET ROCHDALE OL11 1NL

For: Mr MOHAMMED SAEED


Plan	*Scale 1:100*	**1632 /1**
Elevation	*Scale 1:100*	

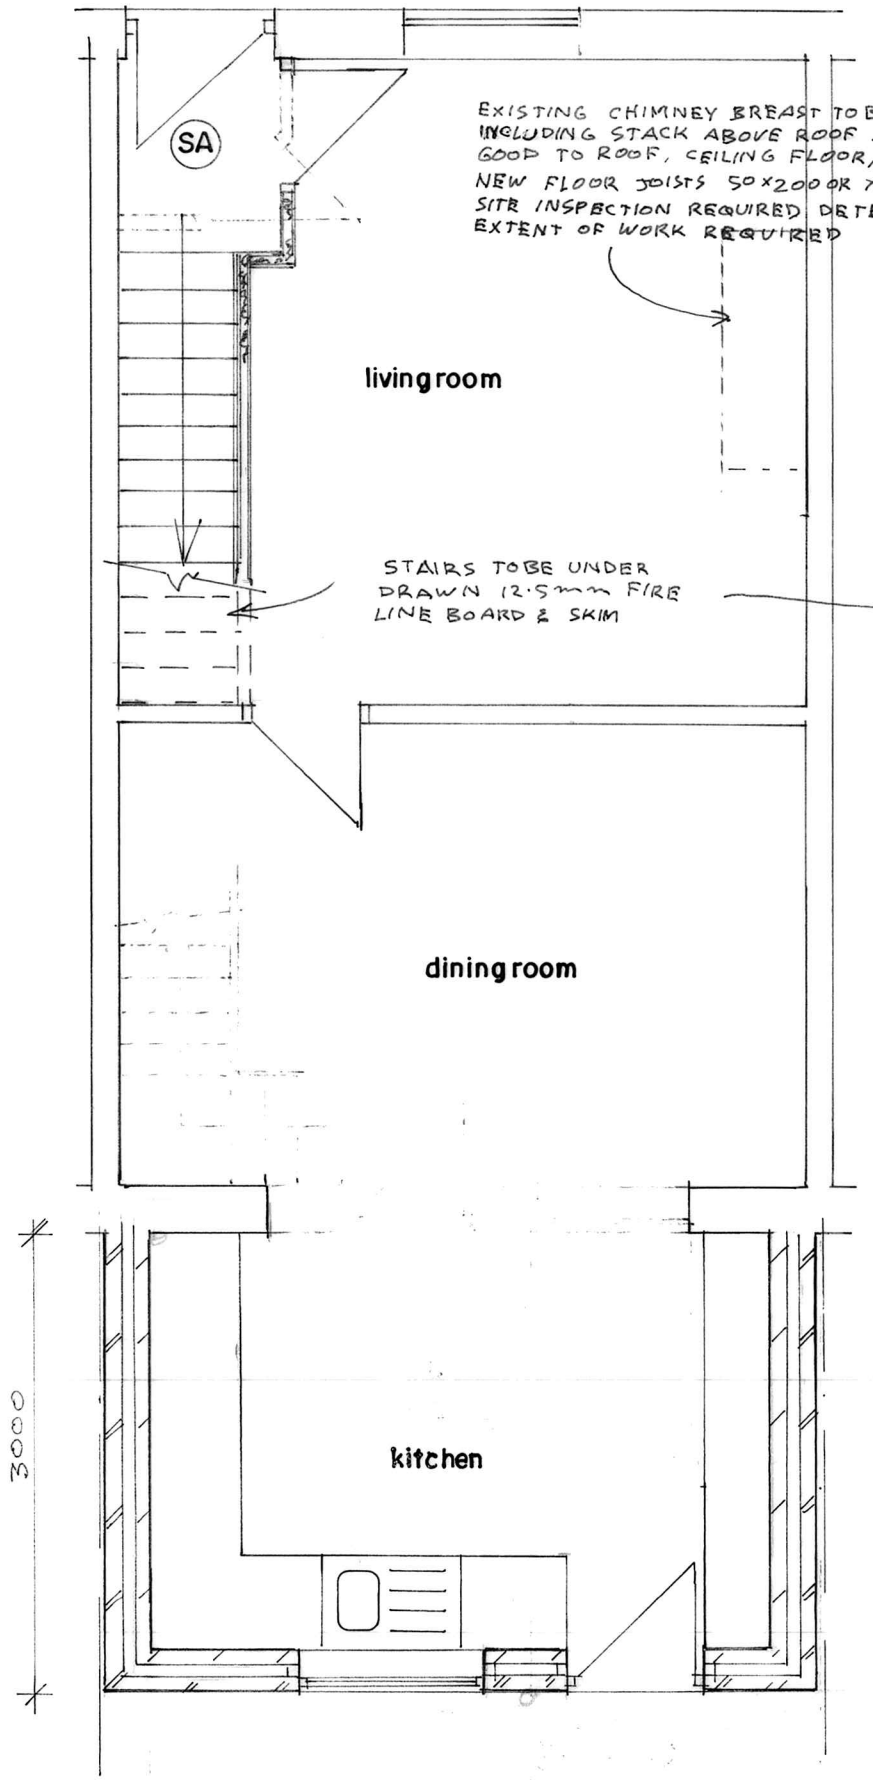


GROUND FLOOR PLAN
(PROPOSED)

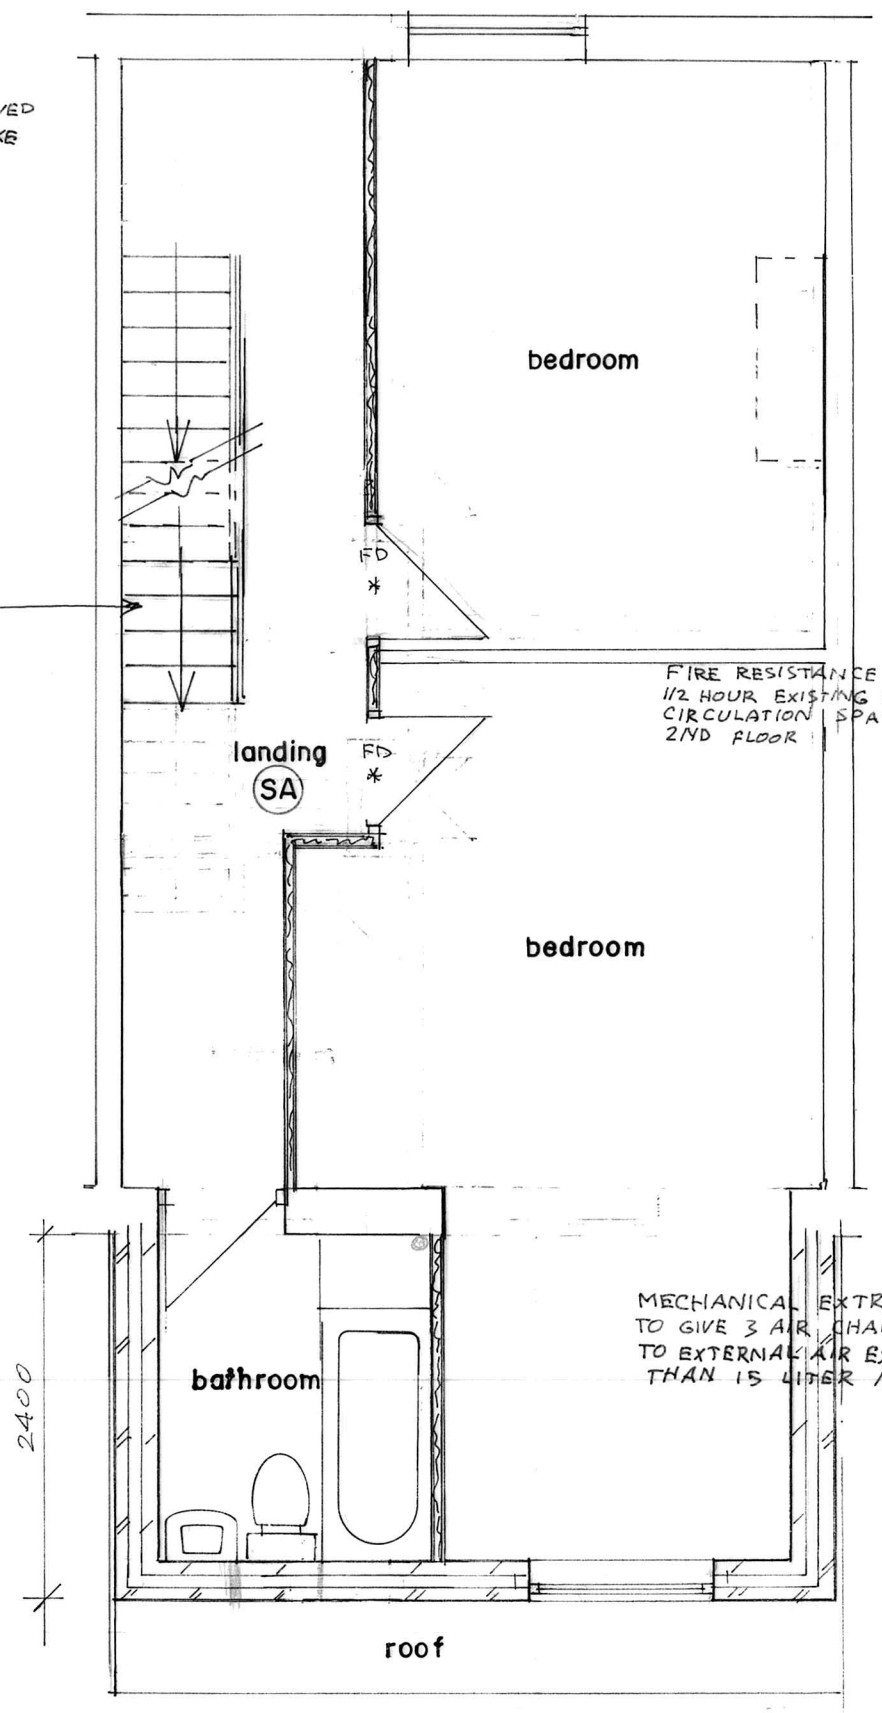

FIRST FLOOR PLAN
(PROPOSED)

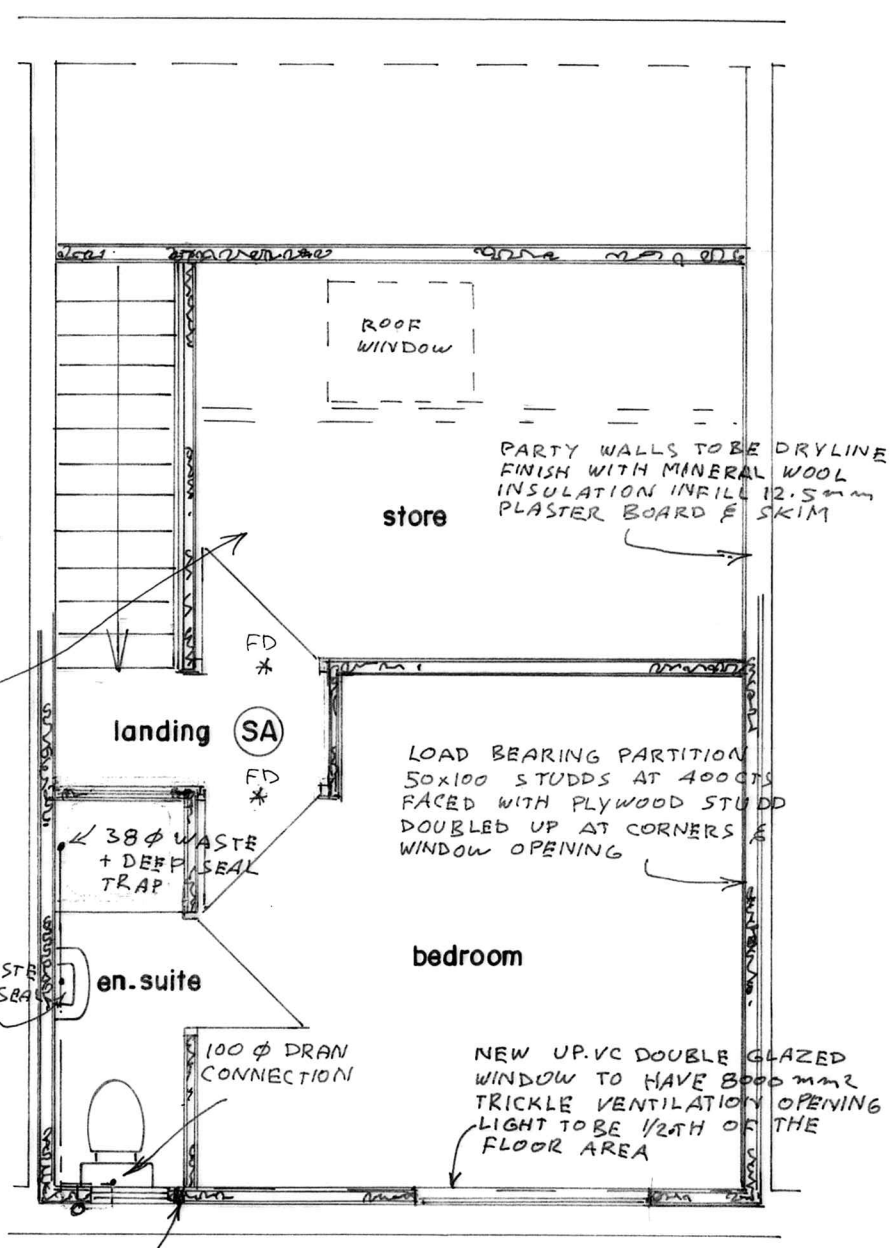

SECOND FLOOR PLAN
(PROPOSED)

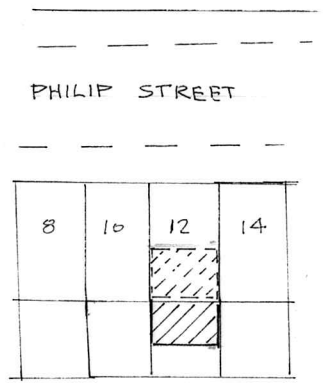


SITE PLAN
SCALE 1:500
(PROPOSED)

BUILDING DESIGN SERVICES
M. FAROOQ
6 Stock Close, Shawclough, Rochdale OL12 6BB
Tel: 01706 712231 Mob: 07967605763


PROPOSED DOUBLE STOREY REAR EXTENSION AND REAR DORMER AT 12 PHILIP STREET ROCHDALE OL11 1NL

For: Mr MOHAMMED SAEED


Plan	*Scale 1:50*	**1632 /2**

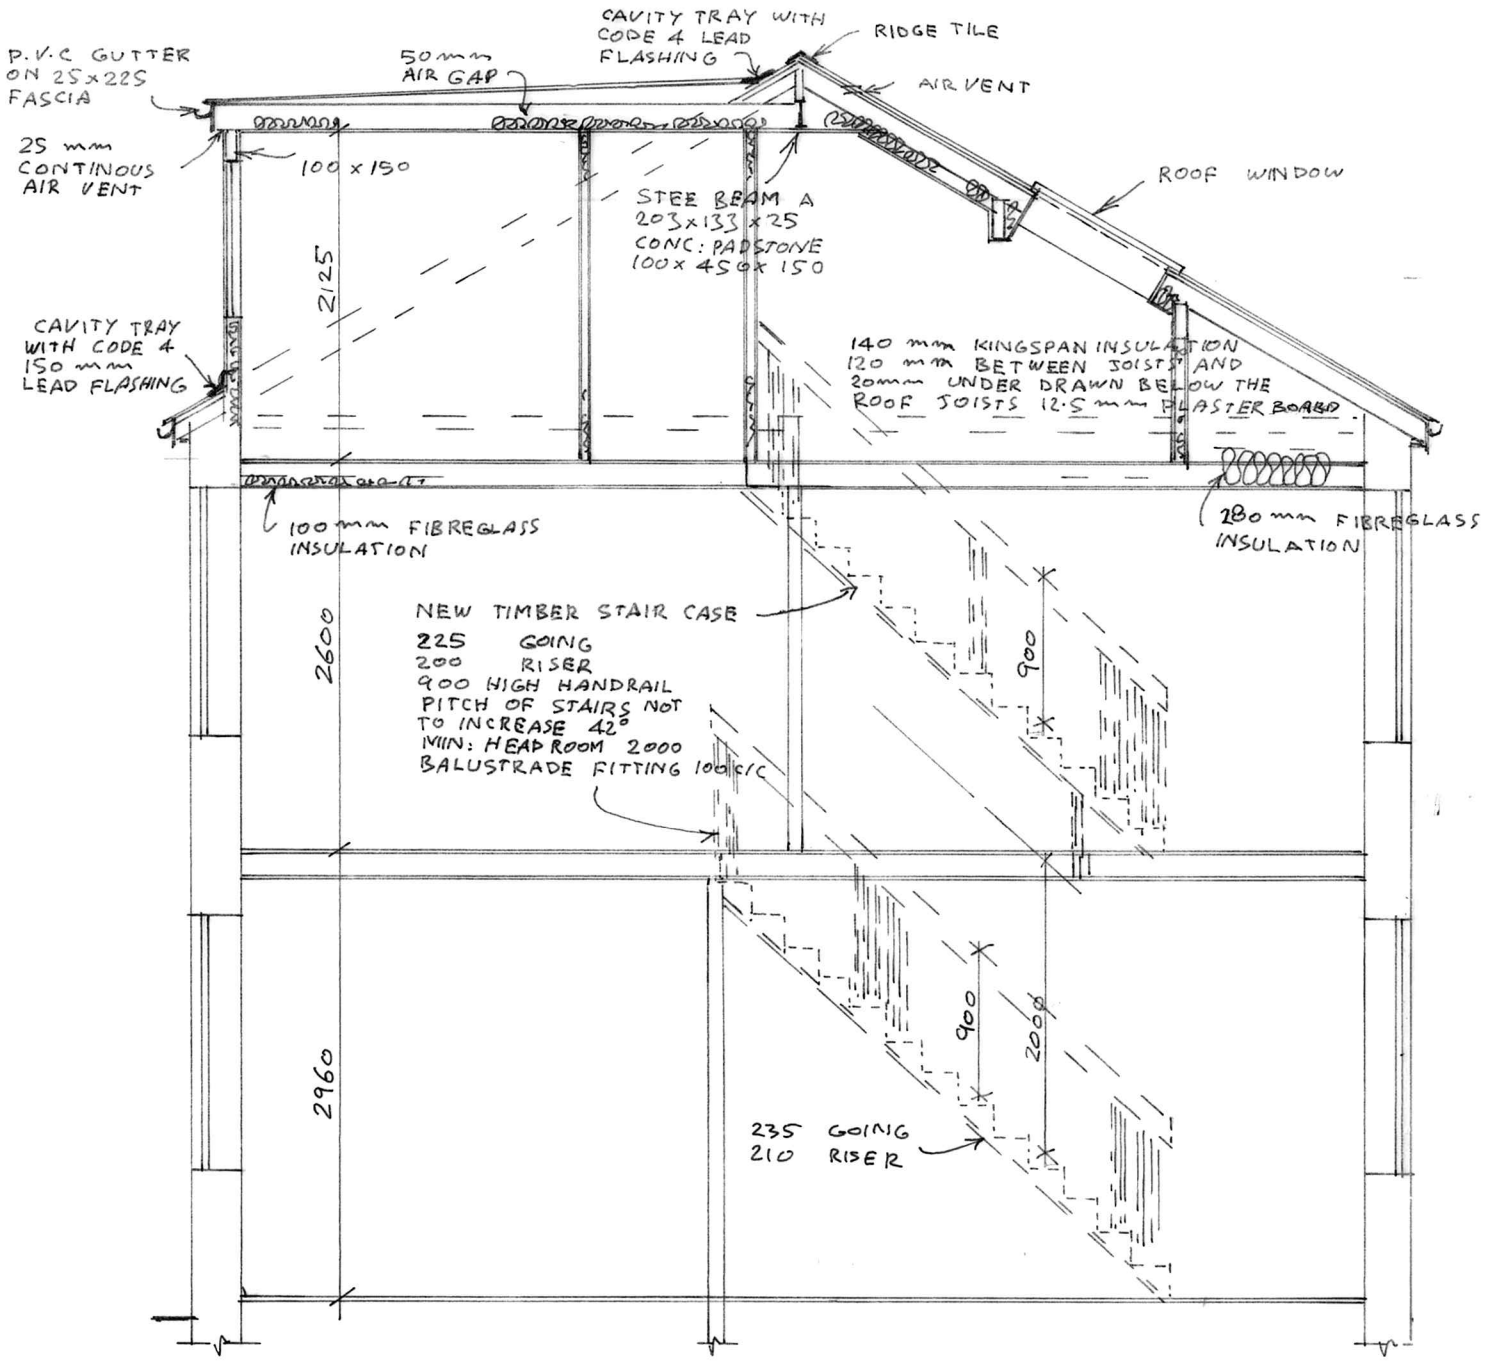


SECTION A.A

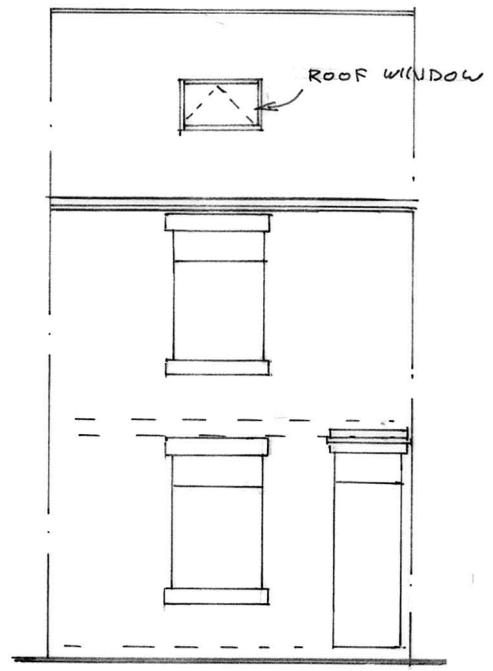

FRONT ELEVATION
(PROPOSED)

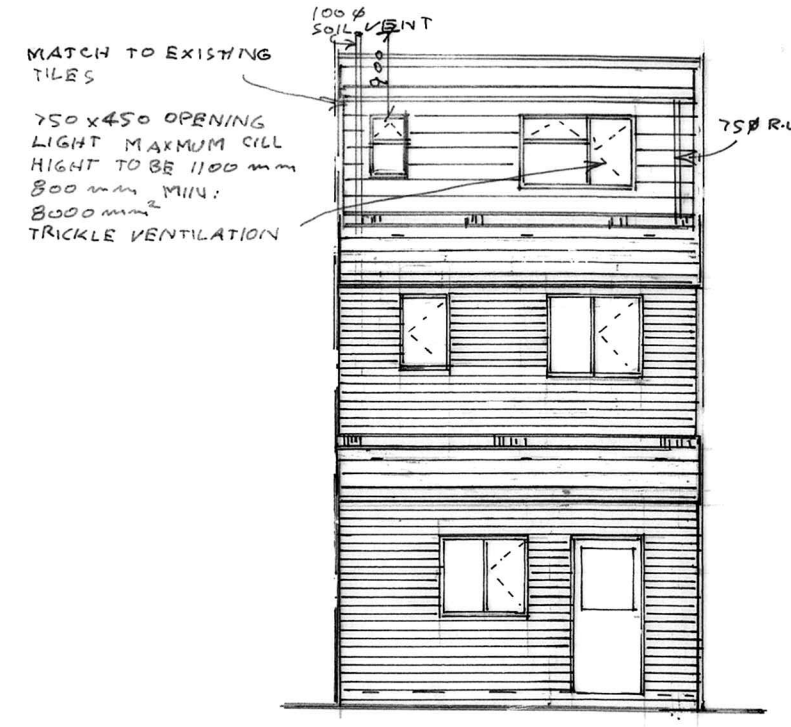

REAR ELEVATION
(PROPOSED)

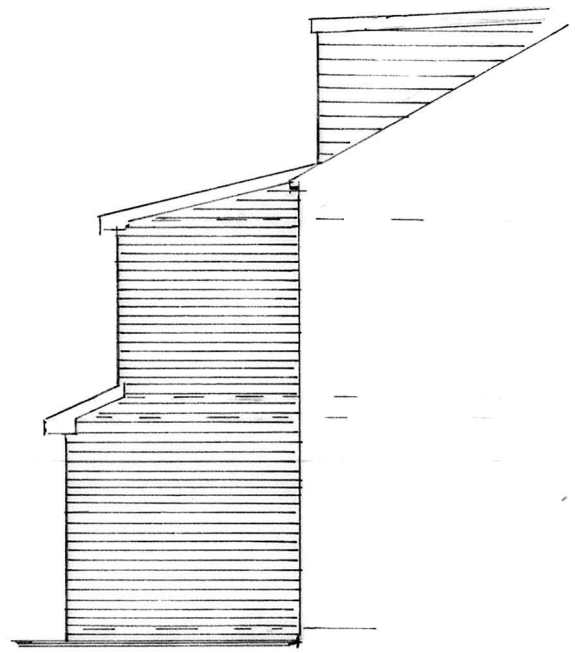

SIDE ELEVATION
(PROPOSED)

BUILDING DESIGN SERVICES
M. FAROOQ
6 Stock Close, Shawclough, Rochdale OL12 6BB
Tel: 01706 712231 Mob: 07967605763

PROPOSED DOUBLE STOREY REAR EXTENSION AND REAR DORMER AT 12 PHILIP STREET ROCHDALE OL11 1NL

For: Mr MOHAMMED SAEED

Section	*Scale 1:50*	**1632 / 3**
Elevation	*Scale 1:100*	