


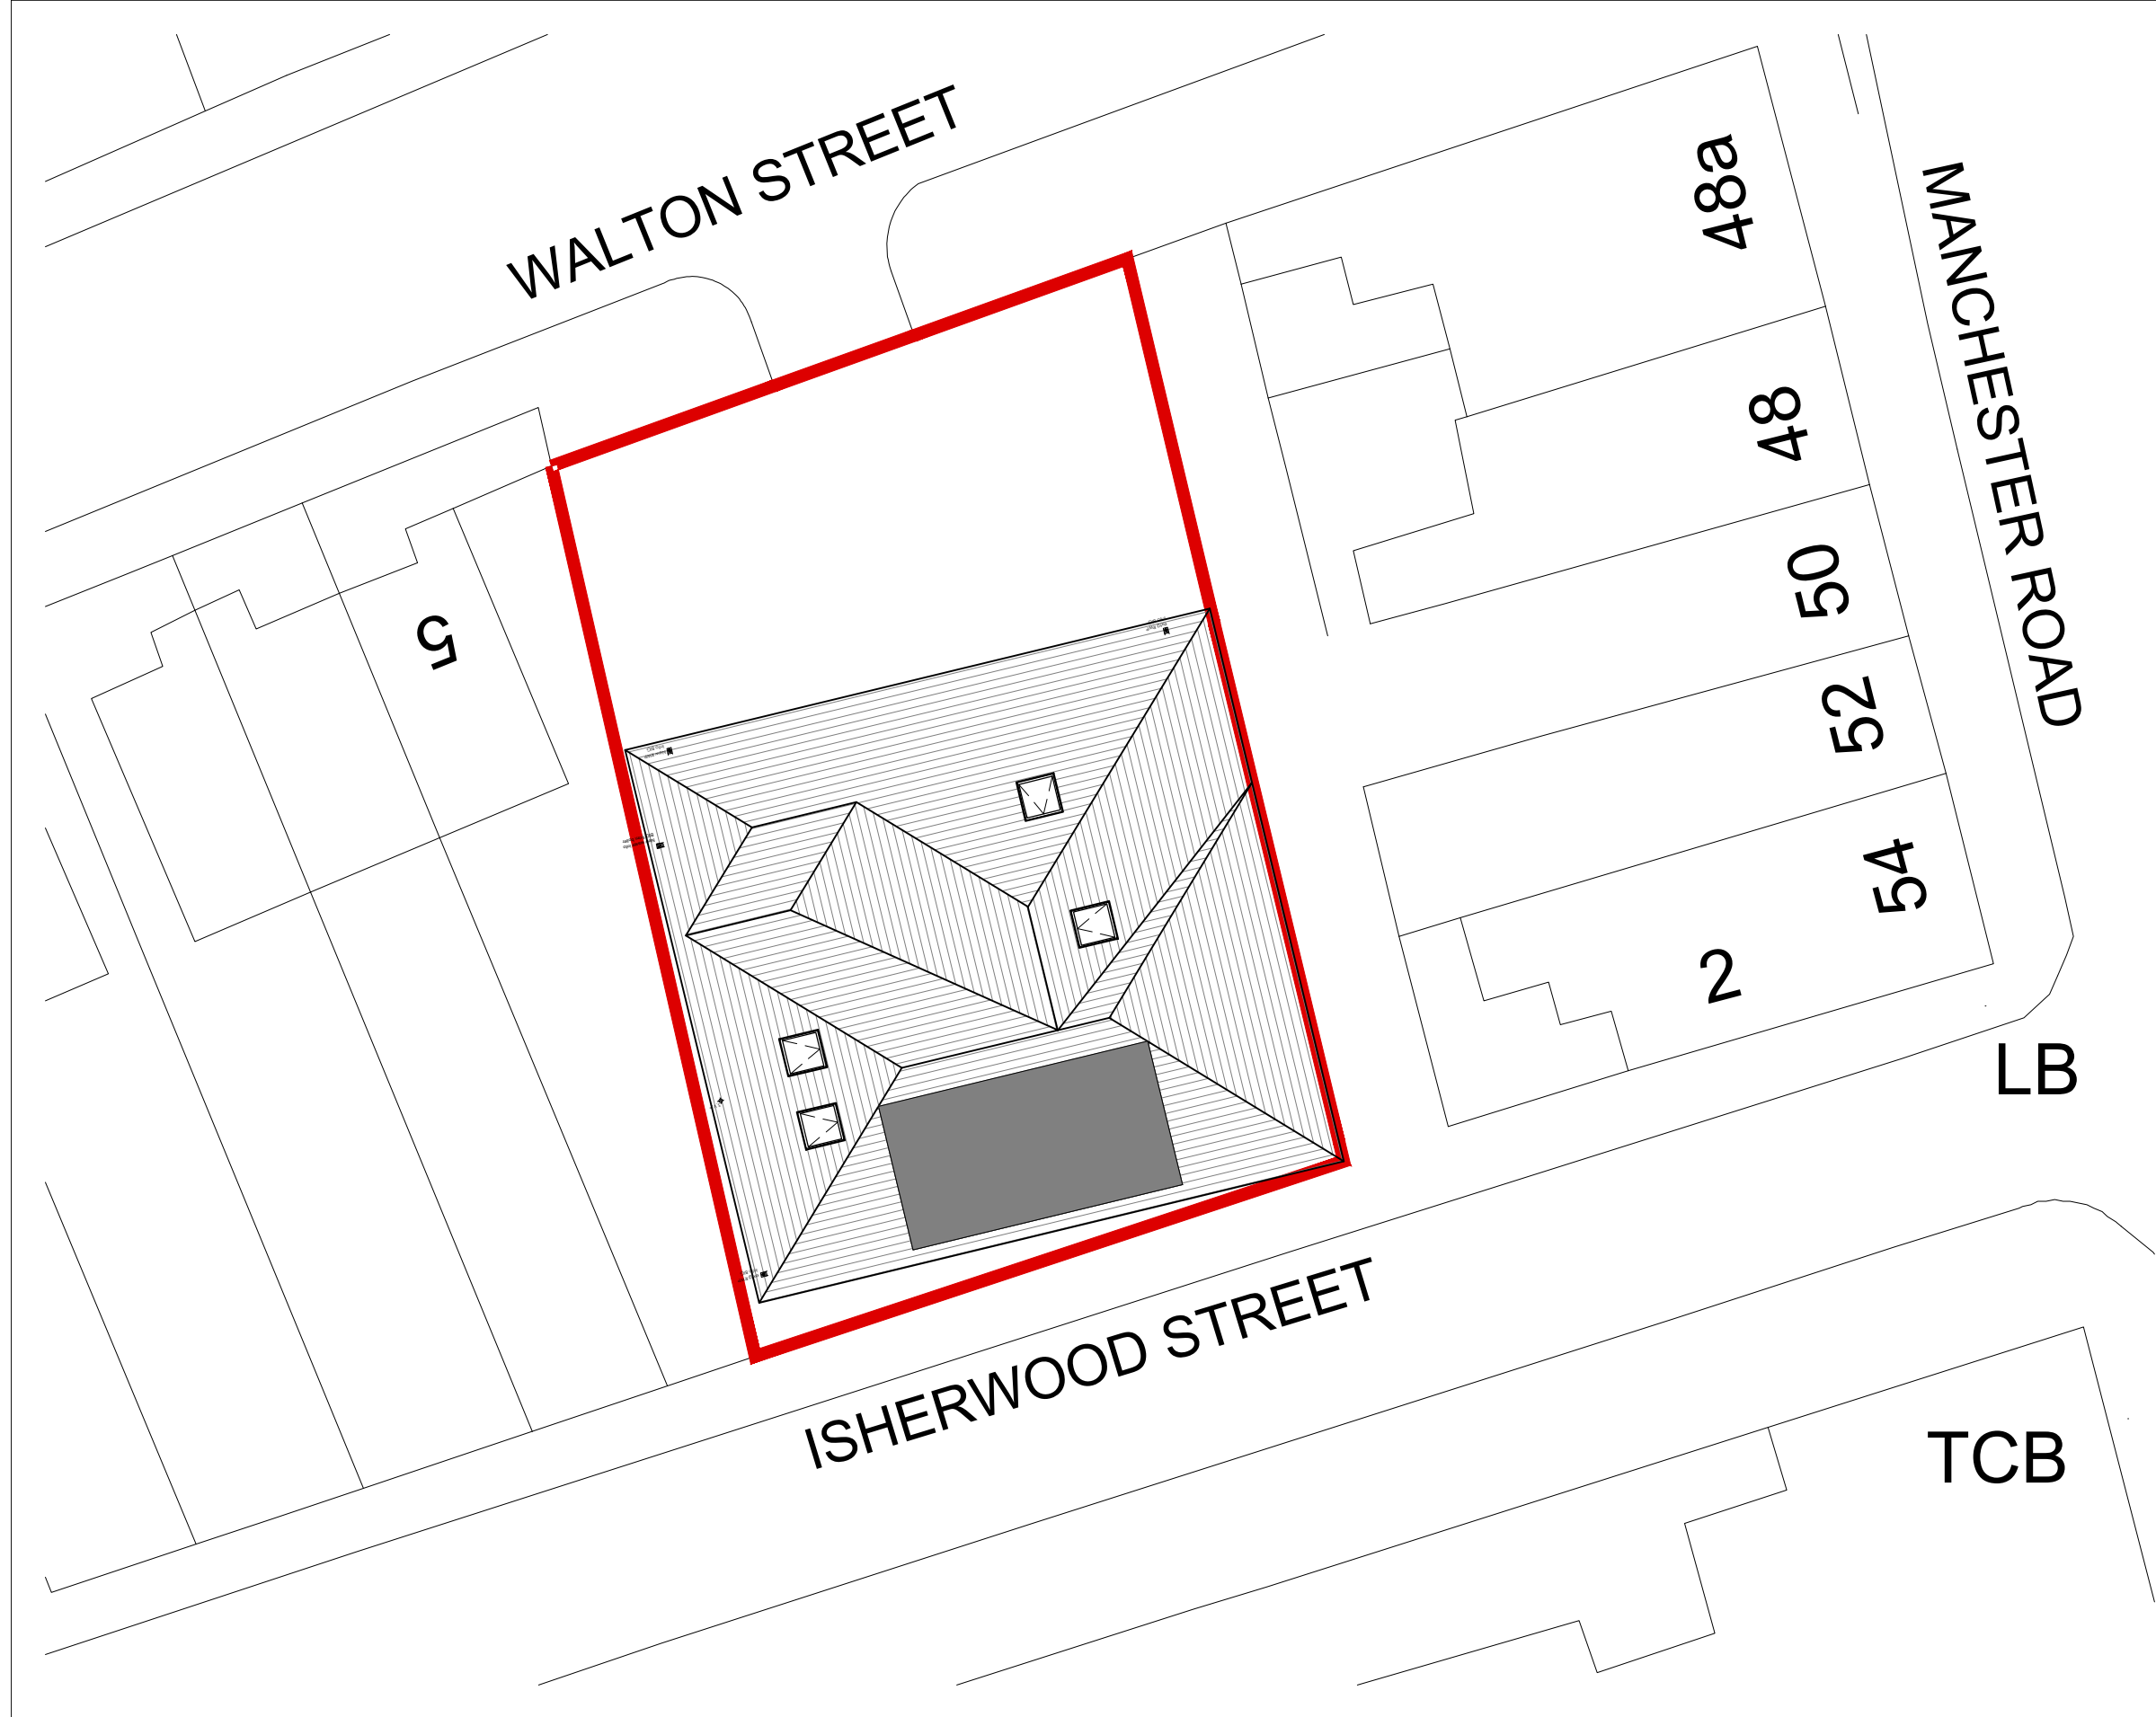

Key

Site Boundary

This drawing is the property of WhiteleyEaves Ltd, and the copyright is reserved. Therefore this drawing is not to be copied or disclosed by any unauthorised persons without the prior consent of WhiteleyEaves Ltd.

WHITELEYEAVES 

PROPERTY & CONSTRUCTION CONSULTANTS

Hollinwood Business Centre, Albert Street, Oldham, OL8 3QL

T 0161 393 8417

E info@whiteleyeaves.co.uk

W www.whiteleyeaves.co.uk

CLIENT	HOPWOOD MEDICAL CENTRE		
JOB NUMBER	220	DATE	27/01/2020
DRAWING NAME	Proposed Block Plan		
SCALE DRAWN:	1:200	PAGE SIZE	A3
REVISION	DRAWING NUMBER 005		
ADDRESS	HOPWOOD MEDICAL CENTRE 1-3 WALTON ST, HEYWOOD OL10 2BS		
NOTES			
DRAWN BY:	SMH	CHECKED BY:	DW