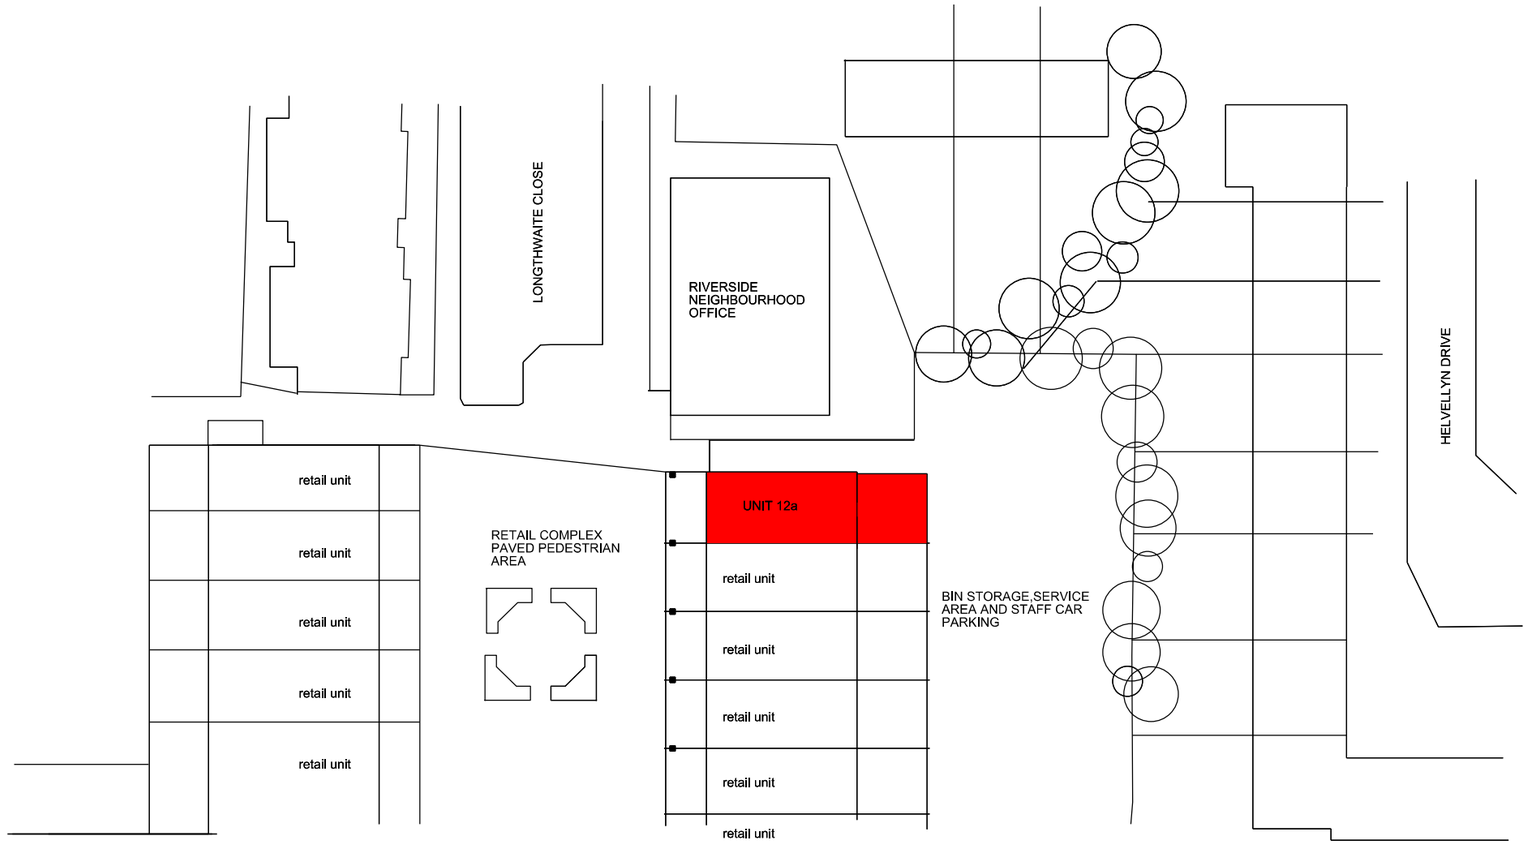

Building Plans (Bury)

Client : Mr & Mrs Moncrieffe
Project :- 12a Lakeland Court, Middleton

Drawing Number : 12a LAKE - P04
Date : 22-08-2020

Drawing Title : Block Plans
Planning submission

0 5 10 15 20 25 30 35
SCALE @ approx 1:500

buildingplansbury@gmail.com
Tel: 07738 591374

Copyright of Building Plans (Bury)