


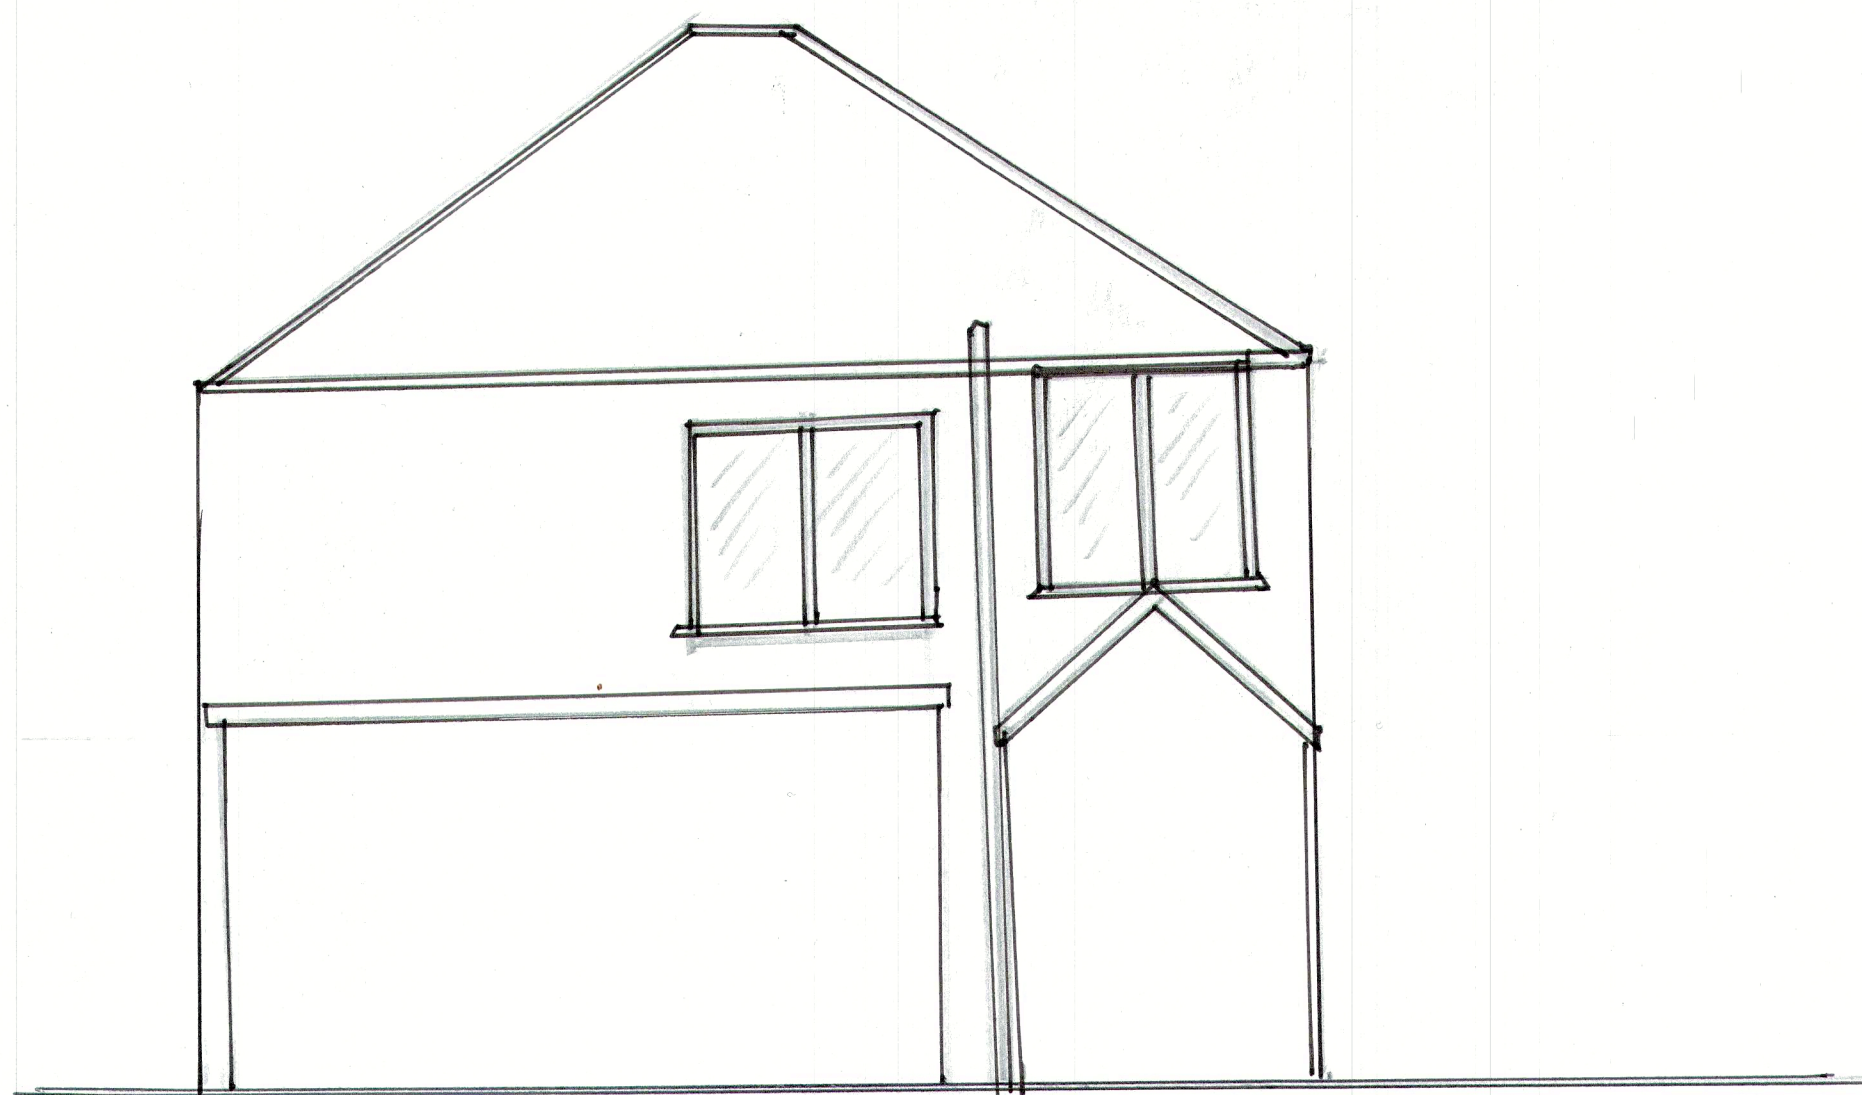


EXISTING FRONT ELEVATION



EXISTING REAR ELEVATION



EXISTING SIDE ELEVATION TO NO 16 (WEST)

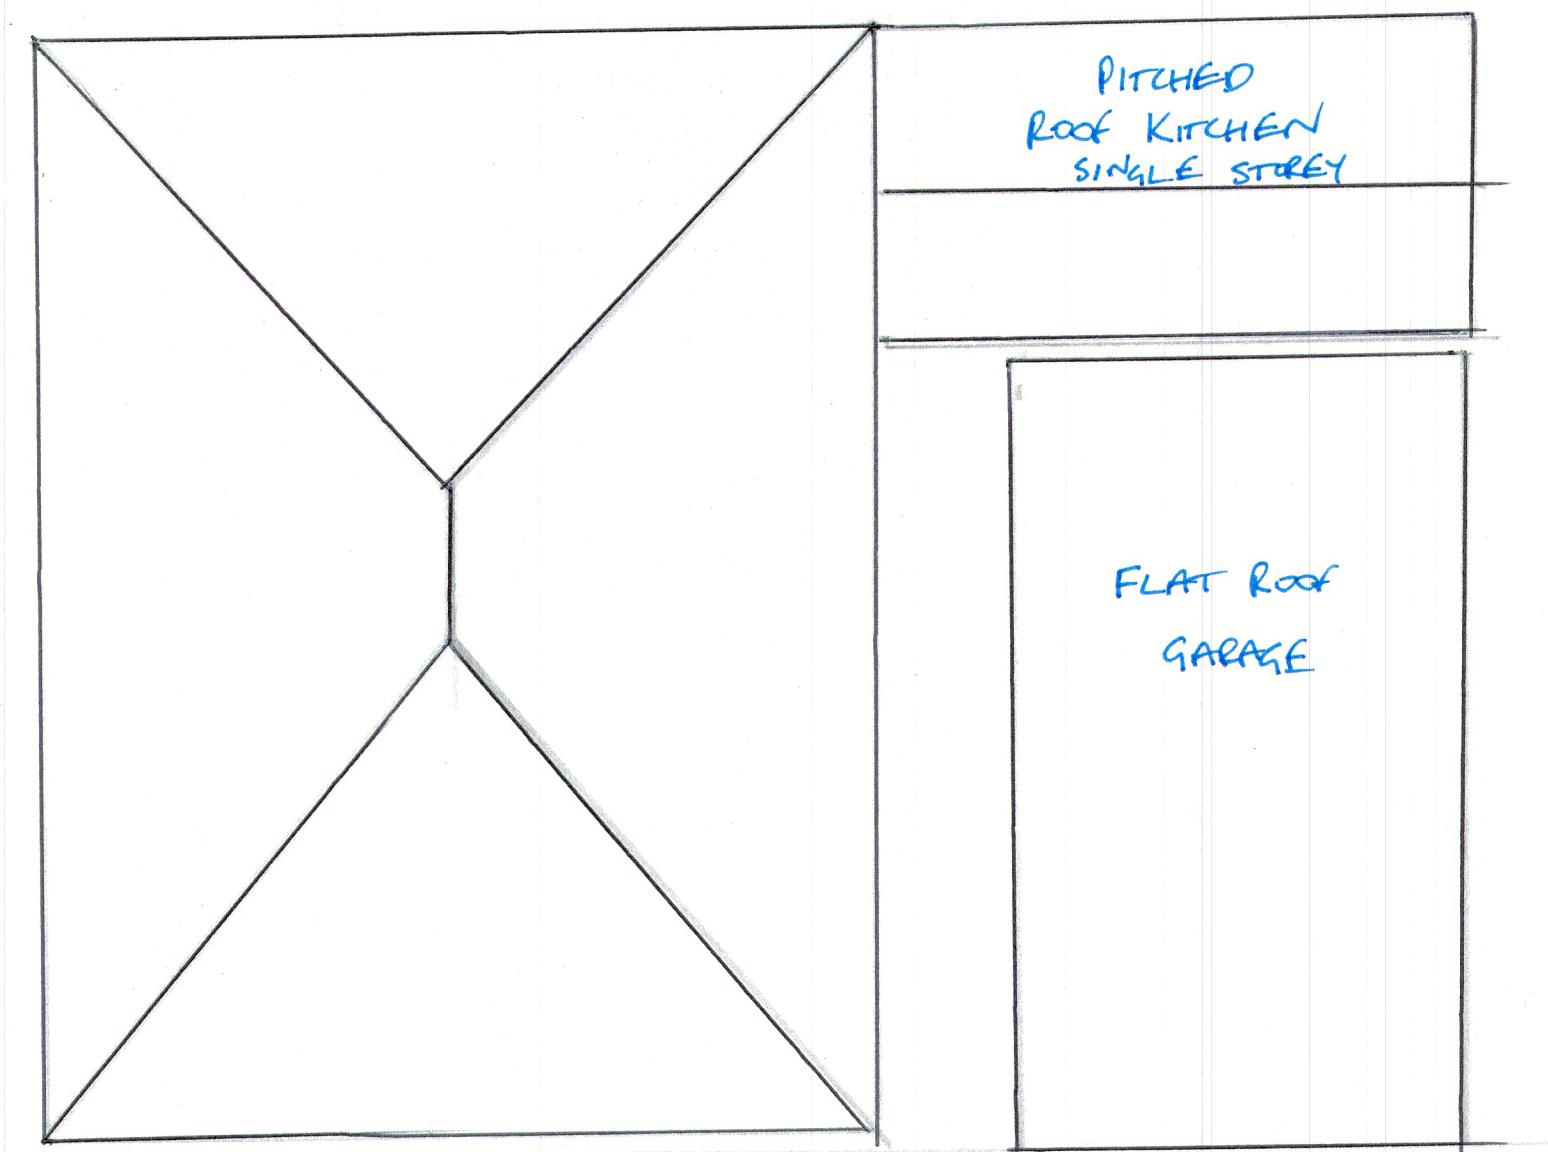

EXISTING ROOF PLAN

NO 18 ASH WALK 1:50 @ A2

