




1 Totem detail - Face
Scale: 1:15

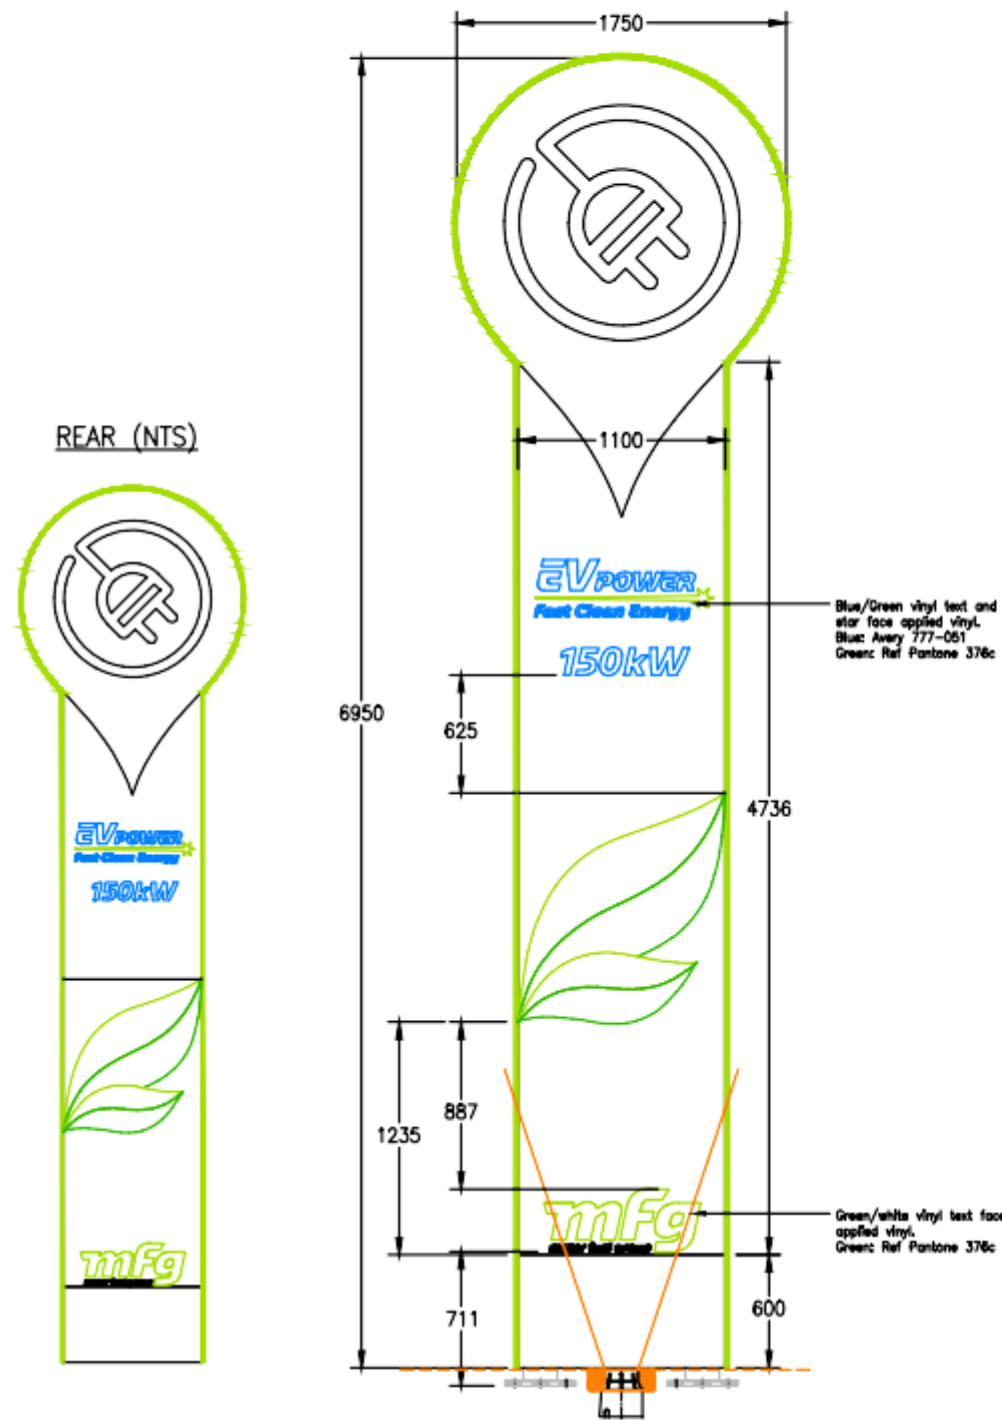


2 Totem detail - Side
Scale: 1:15

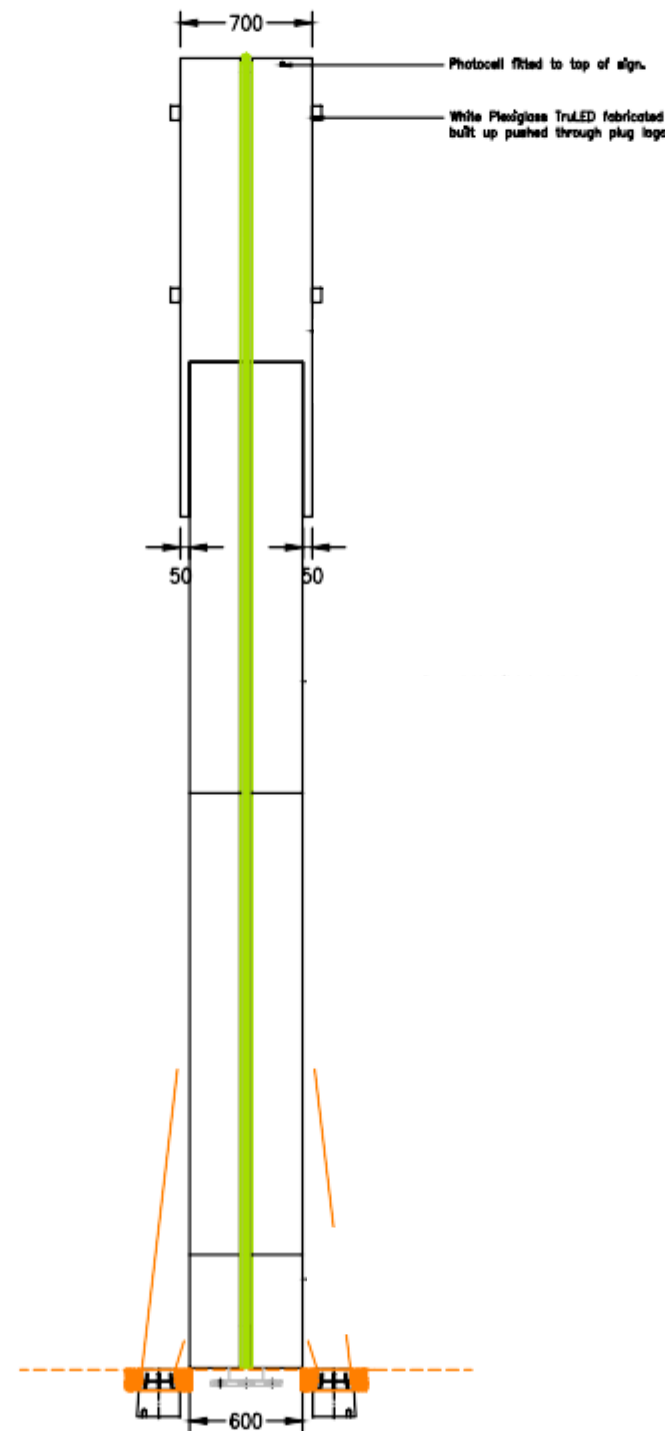


3 Section - Split
Scale: 1:15

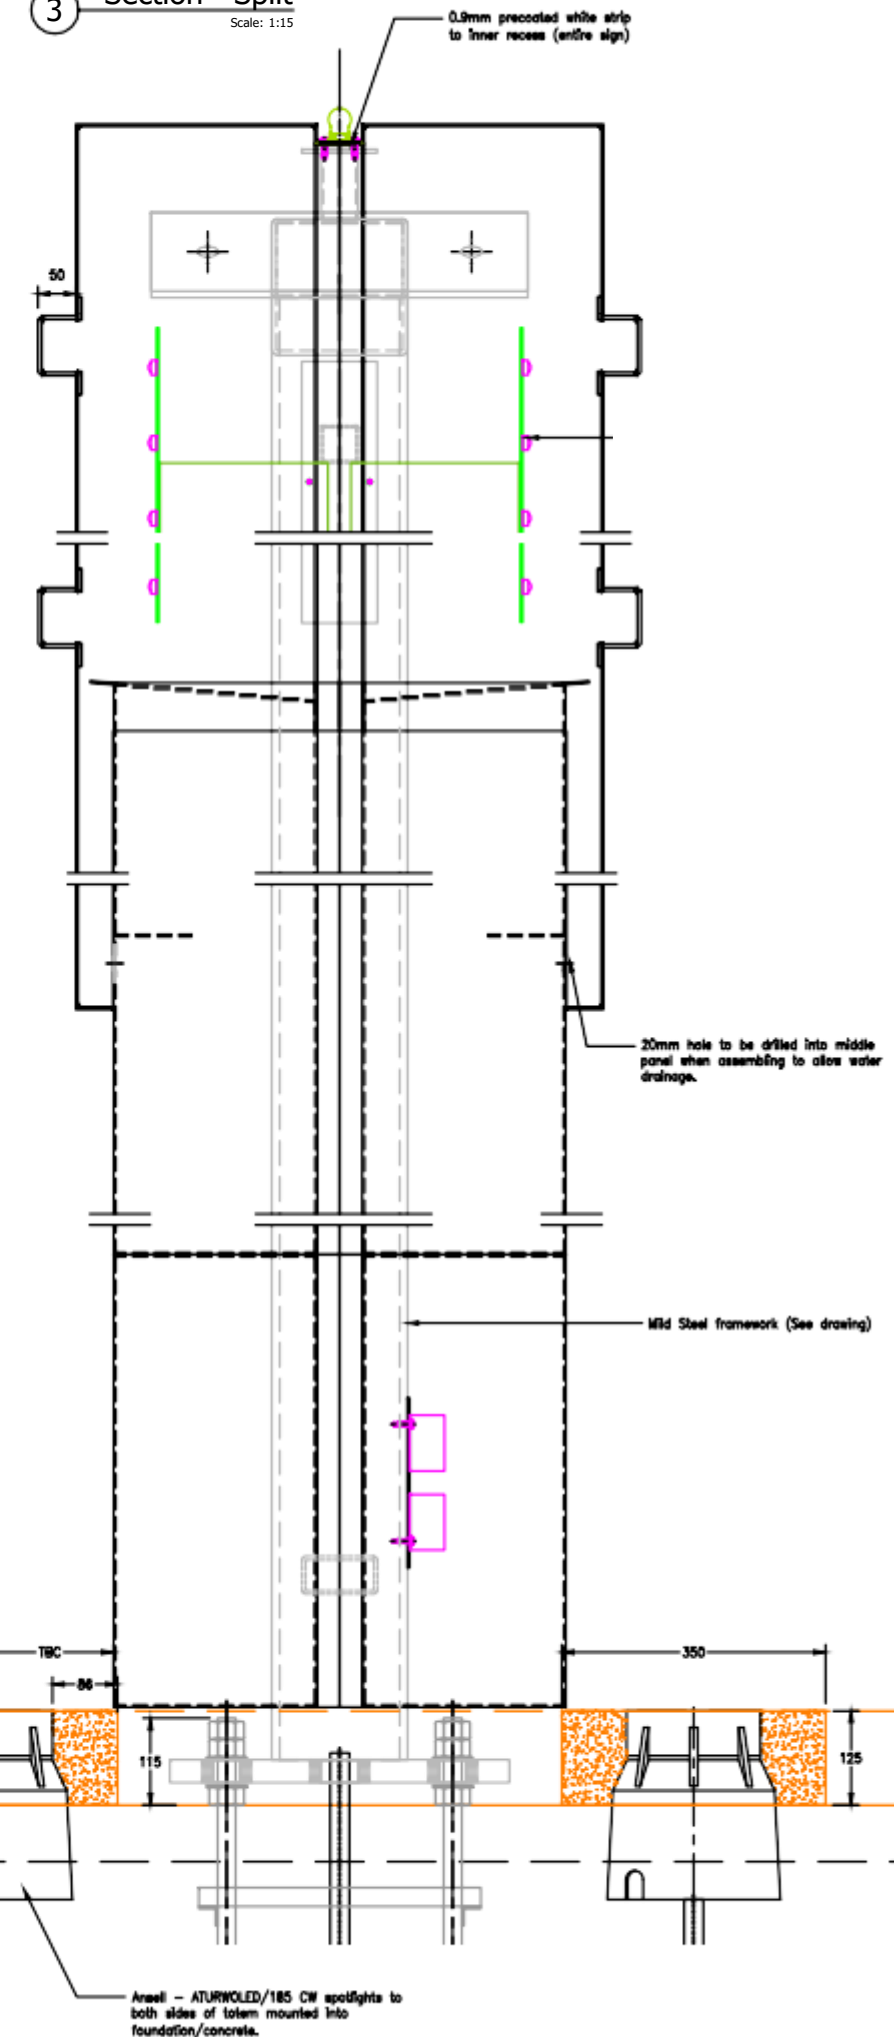

4 Section Through - Top Panel
Scale: 1:2 & 1:7

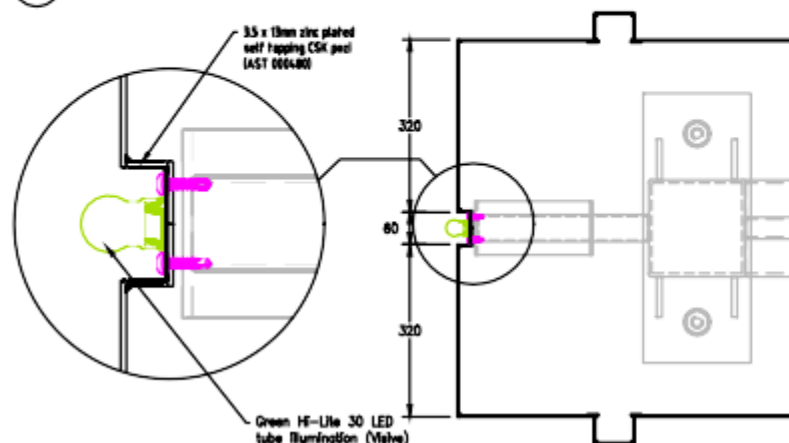

5 Section Through - Bottom Panel
Scale: 1:2 & 1:7

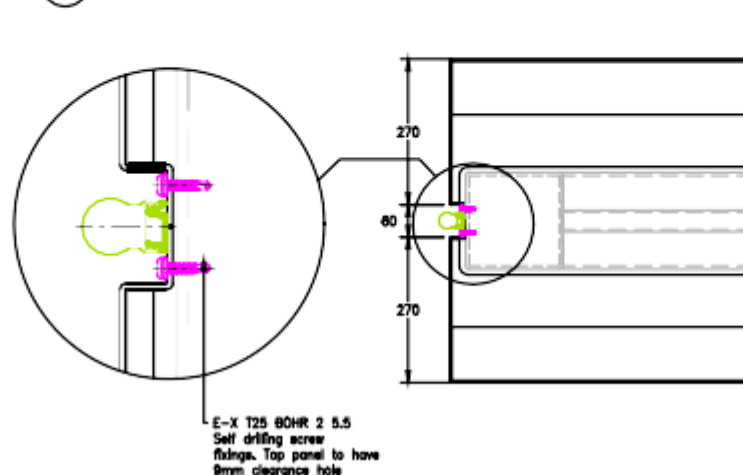

03	Change uplighter to TBC	18.6.21	On
02	Added stone	25.7.21	On
01	LEDs updated	21.1.21	On
REV	DESCRIPTION	DATE	BY

Client

MFG

Drawing Description

7m totem sign
Ext and Int illuminated.

Drawing No.

MFG TOT 7M TL

Drawing Rev.

02

Drawn By

Chris H

Paper

A1

Date

22.2.21

Scale

As Shown

astley.

Redforrest House
Queens Court North
Earlsway, Team Valley,
Gateshead, NE11 0BP

T: +44 (0)191 491 0097

F: +44 (0)191 491 0158

E: enquiries@astley-uk.com

W: www.astley-uk.com