

404277

404227

404177

EXISTING BLOCK PLAN

(SCALE 1:500)



404277

404227

404177


PROPOSED BLOCK PLAN

(SCALE 1:500)



GENERAL NOTES:

1. ALL DIMENSIONS ARE IN MILLIMETRES (mm) UNLESS NOTED OTHERWISE.
2. ALL LEVELS ARE IN METRES (m) ABOVE ORDNANCE DATUM UNLESS NOTED OTHERWISE.
3. ALL CO-ORDINATES ARE IN METRES (m) UNLESS NOTED OTHERWISE.
4. THE CONTRACTOR IS TO GAIN ALL RELEVANT PERMISSIONS PRIOR TO COMMENCEMENT OF WORKS.
5. THE CONTRACTOR SHALL CARRY OUT A FULL SITE SURVEY PRIOR TO COMMENCEMENT OF WORK. SURVEY DATA SHALL BE SUPPLIED TO THE ENGINEER FOR REVIEW.
6. THE CONTRACTOR SHALL BE RESPONSIBLE FOR THE ACCURACY OF ALL DIMENSIONS AND FOR THE CORRECT SETTING OUT OF WORK ON SITE. ANY DISCREPANCIES TO BE BROUGHT TO THE ATTENTION OF THE CLIENT.
7. ALL STANDARDS USED SHALL BE TO THE LATEST EDITION.

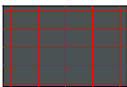

CONCRETE PAVING



PROPOSED PERMEABLE BLOCK PAVING



NATURAL GRASSED GROUND

PROJECT NAME
**SINGLE STOREY REAR
EXTENSION AT
26 ARDENE AVENUE, M24 1PN**

TITLE
**BLOCK PLAN
EXISTING AND PROPOSED**

DRAWN BY R. A. C.	CHECKED BY D.N.D
-----------------------------	----------------------------

APPROVED BY: N.D	DATE 26/05/2024
----------------------------	---------------------------


CLIENT
Dr. A. AHMED
26 ARDENE AVENUE
ROCHDALE
M24 1PN
EMAIL: NA

AGENT/ CONSULTANT
NEEL
CIVIL ENGINEERING SERVICES LIMITED
77 HOPE ROAD
MANCHESTER
M33 3DU
EMAIL: ncesltd@hotmail.com

PROJECT 00258	SCALE 1: -	SHEET SIZE A2
-------------------------	----------------------	-------------------------


DRAWING NO: 00258/24/PP/A-0005
SHEET NO: 1 OF 1

REVISION P1	
UNIT m	

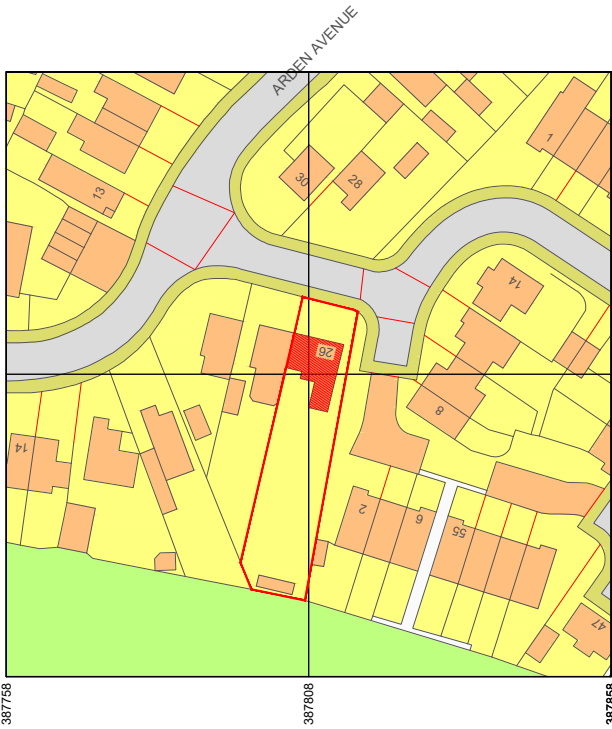

EXISTING BLOCK PLAN

(SCALE 1:1250)

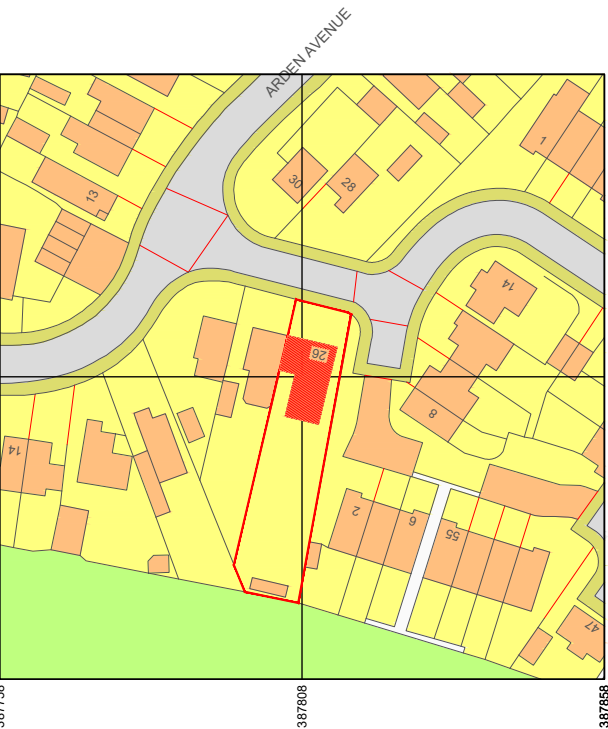

PROPOSED BLOCK PLAN

(SCALE 1:1250)

REV. No.	DESCRIPTION	DRN BY	CKD BY	APV'D	DATE
P0	ISSUED FOR PLANNING PERMISSION	RAC	NSD	DND	26.05.24