

EXISTING FRONT ELEVATION scale 1:100



EXISTING SIDE ELEVATION scale 1:100



EXISTING REAR ELEVATION scale 1:100

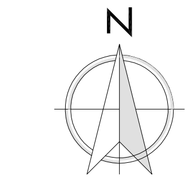

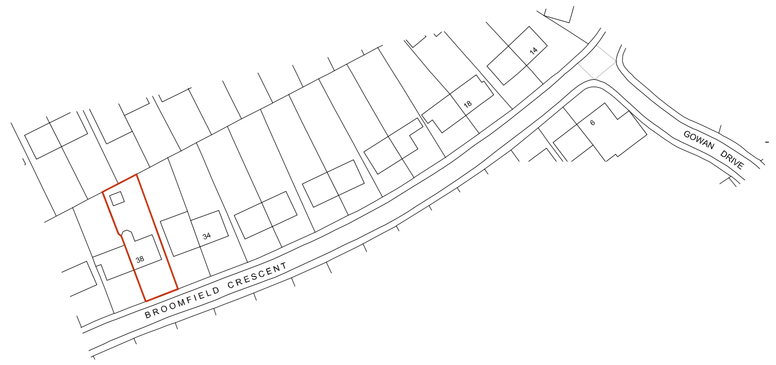

LOCATION PLAN scale 1:1250

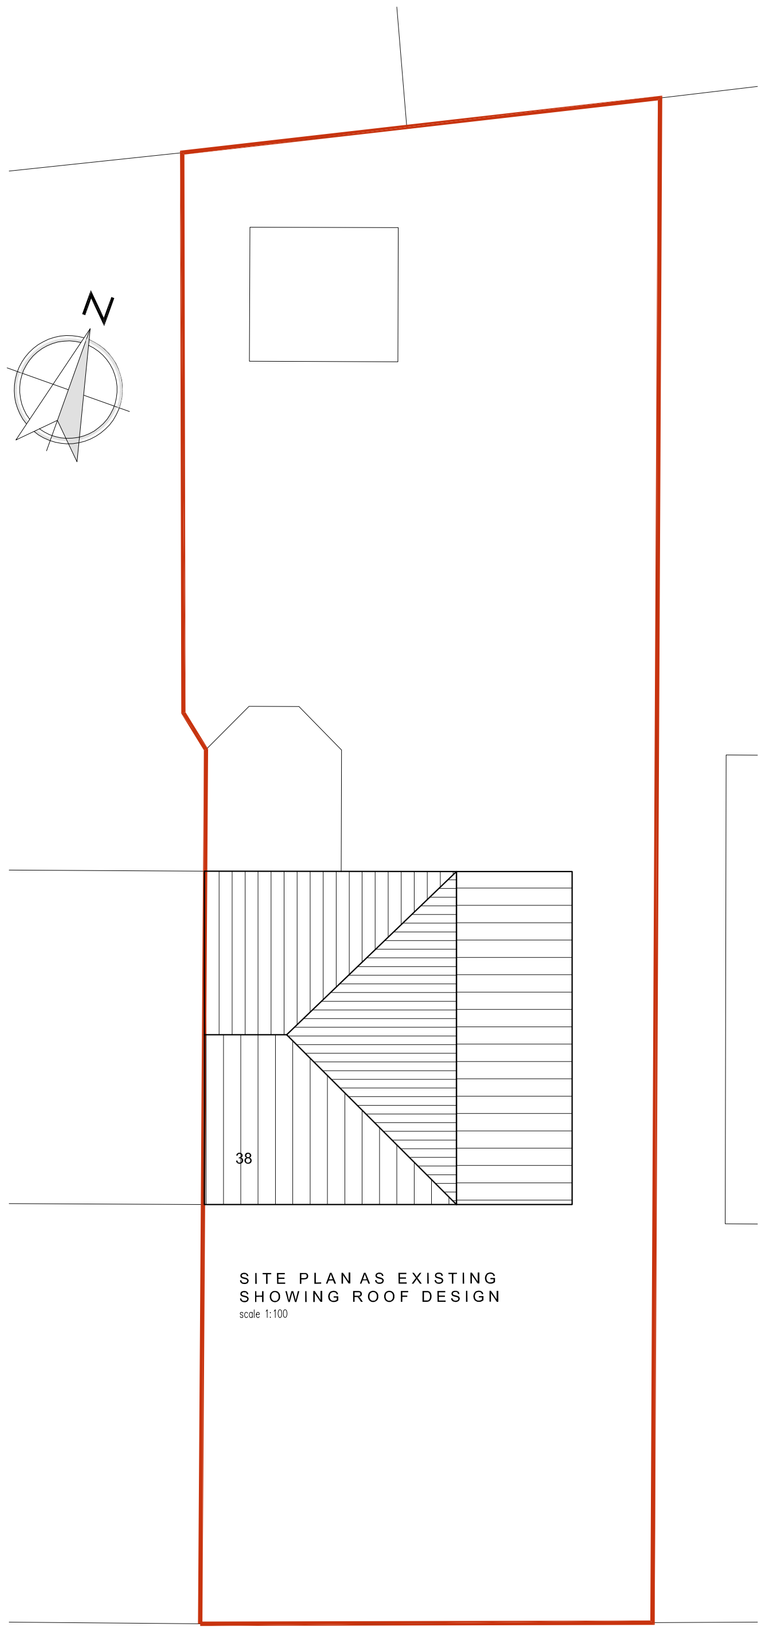

SITE PLAN AS EXISTING
SHOWING ROOF DESIGN
scale 1:100

BROOMFIELD CRESCENT

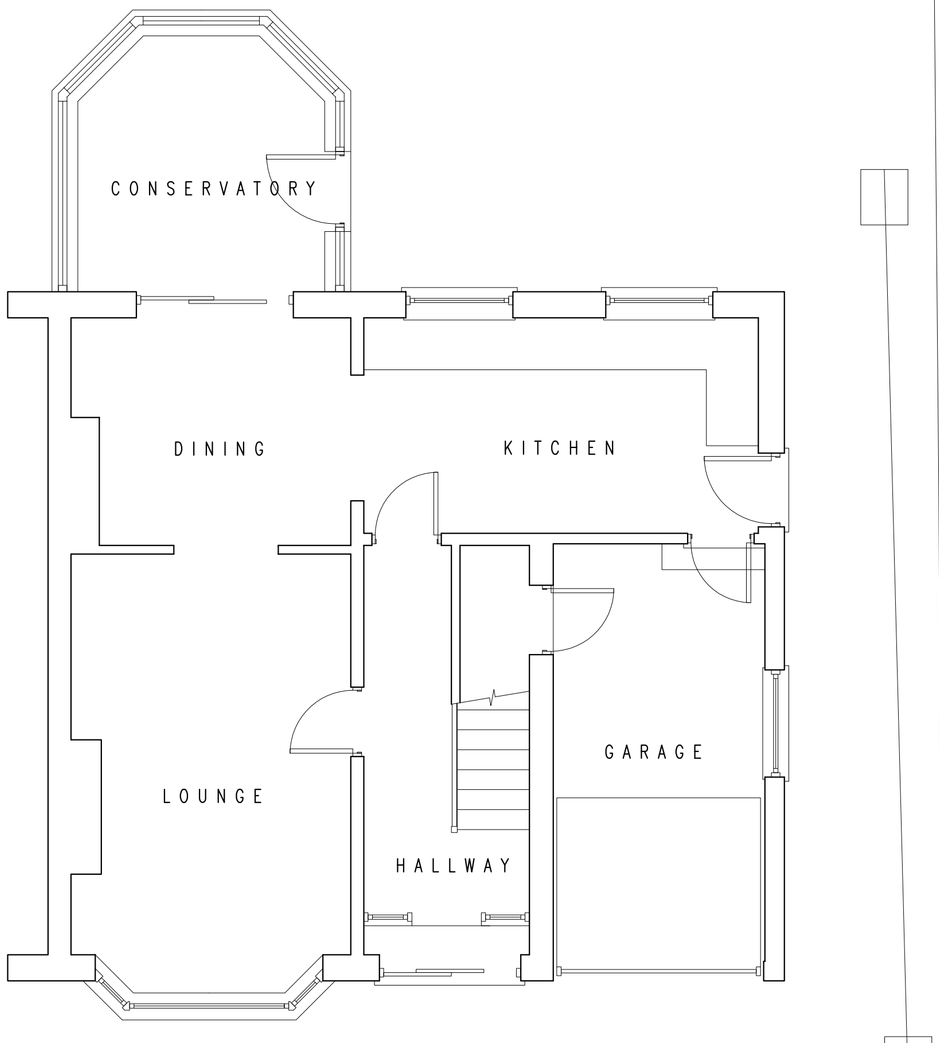

EXISTING GROUND FLOOR PLAN scale 1:50

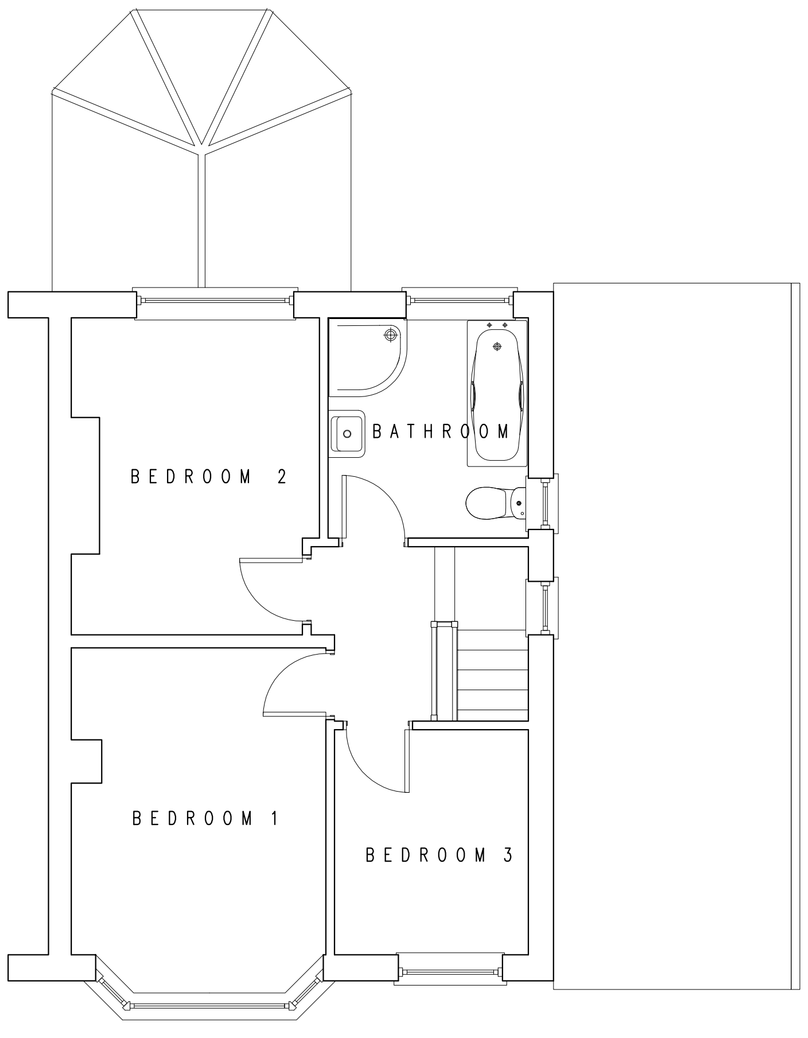

EXISTING FIRST FLOOR PLAN scale 1:50

THIS DRAWING IS COPYRIGHT TO GREENFIELD DESIGN SERVICES LIMITED.
IT SHALL NOT BE USED WITHOUT PERMISSION FOR ANY PURPOSE.
REPRODUCTION IS ONLY PERMITTED BY PRIOR ARRANGEMENT.

REV	DESCRIPTION	DRAWN	CHK	APP	DATE

GREENFIELD
DESIGN SERVICES LTD
Contact : STUART BROADHURST Tel : 07763693374

client
MS JANICE GUERNEY

project title
38 BROOMFIELD CRESCENT
MIDDLETON M24 4FW

drawing title
DOUBLE STOREY SIDE EXTENSION
DESIGN PLANS

scale @ A1	date drawn	status
1:50	DEC 2018	DESIGN

drawing no.	revision
733-18-01	A