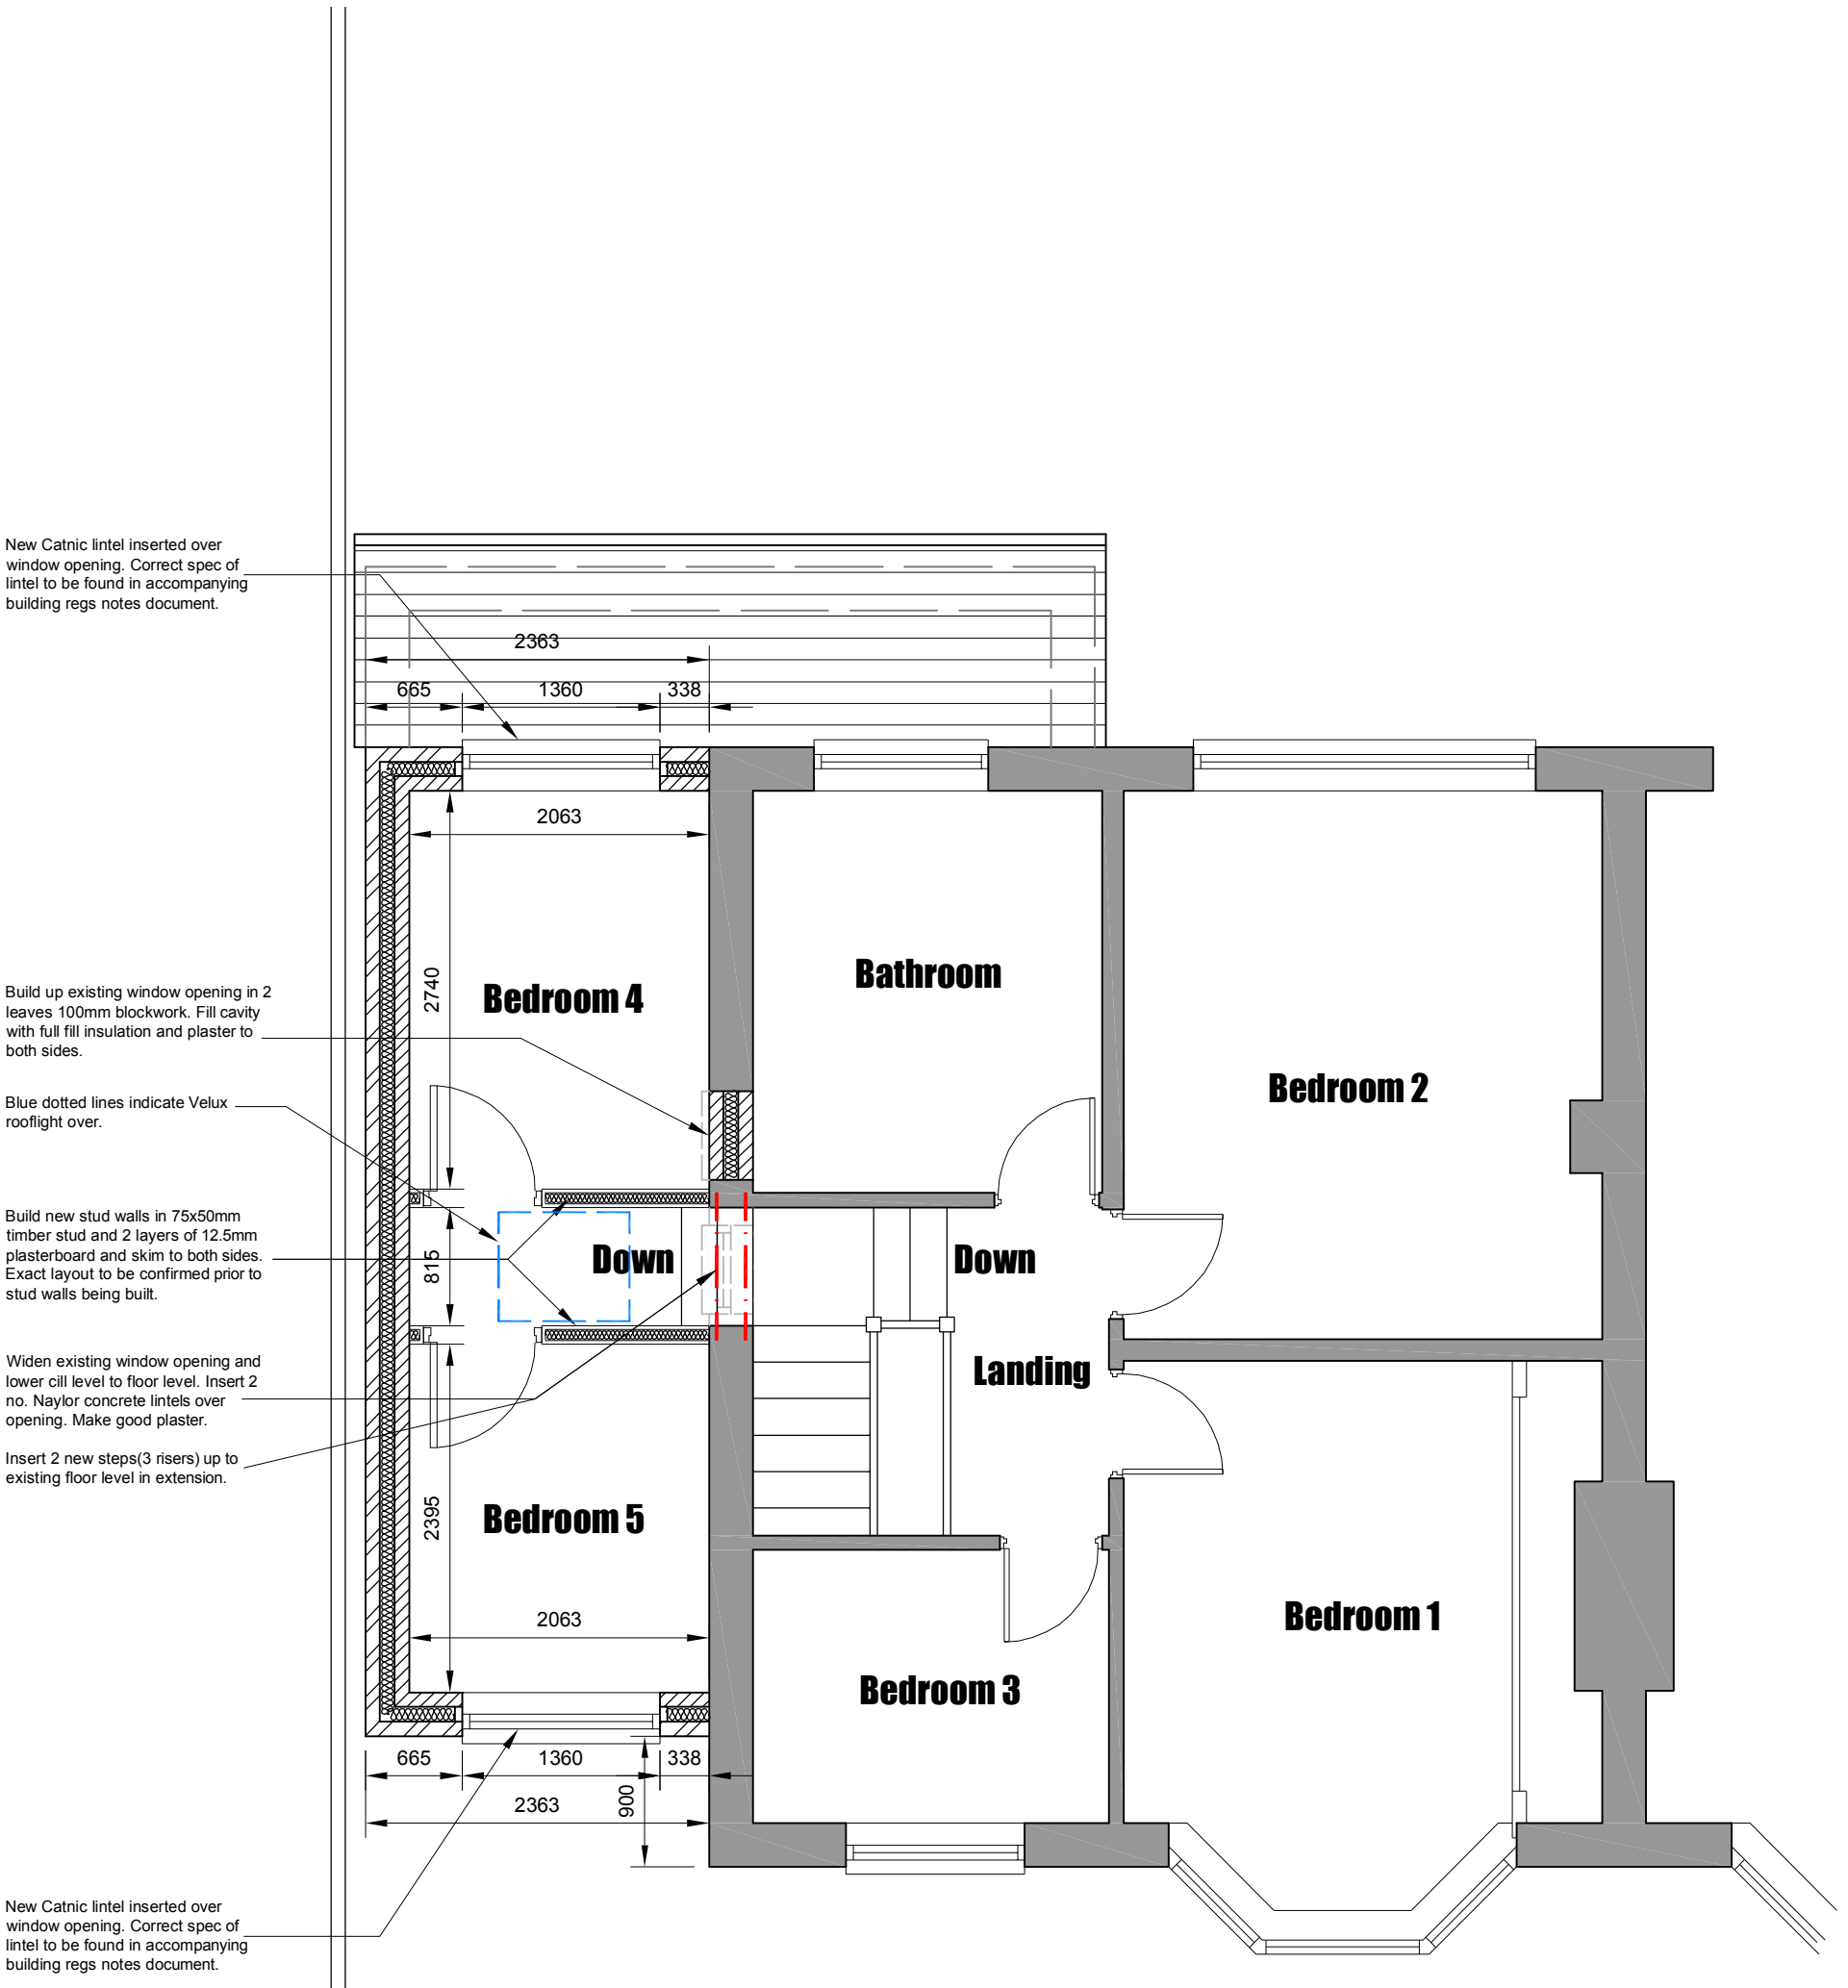

See separate sheet for standard building regs notes.

JOB TITLE :	2 Storey Side Extension
ADDRESS :	49 Worcester Road, Alkrington
DRAWING TITLE :	Proposed First Floor Plan
SCALE :	1:50 @ A3
DRAWN : xxx	DATE : 25.04.19
JOB NO./ DWG NO.	172-08A