
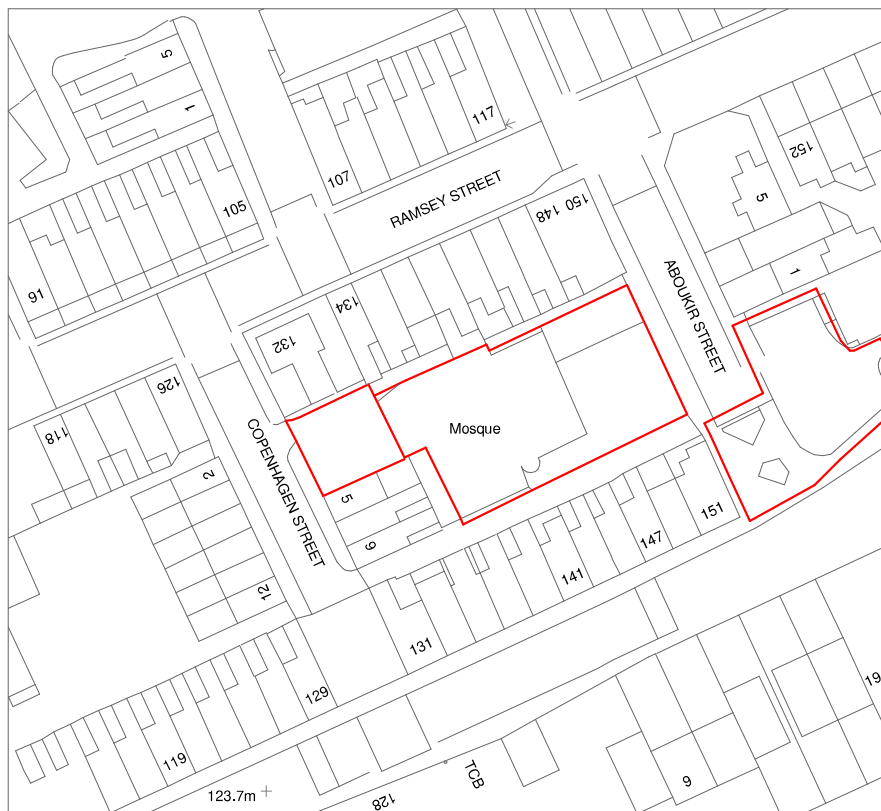


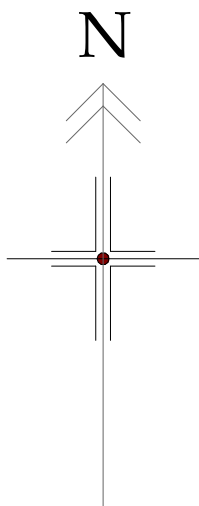

Cadastral data is subject to Crown copyright and is reproduced with permission of HM Land Registry.

© Crown copyright 2019 Ordnance Survey 100053143

AS EXISTING LOCATION PLAN - SCALE 1:1250

KEY:	
—	Area of Interest.
ffl	Finished floor level.
IC	Inspection Chamber.



Notes:
Rev : 1. Date: 23.08.2022.
Added car park on Aboukir Street adjacent to Entwistle Road.

Copyright.
All rights are reserved.
This drawing must not be reproduced in part or in whole without written permission from MJA.
Do not scale off this drawing.
All dimensions are to be checked on-site by contractor / sub-contractor.
Any discrepancies are to be reported immediately to MJA.

Client: Al Quba Educational Trust.

Address: 1 Copenhagen Street,
Wardleworth,
Rochdale. OL16 2HD.

Drawing Title: Teaching Centre Expansion.

Date: 27-07-2022 Drawn: MJA Sheet: A4

Dwg Nr: P2103.001 Scale: 1:1000 Rev: 1

Purpose of Issue: Development Control - Planning Consent.