
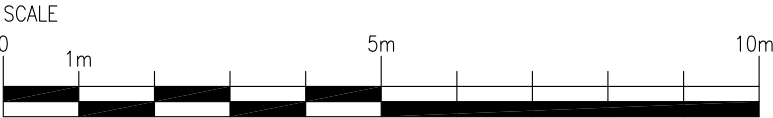


STATUTORY STATUS	
LISTED	YES
CONSERVATION	NO

NOTE
This drawing has been prepared from historical information that cannot be guaranteed accurate. Responsibility is not accepted for errors made by others in scaling from this drawing. All construction information should be taken from figured dimensions only. All dimensions should be checked on site prior to the manufacture of any components.

HATCHING

	New Partition wall		Existing Partition wall
	New Partition wall		Structural wall
	New Partition wall		Area not in scope

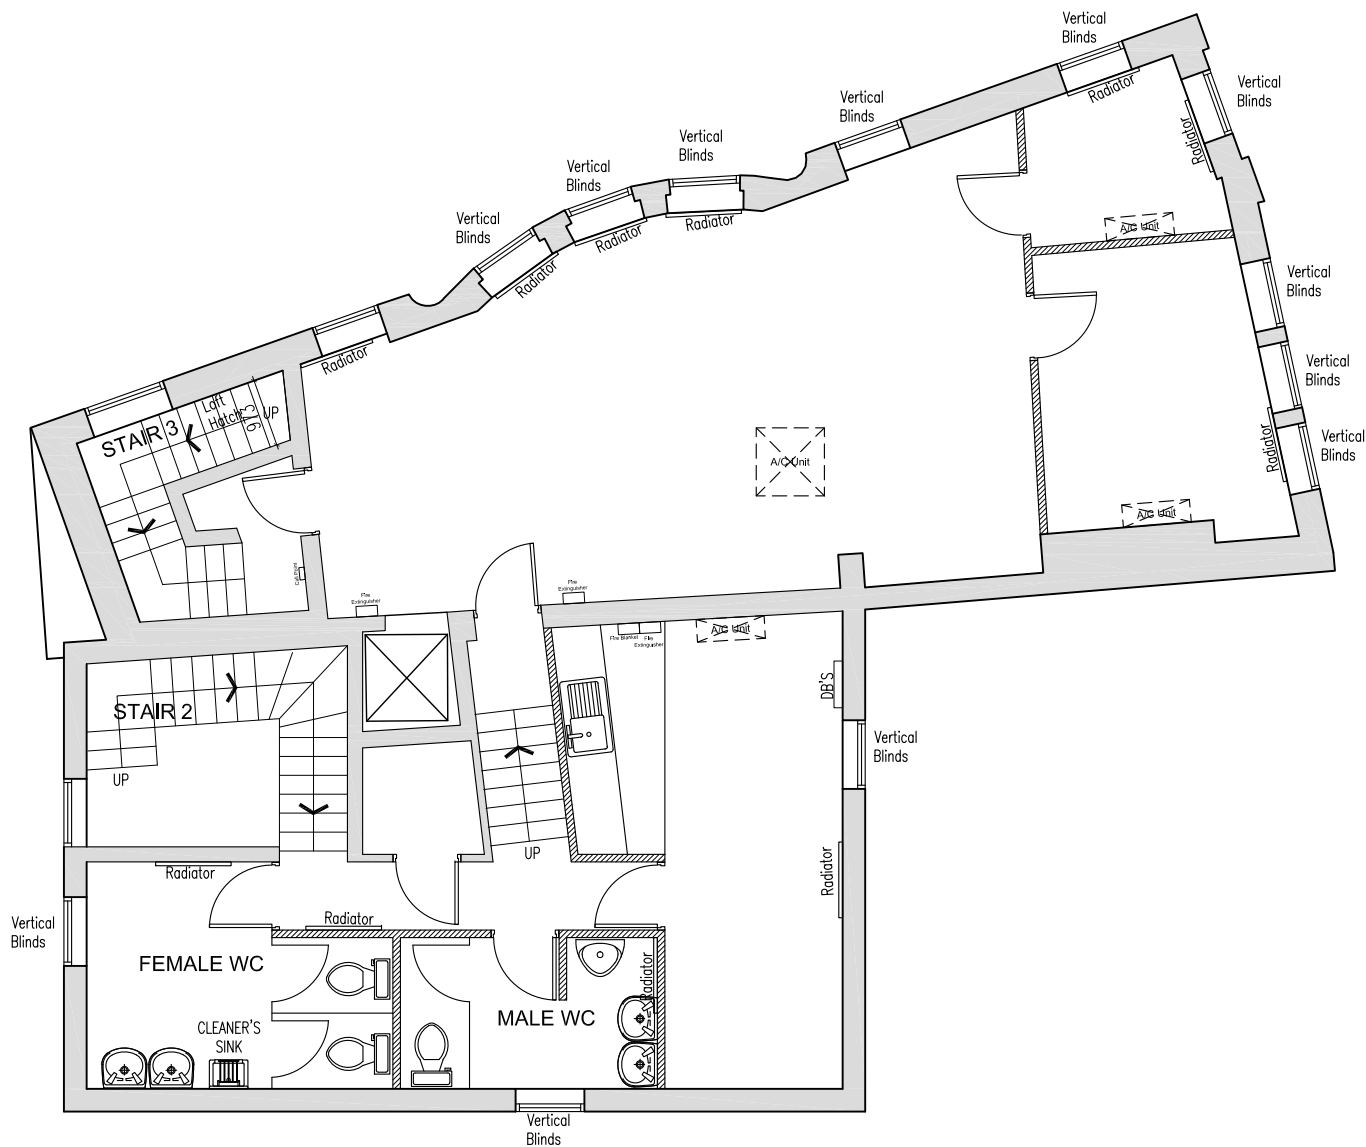

PLANNING

				ISG Boleyn House, St Augustines Business Park, Whitstable, Kent CT5 2QJ	
Project					
HEYWOOD CHURCH ST					
2/10 CHURCH STREET HEYWOOD, LANCASHIRE OL10 1LN PIM No.					
					
Drawing Title					
FIRST FLOOR LAYOUT AS PROPOSED CLOSURE 2023					
Branch Sort Code		Branch ID		Supplier Project No	
				BY108536	
Scale 1:100@A3		Drawn HU		Checked JW	Date 03/03/2023
Drg.No BY108536_313					Revision -
Architectural Practice: ISG Design Hub					