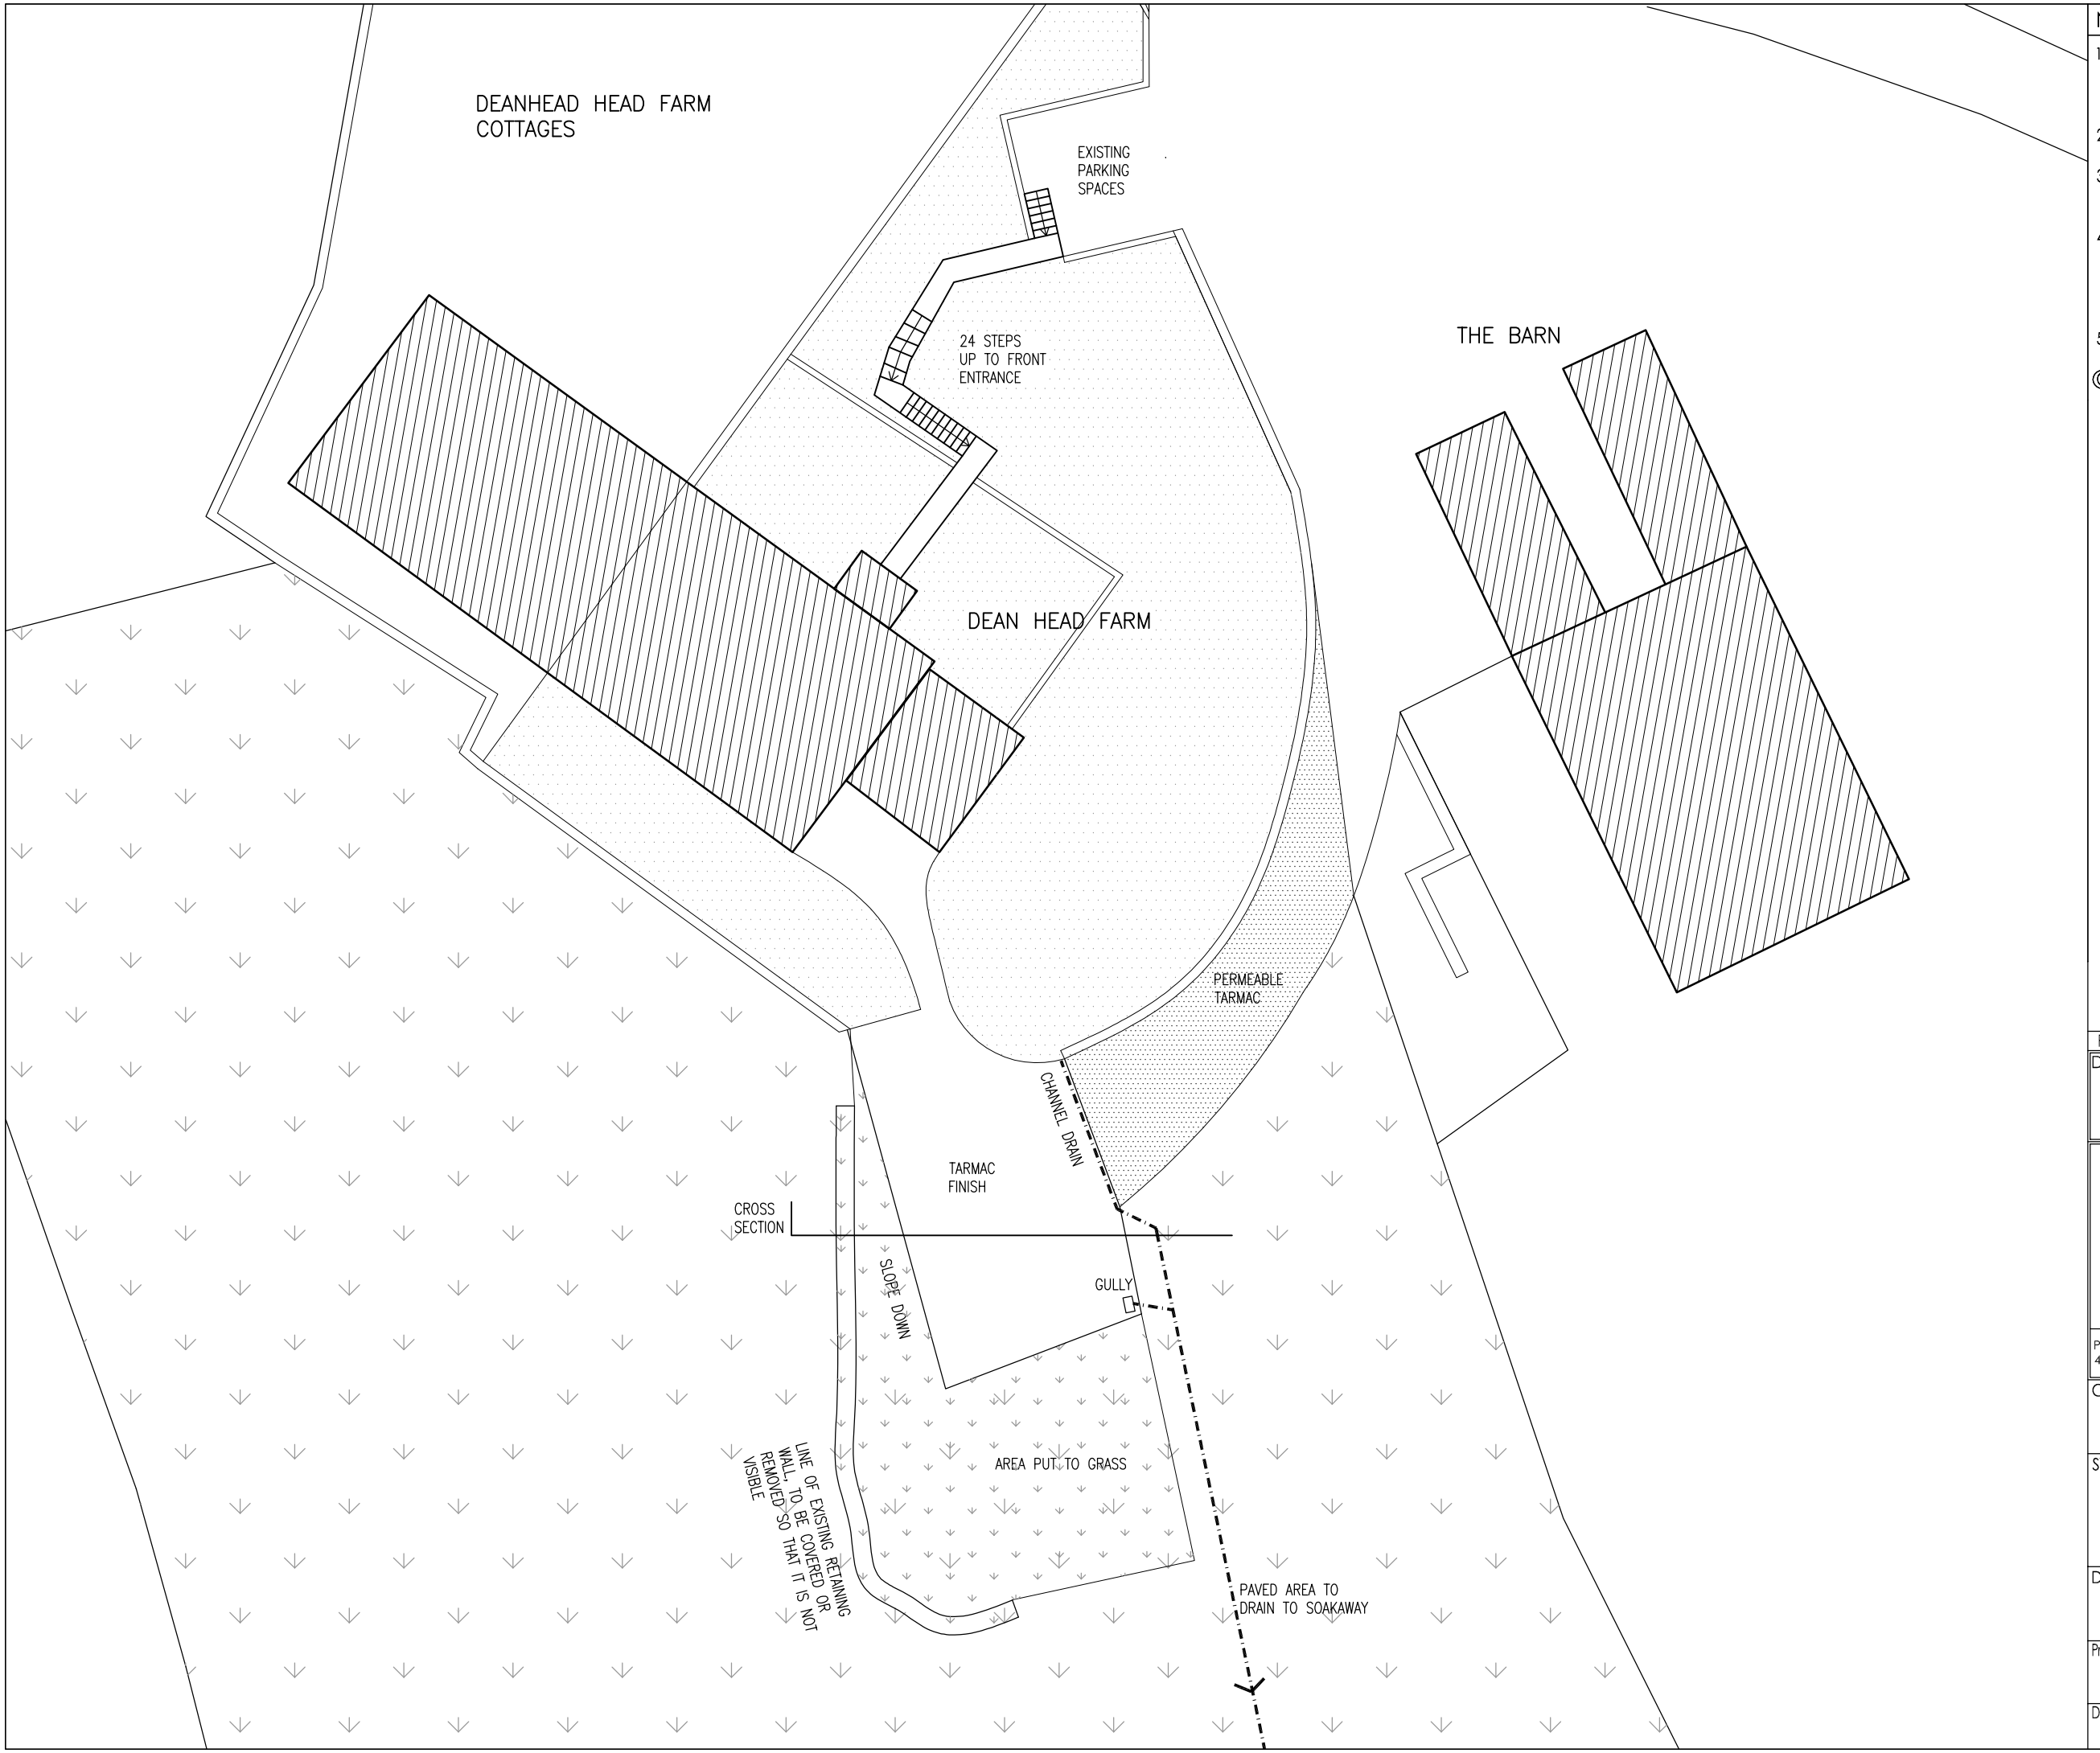


NOTES

1 ALL WORK TO BE CARRIED OUT IN ACCORDANCE WITH THE BUILDING REGULATIONS AND THE REQUIREMENTS OF THE LOCAL AUTHORITY.

2 NO DIMENSIONS TO BE SCALED FROM THIS DRAWING.

3 THE CONTRACTOR SHALL VERIFY ALL LEVELS AND DIMENSIONS ON SITE BEFORE COMMENCEMENT OF WORK.

4 ON SITE ALTERATIONS TO THE CONSTRUCTION OR FINISHES SHOWN OR IMPLIED ON THIS DRAWING MUST BE DRAWN TO THE ATTENTION OF THE ARCHITECT BEFORE SUCH WORK IS IMPLEMENTED.

5 ALL TIMBERS REQUIRE PRESERVATIVE TREATMENT

© COPYRIGHT RESERVED

Rev	Date	Details
06	18.04.19	Notes added
05	26.03.19	Retaining wall to tarmac finished area replaced with banking
04	01.03.19	Paved area amended
03	18.11.19	Paved area reduced to previous extent. Access track reduced in width and splay at end removed
02	06.11.18	Gullys added
01	22.10.18	Updates to surface materials, drainage and notes added

Drawing Status:

PRELIMINARY

PROGRESSIVE

Progressive Architecture,
4 Lewisham Road, Slaithwaite, West Yorkshire, HD7 5AL. Tel: 01484 846786

Client:

Richard Hutchings

Site:

Dean Head Farm,
Summit,
Littleborough, OL15 9NJ

Drawing Title:

Proposed Site Plan - Levelled Area

Project Number:	Drawing Number:	Revision:
P989	06	06
Date: 17-10-18	Scale: 1:200 @ A3	Drawn: DGE