
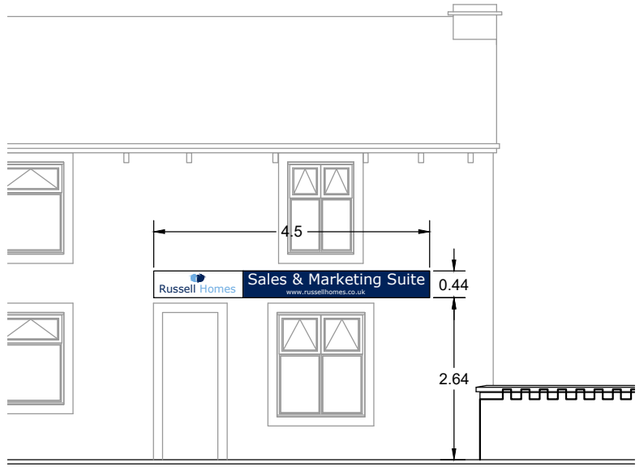


Sales & Marketing

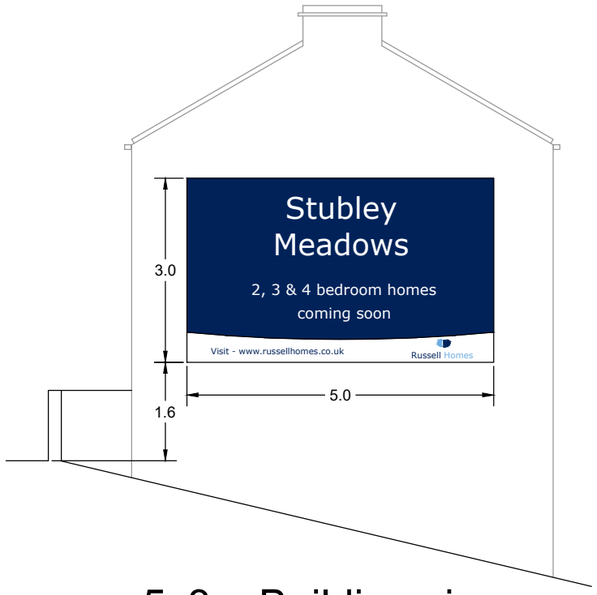

5x3m Building sign

Colours:

Pantone 281
Pantone 284

Materials:

Aluminium composite panels
Aluminium posts
Self adhesive vinyl

Fonts:

Avenir Next

Location plan - scale 1:1250

REVISIONS

Title:

STUBLEY MEADOWS

New Road, Littleborough
MARKETING - No 11 New Road
ELEVATIONS

Drg No: 19002 SAL 05 -

Scale: 1:100@A3 Date: 04.02.20

Drn By: NAP Chk By: xxx

Russell Homes
13 Westpoint Enterprise Park,
Clarence Avenue, Trafford Park,
Manchester M17 1QS
Tel : 0161 868 4326
www.russellhomes.co.uk