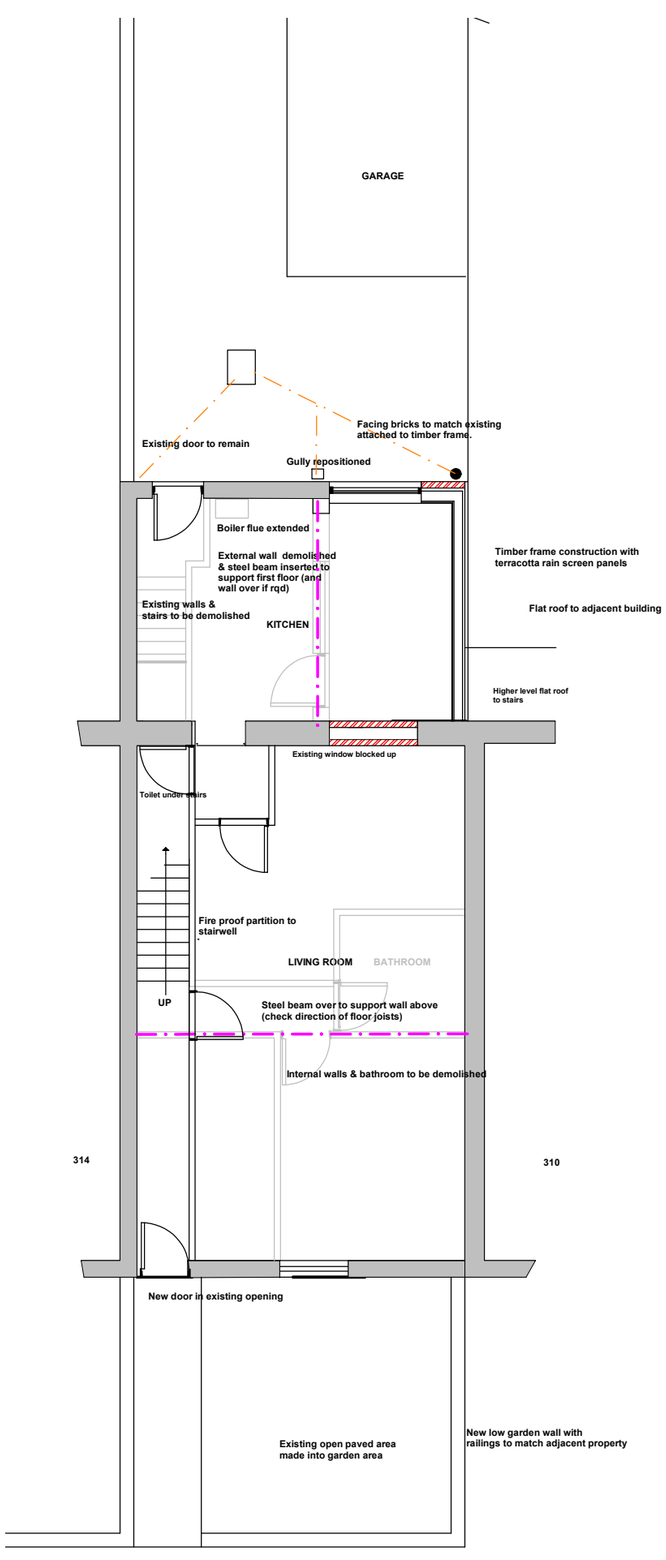

PROPOSED GROUND FLOOR PLAN

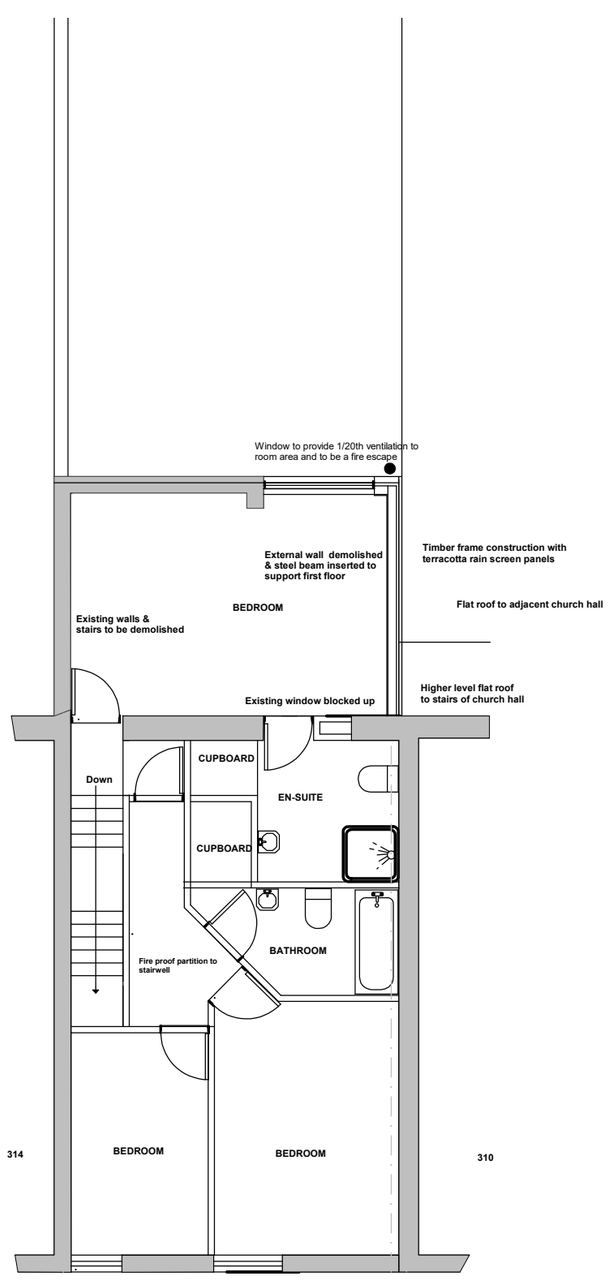

PROPOSED FIRST FLOOR PLAN

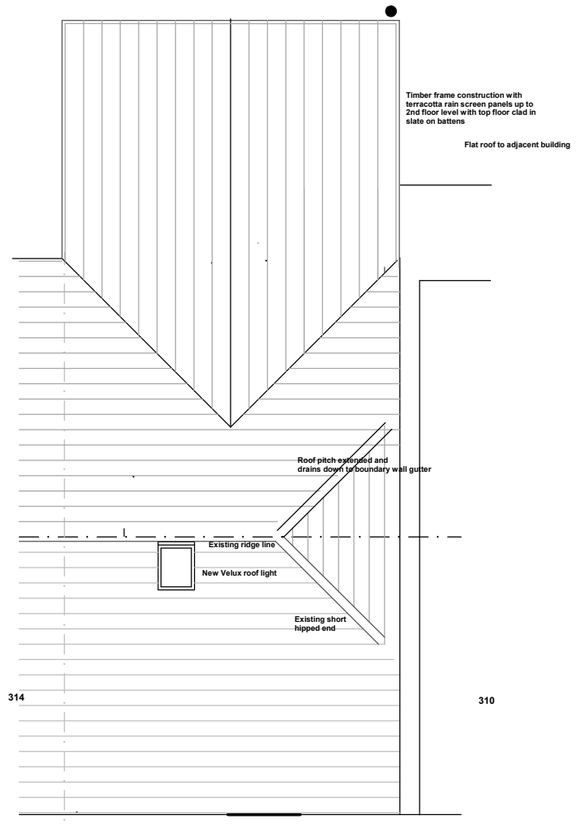

PROPOSED SECOND FLOOR PLAN

Rev A 08 02 21 Roof plan changed to match elevations

0 1 2 3

Title: Alterations to Dwelling
312 Yorkshire St Rochdale

Scale: 1:100 Date: Jan 21 Dwg Nr YOR 002/04

TFS Design Ltd.,
PO Box 112,
HEYWOOD OL10 9AA
e-mail:tfsdesign@btinternet.com
Tel 01706 659551 Fax: 01706 645729