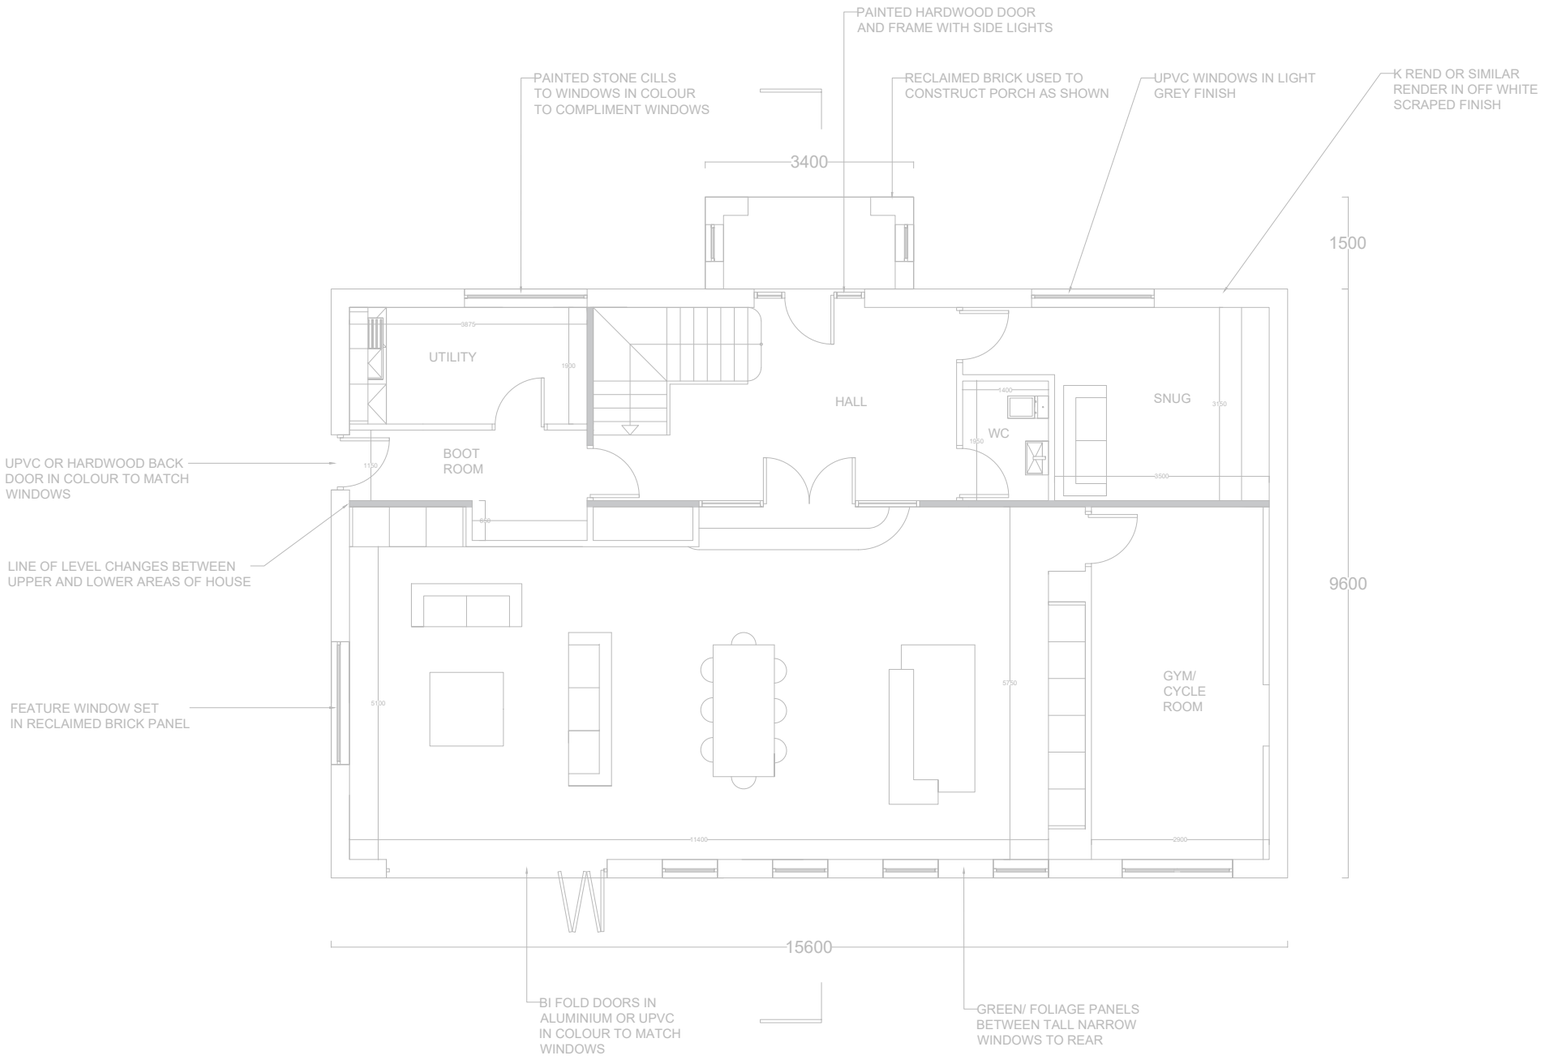


GROUND FLOOR

PROPOSED GROUND FLOOR PLAN

PROPOSED DWELLING AT
LAND ADJ ARCHER COTTAGE
SEFTON ROAD,
MIDDLETON, M24 4AB

CLIENT NAME:	FALLOWS
DWG NO:	PL050/03
SCALE:	1/100
DRAWN BY:	GF
DATE:	01/12/2020

COPYRIGHT OF THIS DRAWING REMAINS WITH THE ARCHITECT. DO NOT SCALE FROM THIS DRAWING. WORK TO FIGURED DIMENSIONS. CHECK ALL DIMENSIONS ON SITE. IN THE EVENT OF ANY DISCREPANCY REFER QUERY TO THE ARCHITECTS.