
ALL DIMENSIONS ARE FOR REFERENCE PURPOSES ONLY DISCRPENCIES ARE TO BE REPORTED TO THE DRAWINGS AUTHOR. DO NOT SCALE FROM DRAWING.

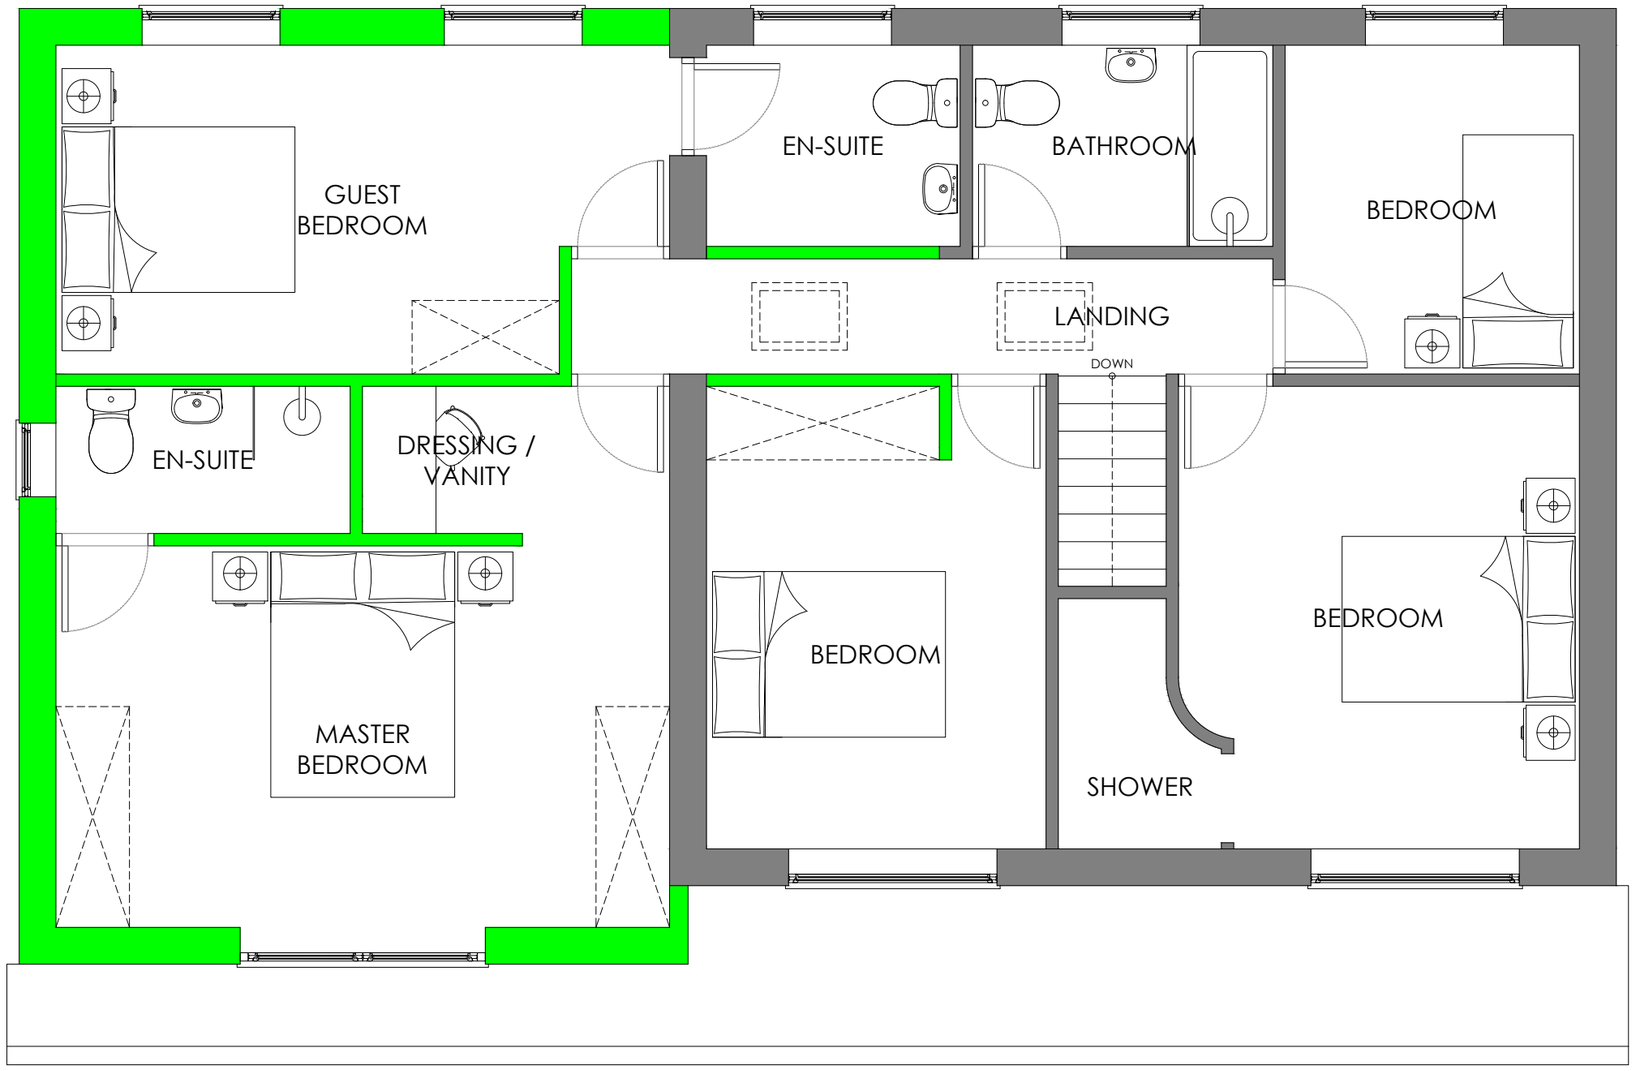

NOTE
Glazing to be obscured.

PROPOSED FIRST FLOOR PLAN (1:50)

Rev	Date	Description	Rev By	Chk'd By
-	00-00-00	-	XXX	XXX

Drawing Title	PROPOSED FIRST FLOOR PLAN
Job-Dwg No	007
Project Title	SIDE EXTENSION INC. REMODEL 17 WHITEBEAM CLOSE NEWHEY OL16 4ND
Client	MR. RIGG
Status	-
Scale	AS SHOWN
Drawing Size	A3
Date	04/19