


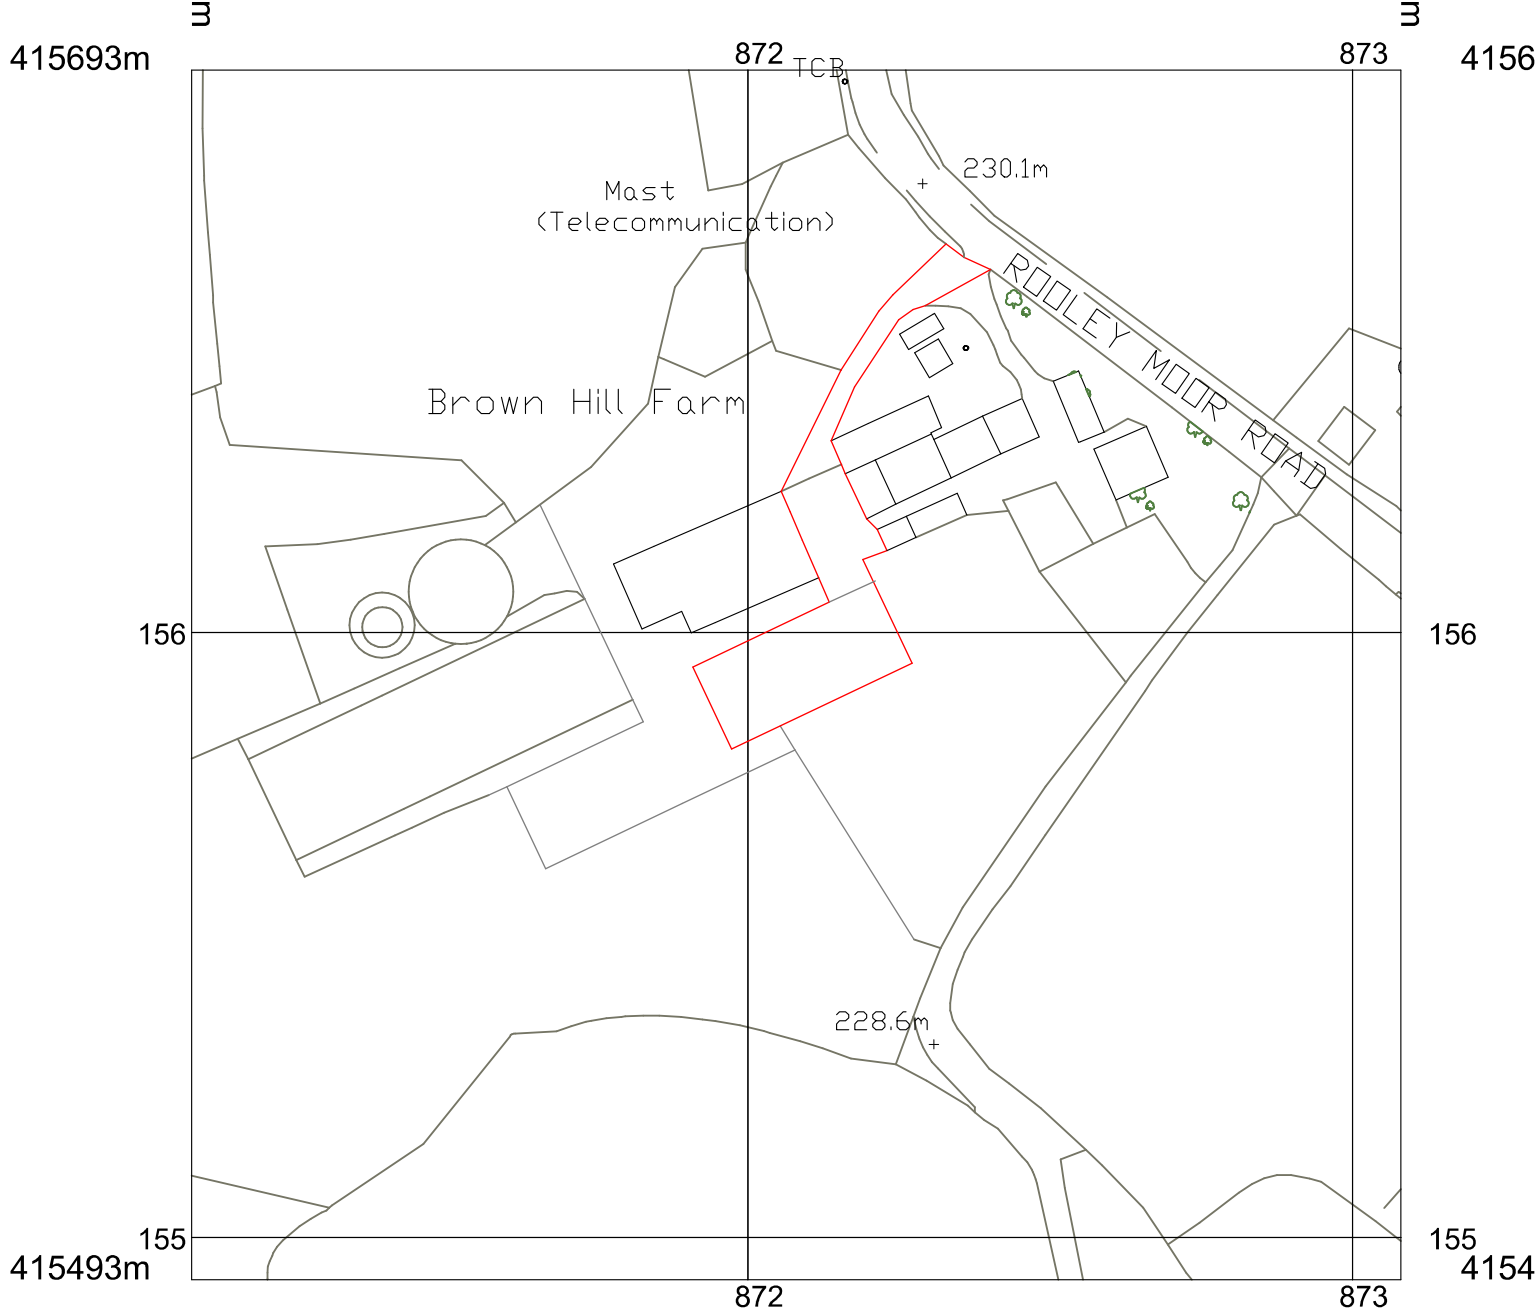

Location Plan - 1:1250

Dwg No. 2175.03

