


475 -477 Halifax Road Rochdale
PROPOSED FLOOR PLANS

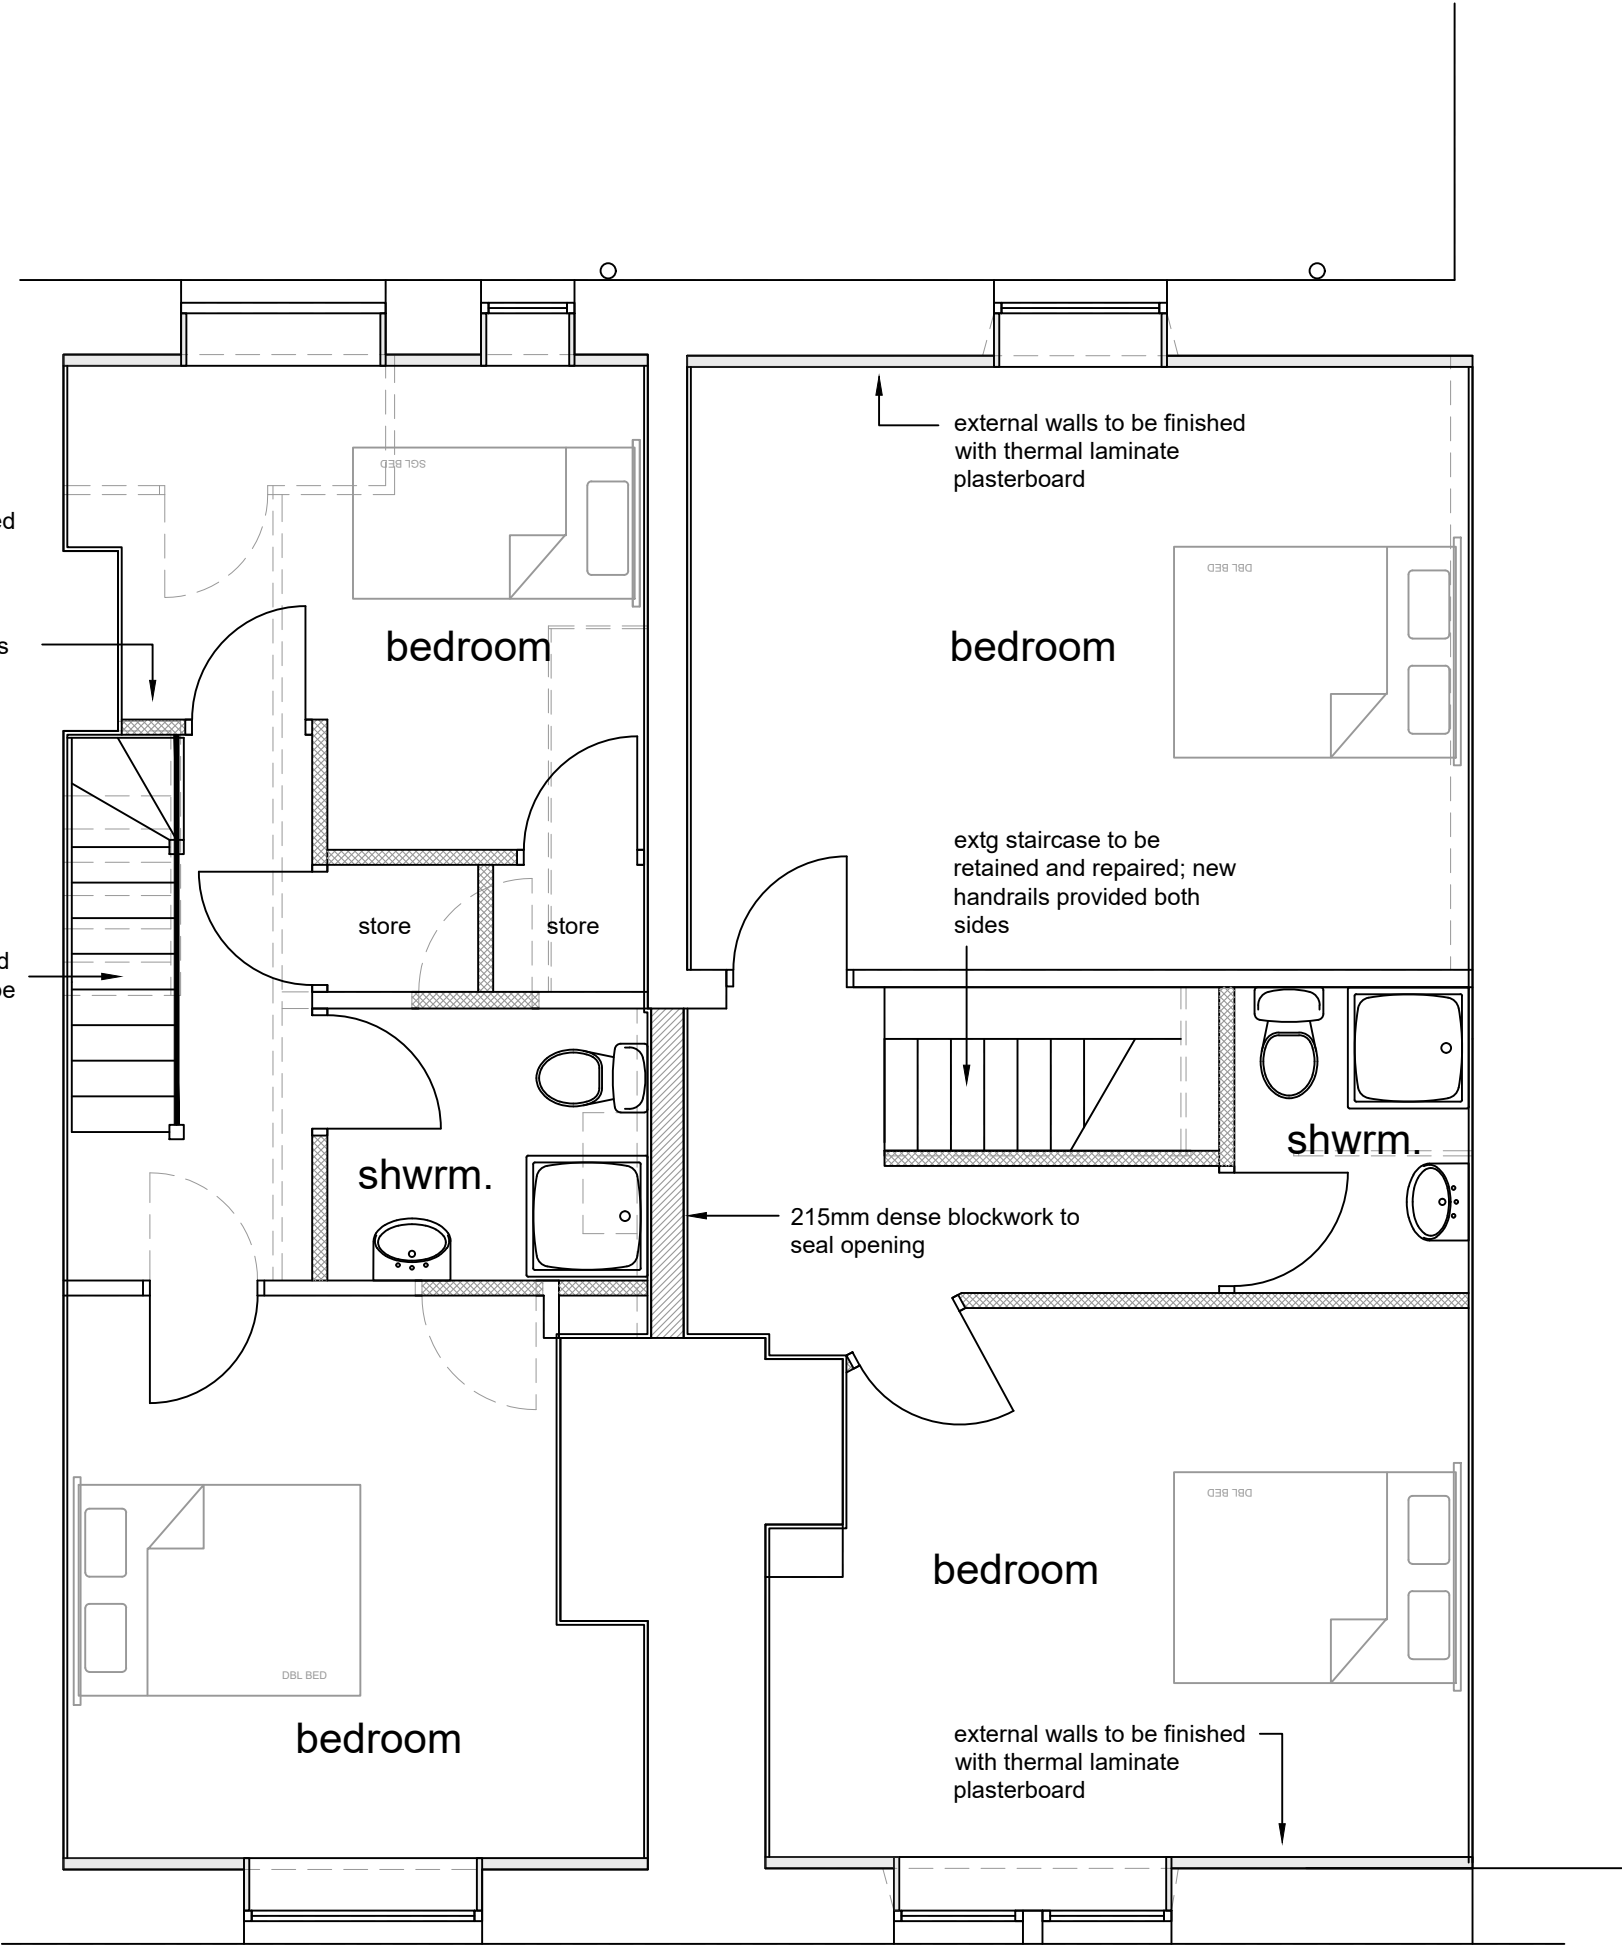

FIRST FLOOR PLAN
scale 1-50