REVISIONS

Rev.	Date	By



Context Plan - Scale 1:500

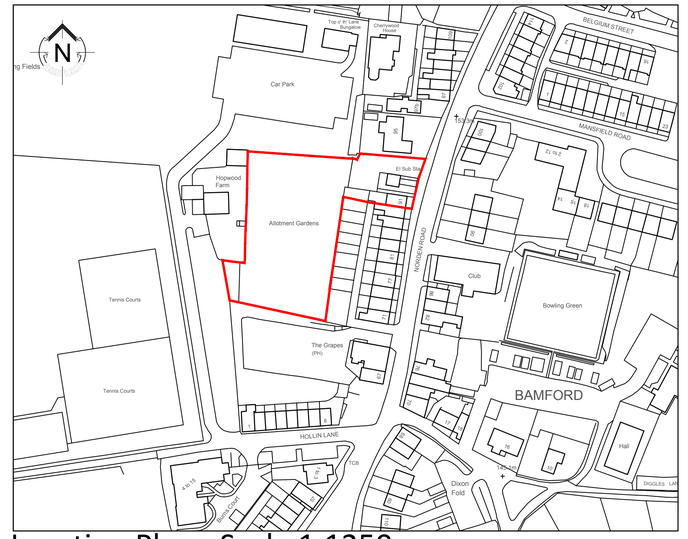

Location Plan - Scale 1:1250

ALL DIMENSIONS TO BE CHECKED ON SITE
WORK TO FIGURED DIMENSIONS ONLY
REPORT DISCREPANCIES TO THE
ARCHITECT AT ONCE BEFORE PROCEEDING

ARCHITECTS.
URBAN DESIGNERS.
PLANNERS.
PROJECT MANAGERS.
LANDSCAPE ARCHITECTS.
WE ARE IDP

IDP GROUP 79 THOMAS STREET MANCHESTER M4 1LQ
T: **+44 (0)161 883 2289** E.info@idpgroup.com
www.weareidp.com

Client

McCarthy & Stone
The UK's leading retirement housebuilder

© McCarthy & Stone Retirement Lifestyles Limited
All rights reserved. The reproduction of all or any part of this drawing/document and/or construction of any building or part of a building or structure to which this drawing/document relates without the written permission of the copyright owner is prohibited.

Project Title
Retirement Living Housing
Norden Road
Bamford

Drawing Title
Location and Context Plan

Scale As Shown@A1	Date July 2017
Drawn IDC	Checked NMW
Drawing No.	Rev.
NW-2408-01-03-AC-001	