
ALL DIMENSIONS ARE FOR REFERENCE PURPOSES ONLY DISCRPENCIES ARE TO BE REPORTED TO THE DRAWINGS AUTHOR. DO NOT SCALE FROM DRAWING.

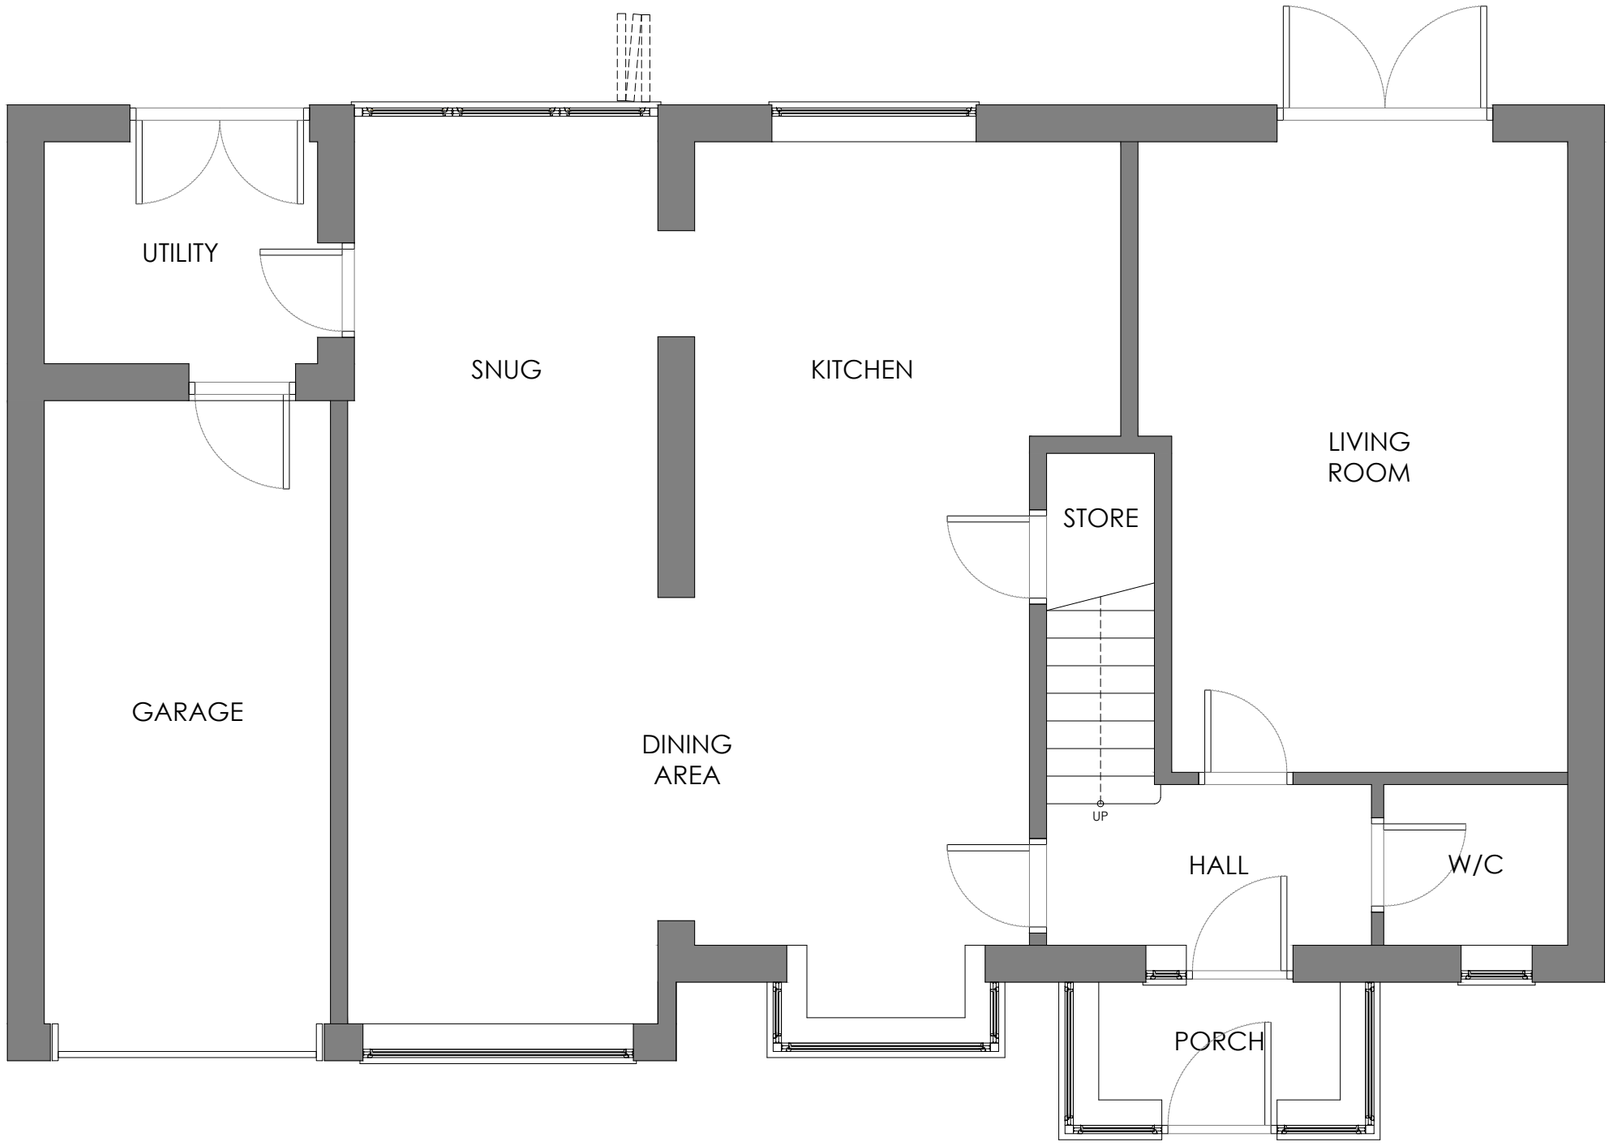

PROPOSED GROUND FLOOR PLAN (1:50)

Rev	Date	Description	Rev By	Chk'd By
-	00-00-00	-	XXX	XXX

Drawing Title	PROPOSED GROUND FLOOR PLAN
Job-Dwg No	006
Project Title	SIDE EXTENSION INC. REMODEL 17 WHITEBEAM CLOSE NEWHEY OL16 4ND
Client	MR. RIGG
Status	-
Scale	AS SHOWN
Drawing Size	A3
Date	04/19