
4 and 6 Kingsway Proposed

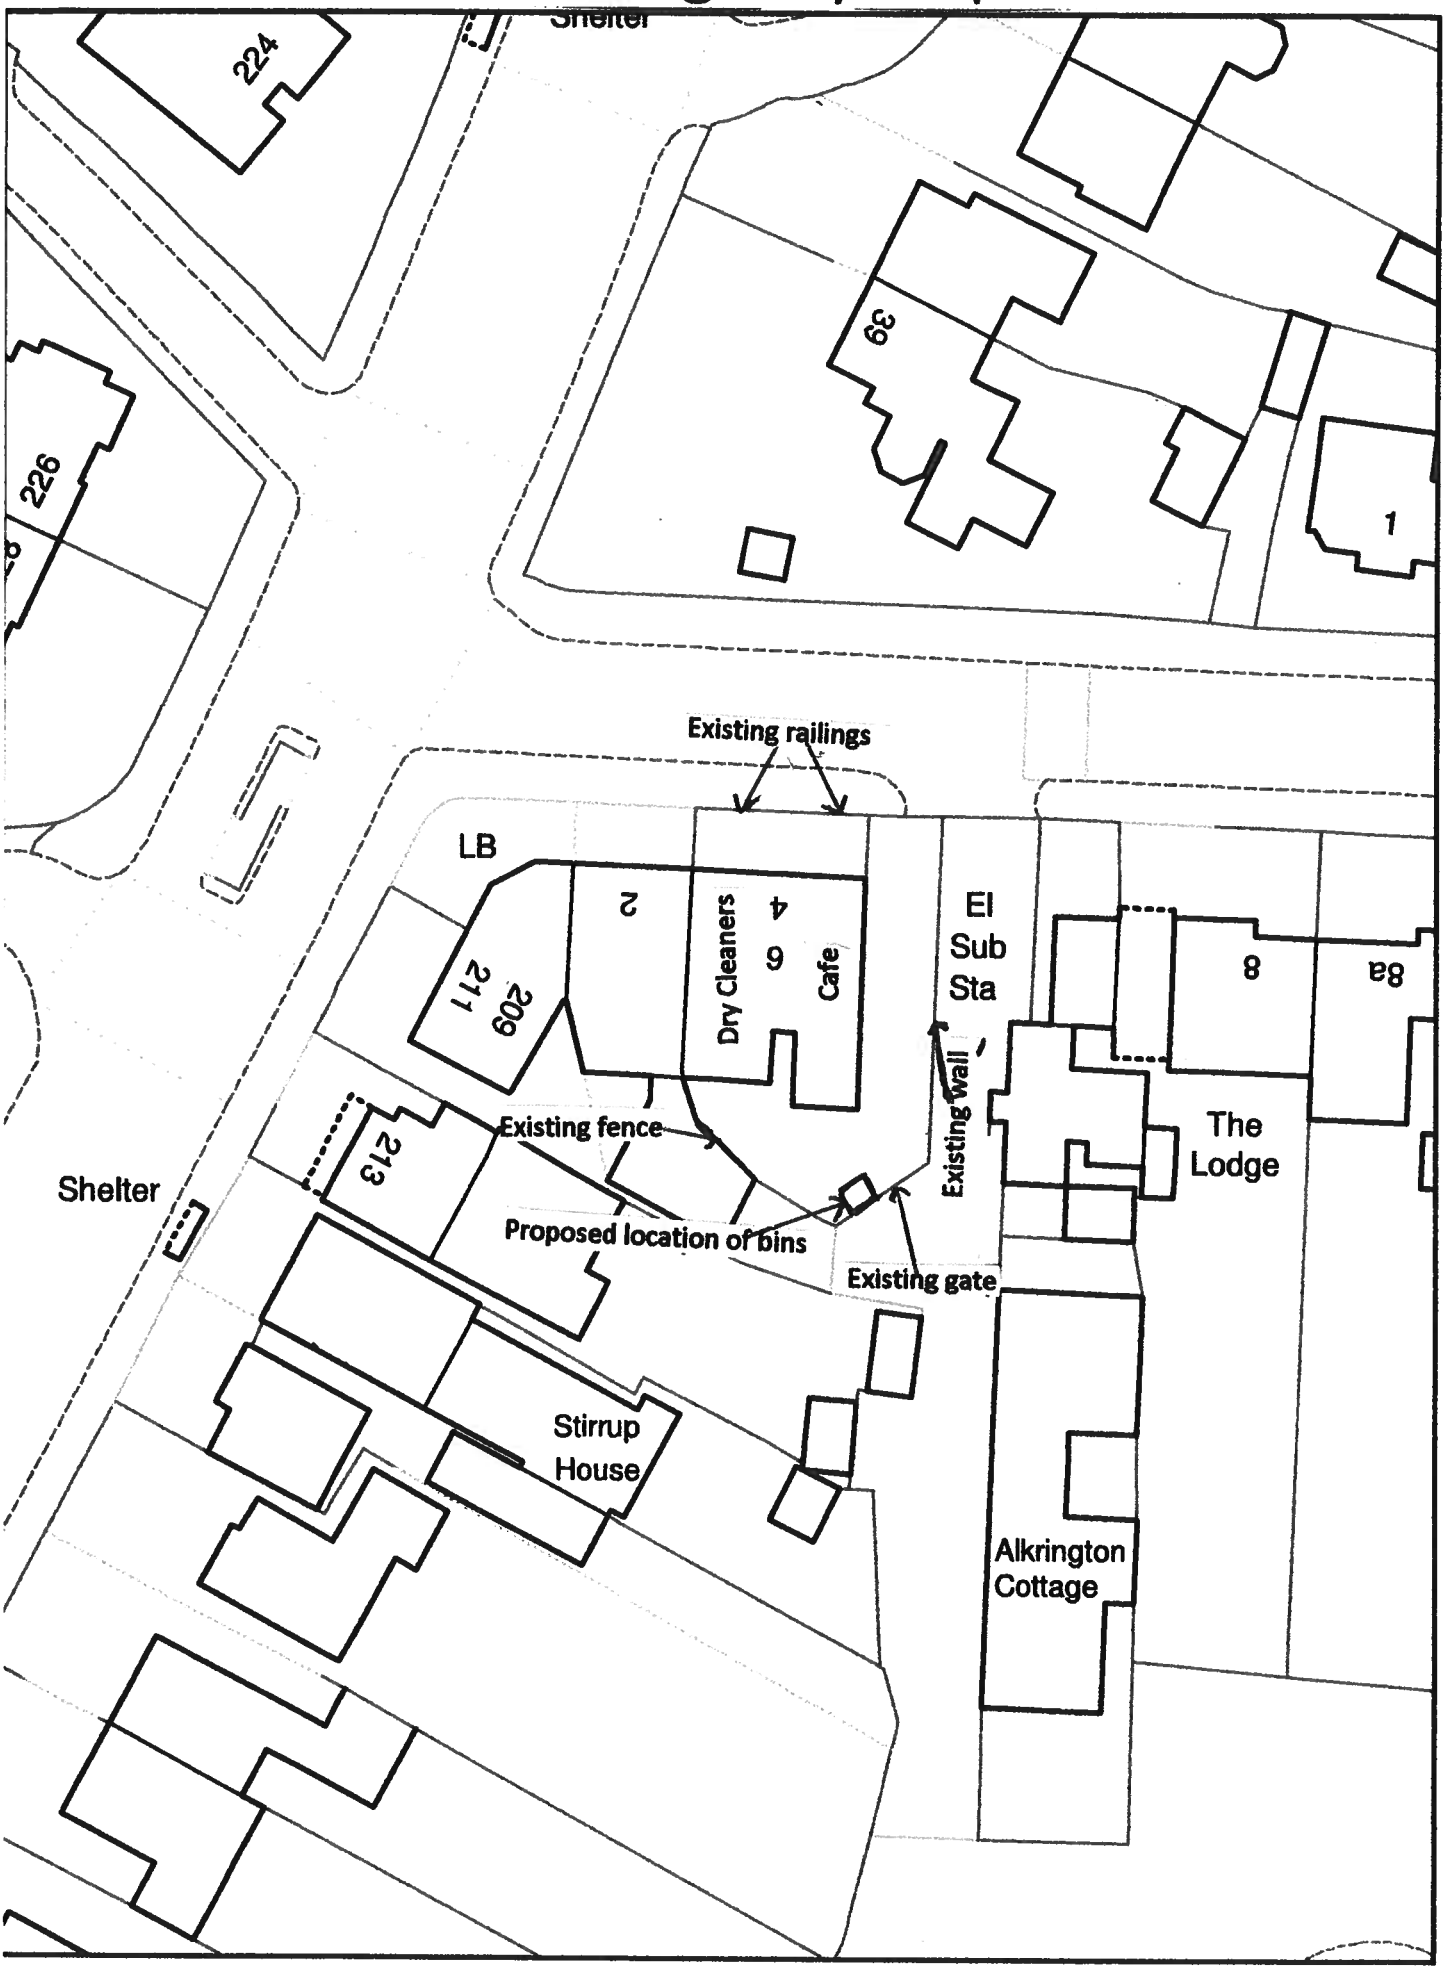

Scale 1:500

N

© Crown copyright.