




Proposed Side Elevation, Scale 1:100

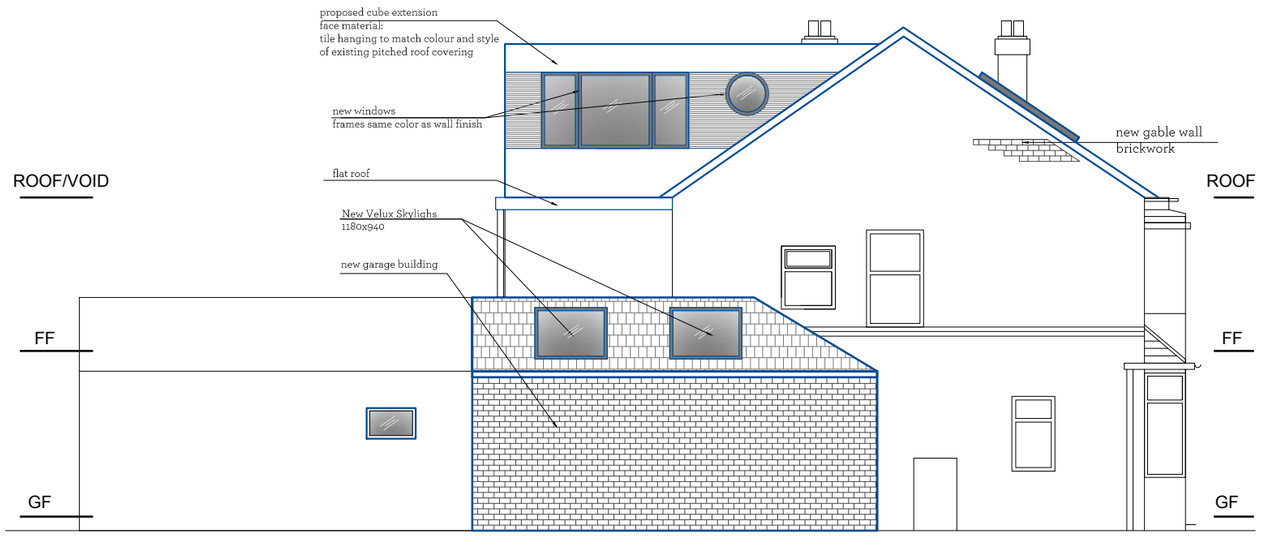

Staircase section + SW Elevation - Scale 1:100

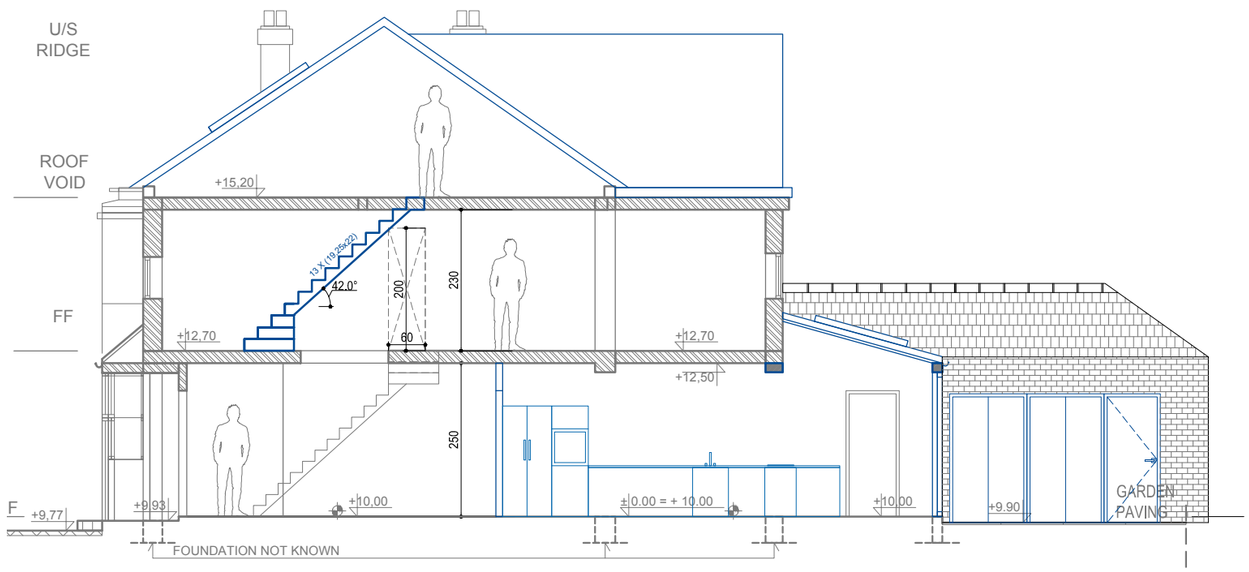

Proposed Front Elevation, Scale 1:100

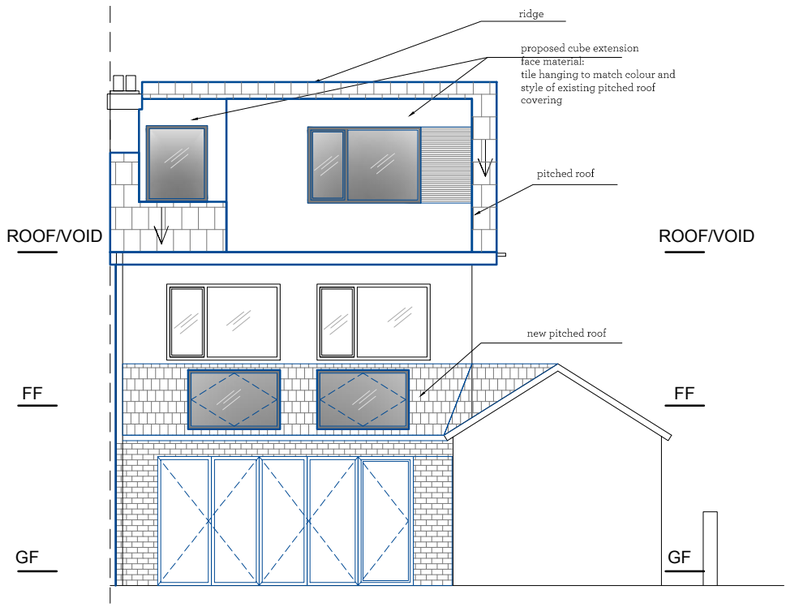

Proposed Rear Elevation, Scale 1:100

0 1 2 3 4 5m

1:100 scale at A3

PRIDE RD. The architect your home deserves

www.prideroad.co.uk Tel: 0161 711 1018 Email: magda@prideroad.co.uk @architectMagda |Manchester

Notes:

©Pride Rd. Ltd. 2016. All rights reserved. This drawing must not be reproduced without permission. Do not scale from this drawing. All dimension are in millimeters unless otherwise stated. Any discrepancies should be reported to the Architect. NB. Contractor must check and confirm all dimensions on site prior to manufacture. Concept design drawings are not suitable for planning applications or Building Regulations applications. Client and Contractor to ensure that structural design has been approved by a Building inspector and works in general to be approved by a Building Inspector.

Stage:	Client:
Planning Application	Anna Klekner
Title: Proposed Elevations Section	Project: M456 Heywood Old Rd

0 1 2 3m	Scale @ A3	Date:	Drawn:	Job no:	No.	Rev:
	1:100	04/2019	MJ	M456	13	D