

PROPOSED BLOCK / ROOF PLAN (SCALE 1:200)





SITE LOCATION PLAN (SCALE 1:1250)

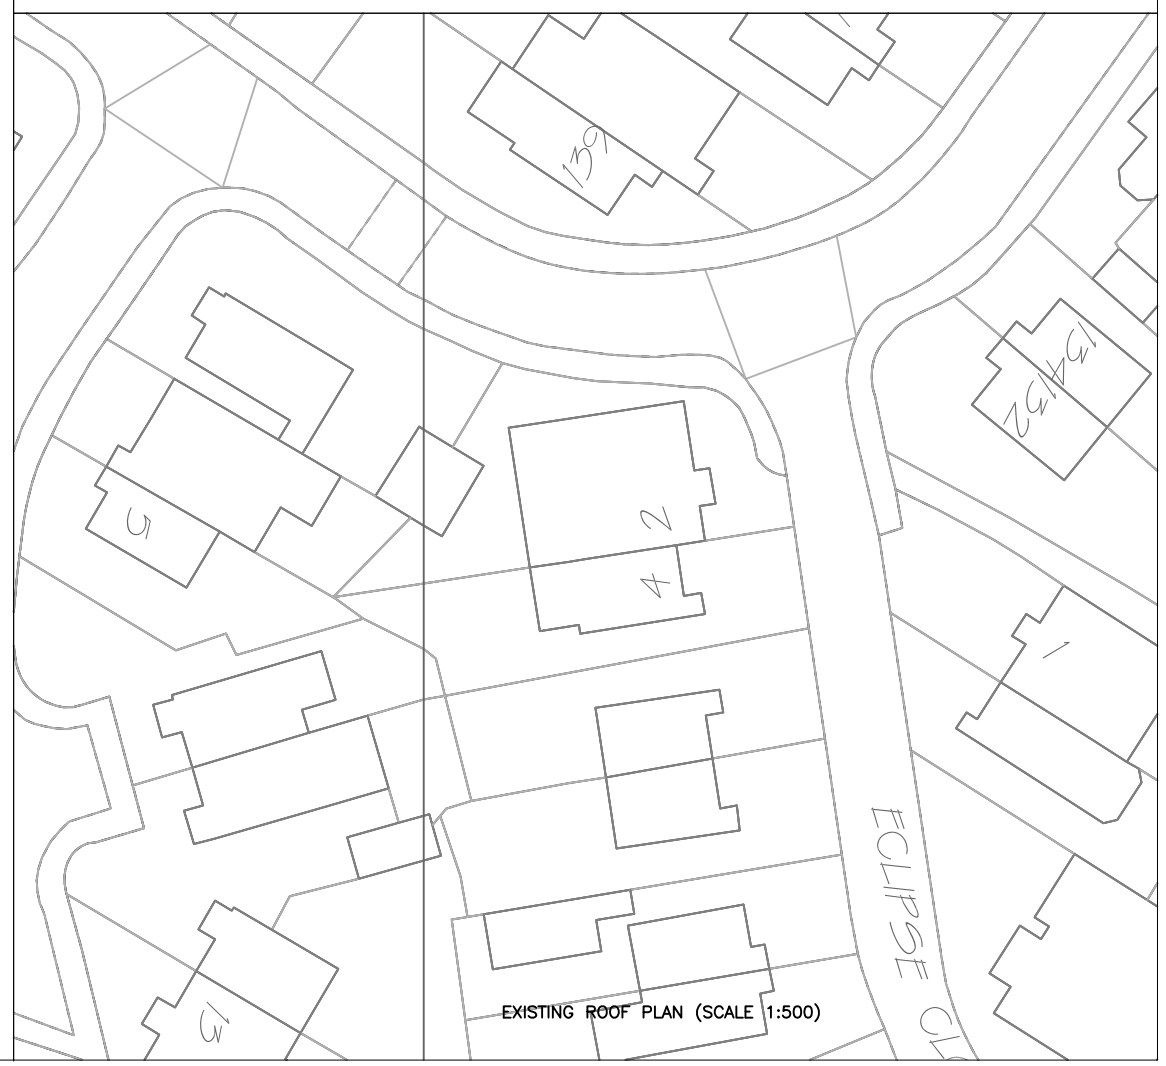

EXISTING ROOF PLAN (SCALE 1:500)

NOTES

COPYRIGHT:
ALL RIGHTS RESERVED
THIS DRAWING MUST NOT BE REPRODUCED WITHOUT WRITTEN PERMISSION FROM NORDEN QUANTITY SURVEYING AND CONSTRUCTION SERVICES LIMITED.

DO NOT SCALE OFF THIS DRAWING.

ALL DIMENSIONS ARE TO BE CHECKED ON SITE BY THE CONTRACTOR / SUB-CONTRACTOR. ANY DISCREPANCIES ARE TO BE REPORTED TO NORDEN QUANTITY SURVEYING AND CONSTRUCTION SERVICES LIMITED.

Rev.	Description	Dr'n	Chk	Date
		-	-	-

Norden Quantity Surveying and ConstructionServices LTD
732 Edenfield Road, Norden, Rochdale, OL12 7PP

Contract: 4 ECLIPSE CLOSE, ROCHDALE, OL16 2YU

Title: PROPOSED TWO STOREY SIDE AND REAR EXTENSION, FRONT PORCH AND INTERNAL ALTERATIONS

Scales	AS SHOWN	Sheet Size	A3
Drawn	-	Checked	-
Date	12.04.2021		
Drg. No.	DWG 1 OF 4	Revision	A