
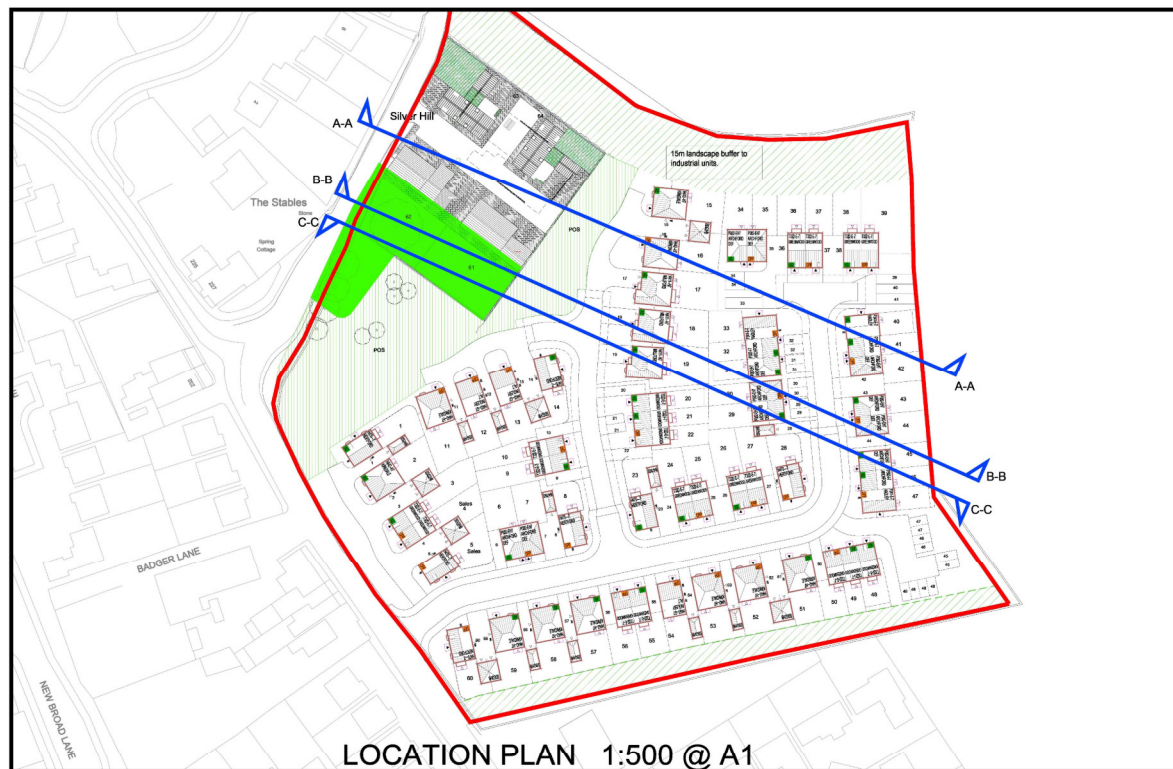
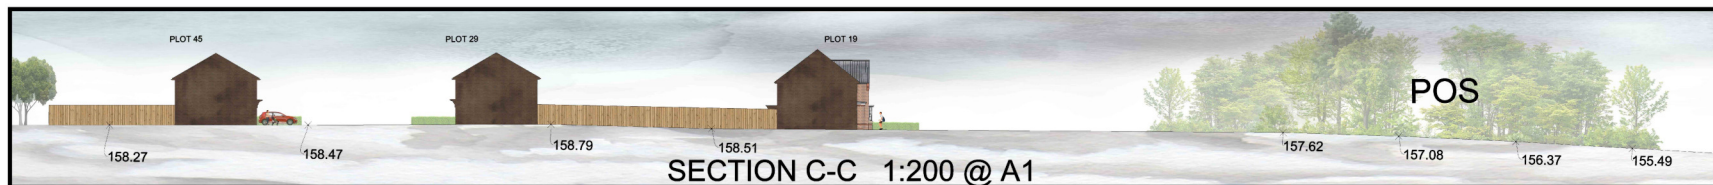
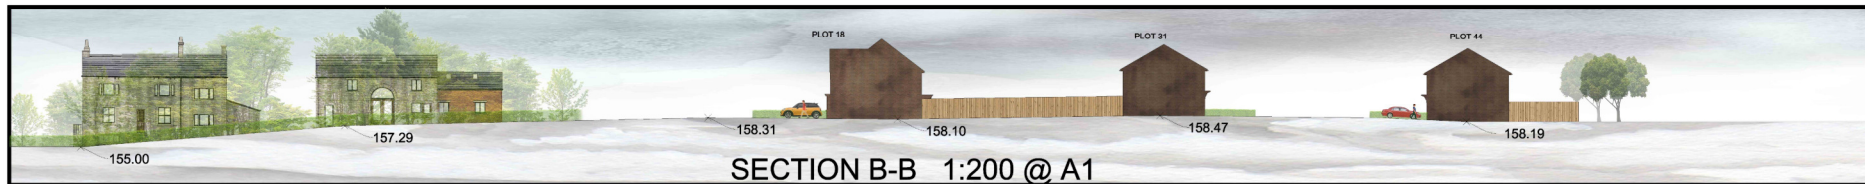
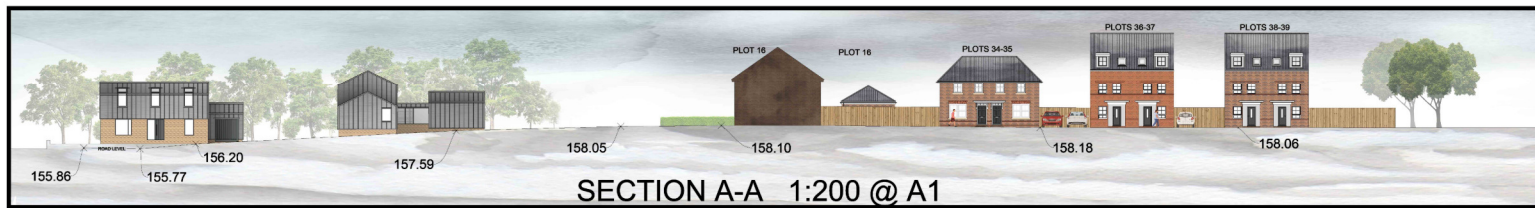


KINGSWAY PLOT W _ SKETCH 21 - SECTIONS

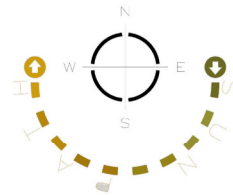

Key:

--	--

No.	Approved	Drawn/Date
		14.07.22

BARRATT HOMES
DAVID WILSON HOMES
WILSON QUALITY HOMES

Project
PLOT W
KINGSWAY
ROCHDALE

Drawing Title
SKETCH 21 - SECTIONS

Status
For Comment

Scale
1:500 @ A0

Date
14.02.22

Drawn By
JM

Drawing Ref
SK21-S

Revision
B