



NOTE TO ALL CONTRACTORS: DO NOT SCALE FROM THIS DRAWING

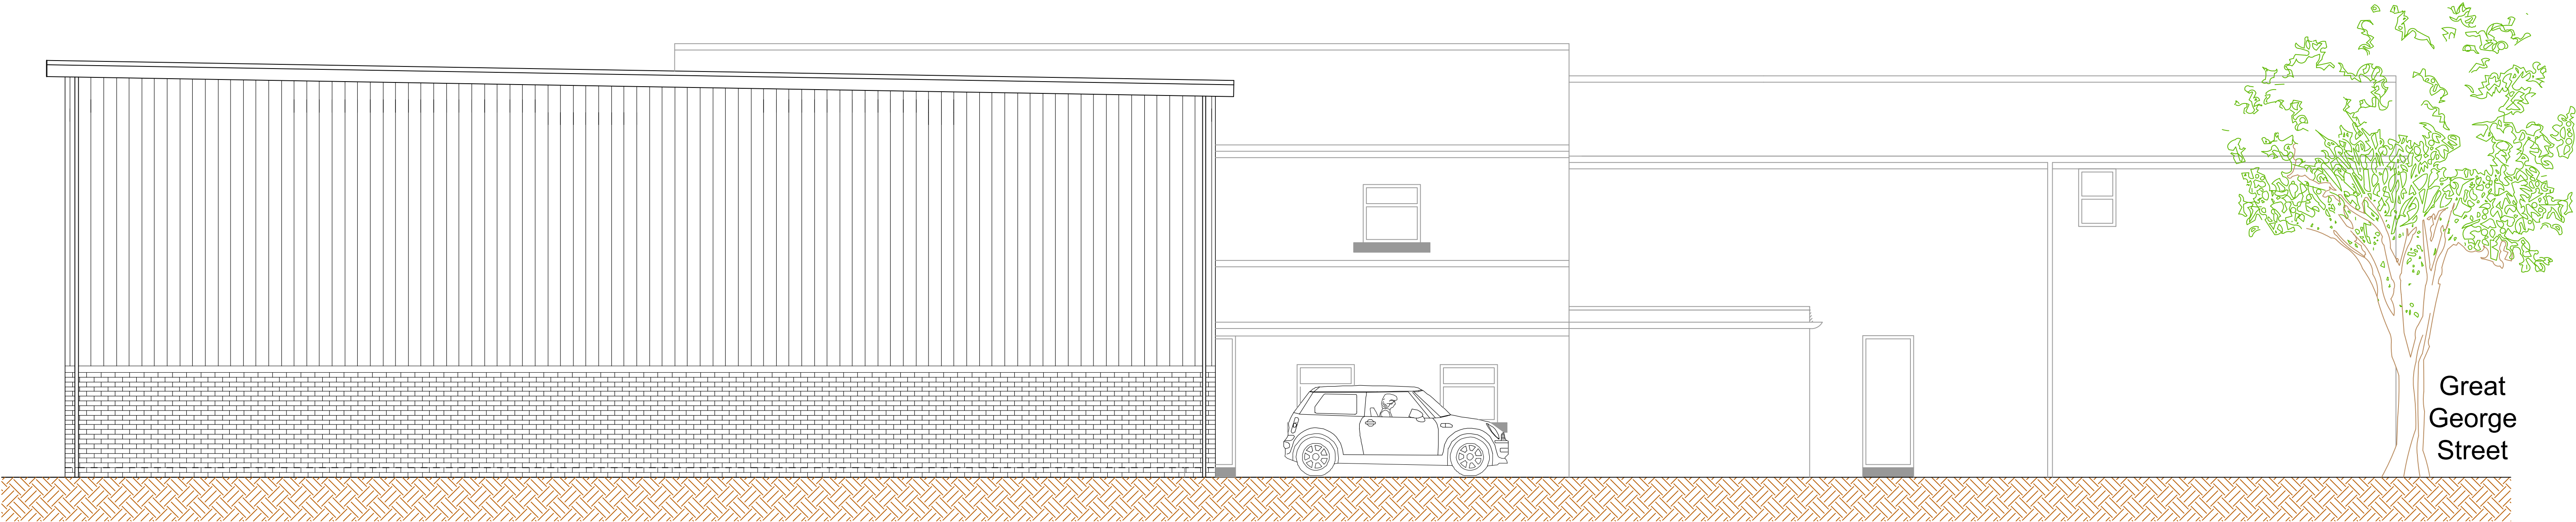

PROPOSED SIDE ELEVATION B,
1:50 @ A1

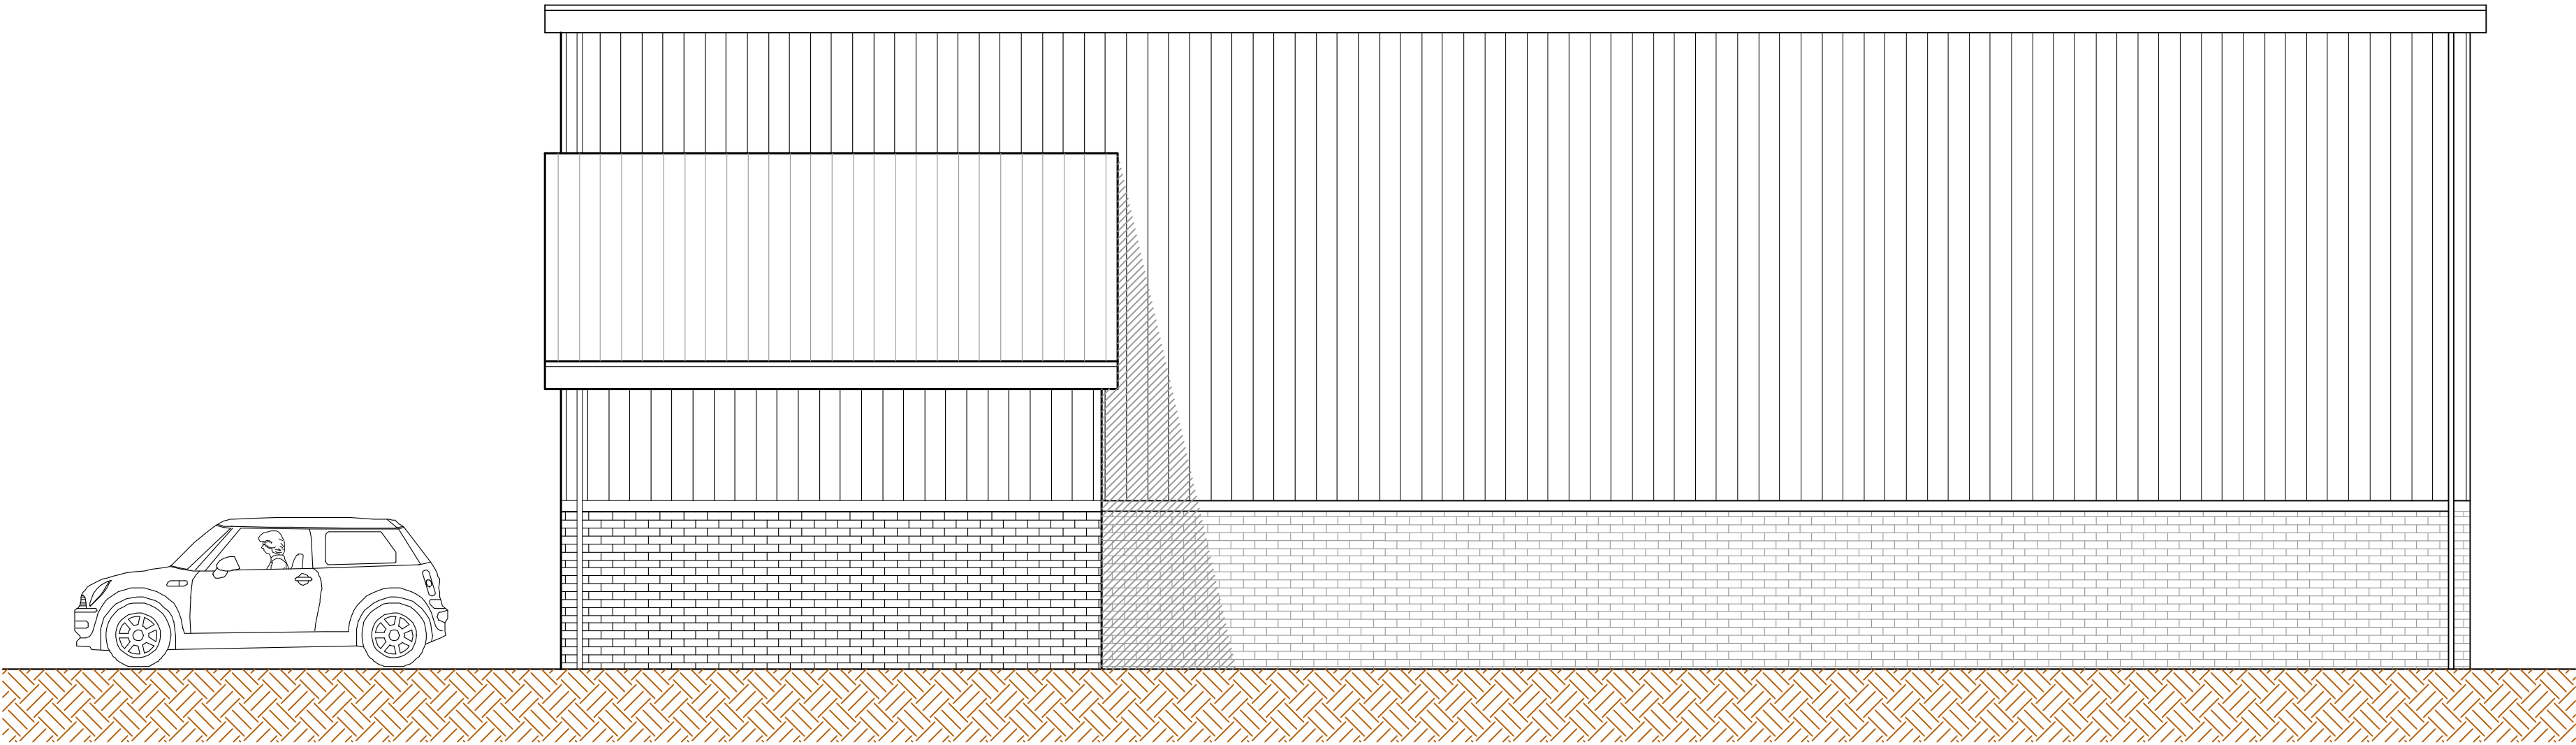

PROPOSED SIDE ELEVATION A,
1:50 @ A1