






Proposed East (Front) Elevation

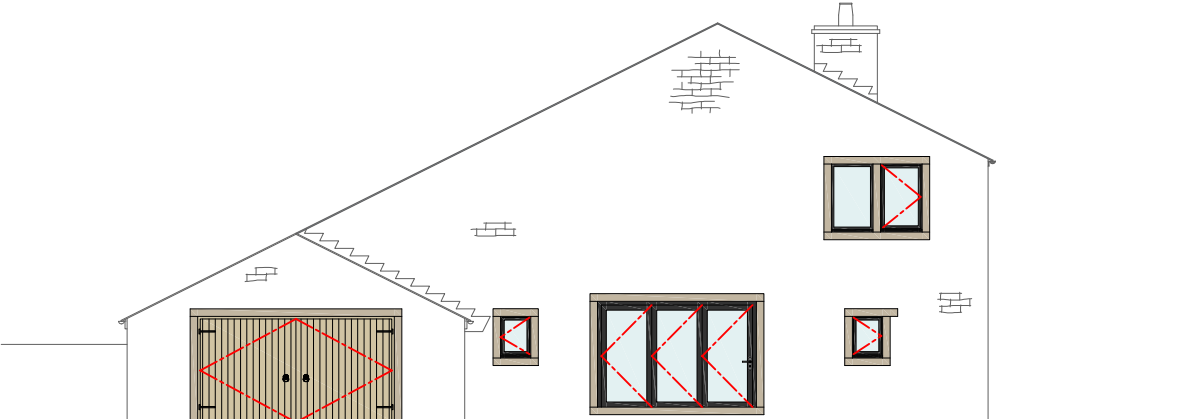


Proposed South (Barn Gable) Elevation

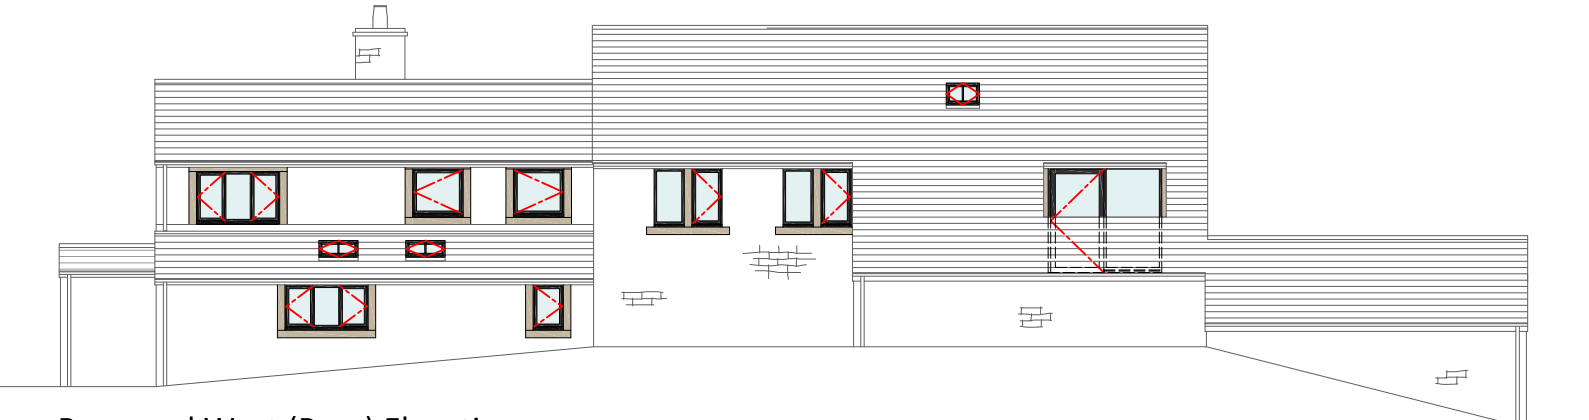

Proposed West (Rear) Elevation

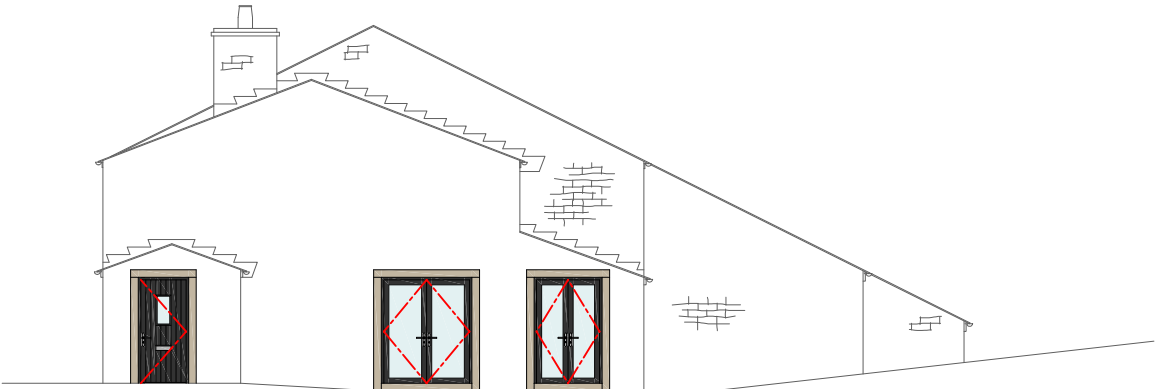

Proposed North (House Gable) Elevation

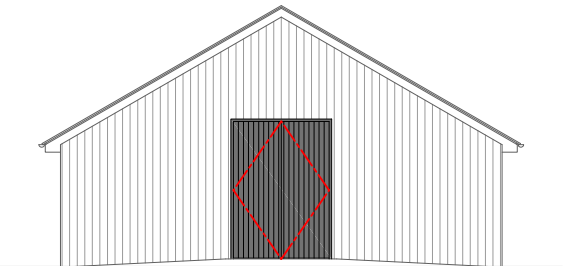

Proposed Workshop Outbuilding - North East (Front) Elevation

| REV | DATE       | AMENDMENT                   | BY | CHKD |
|-----|------------|-----------------------------|----|------|
| A   | 09/10/2023 | Workshop outbuilding added. | DB | MB   |

|           |                                              |             |                        |                     |
|-----------|----------------------------------------------|-------------|------------------------|---------------------|
| PROJECT:  | Tame Barn Farm, Newhey, Rochdale             |             |                        |                     |
| CLIENT:   | Mr Phil Wiseman                              |             |                        |                     |
| DRAWING:  | External Door and Window Opening Arrangement |             |                        |                     |
| DRAWN BY: | DB                                           | CHECKED BY: | MB                     | CREATED: 17/07/2023 |
| STATUS:   | Technical Design/DoC                         |             | DRAWING No: 1357/C-703 | SCALE: 1:150 @ A3   |
|           |                                              |             |                        | REVISION: A         |