




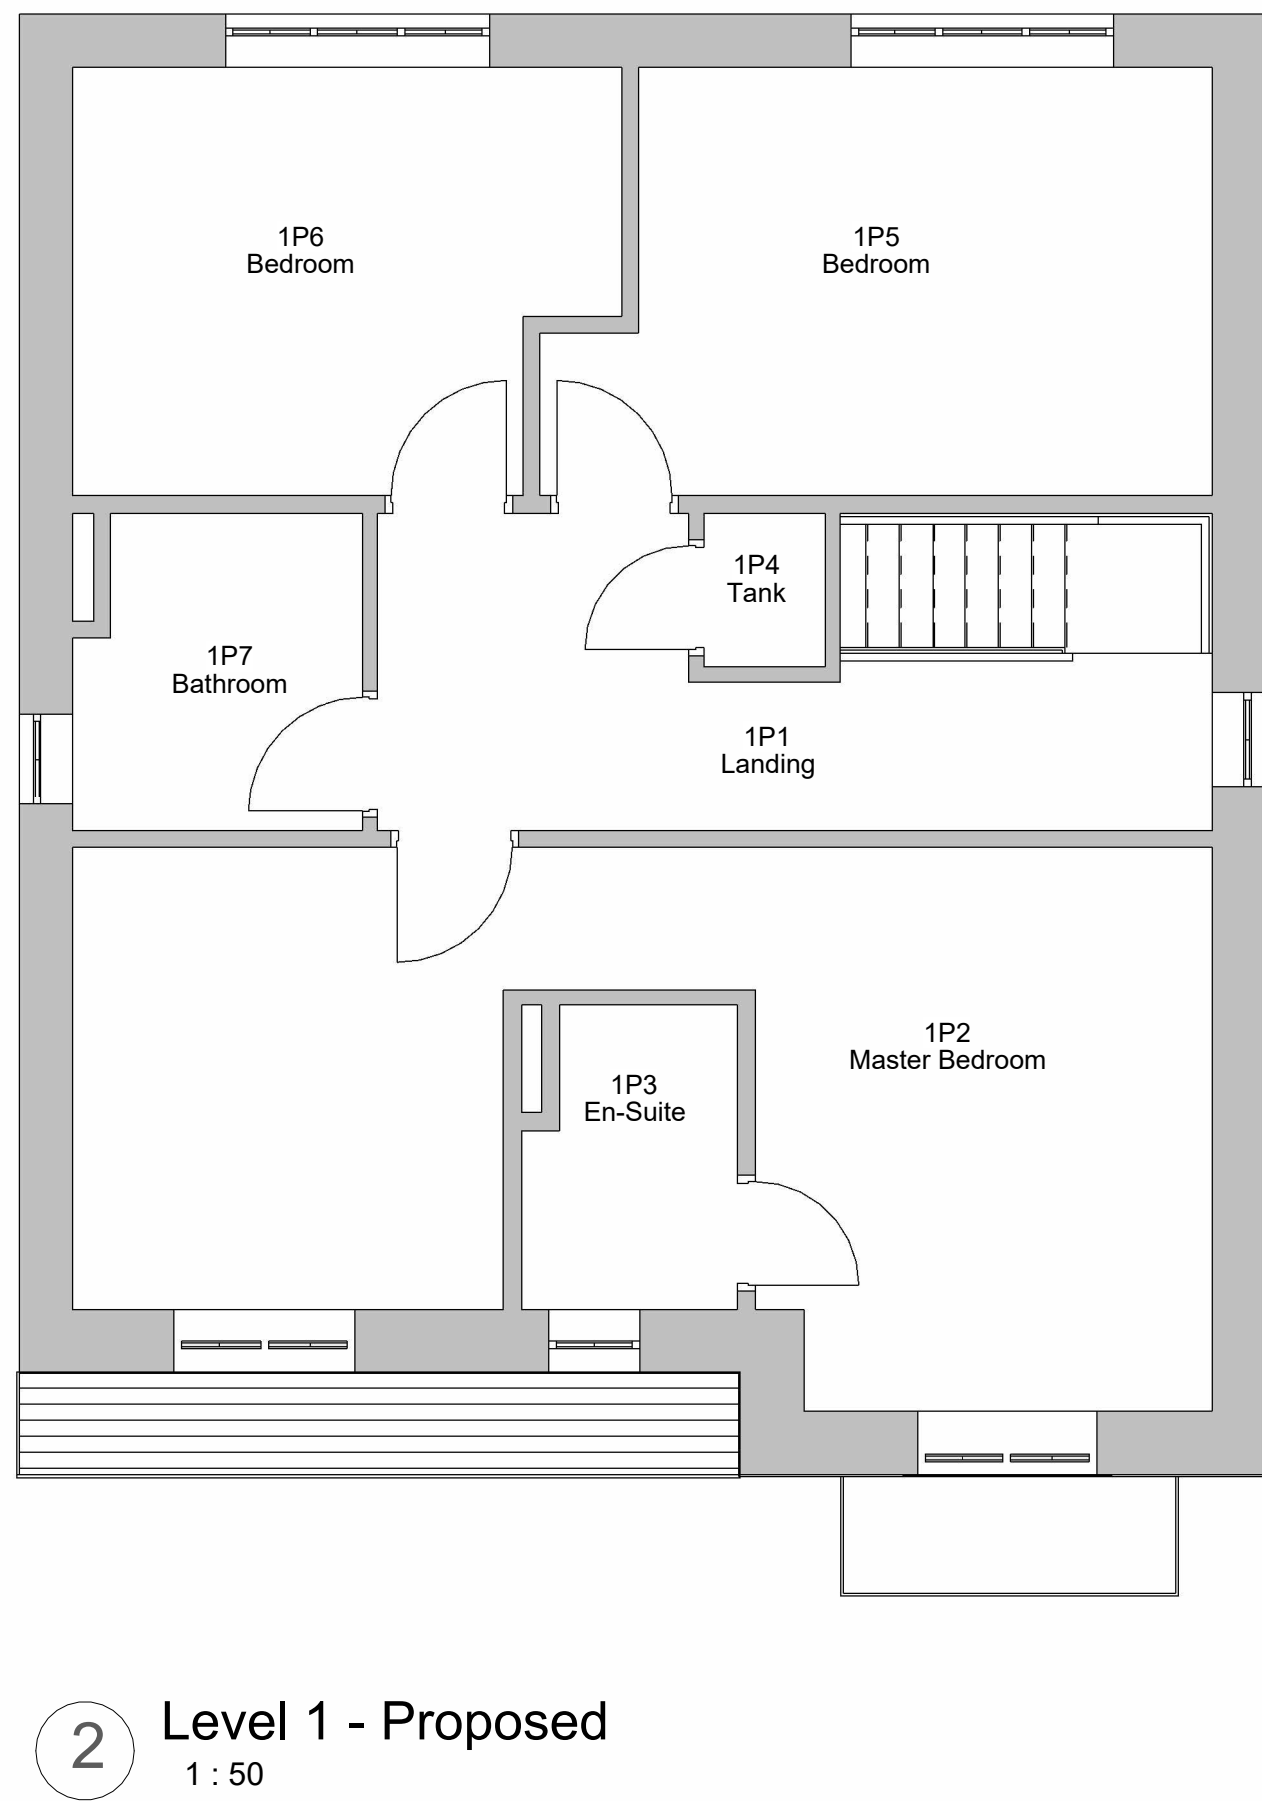

3 3D - Proposed - Rear

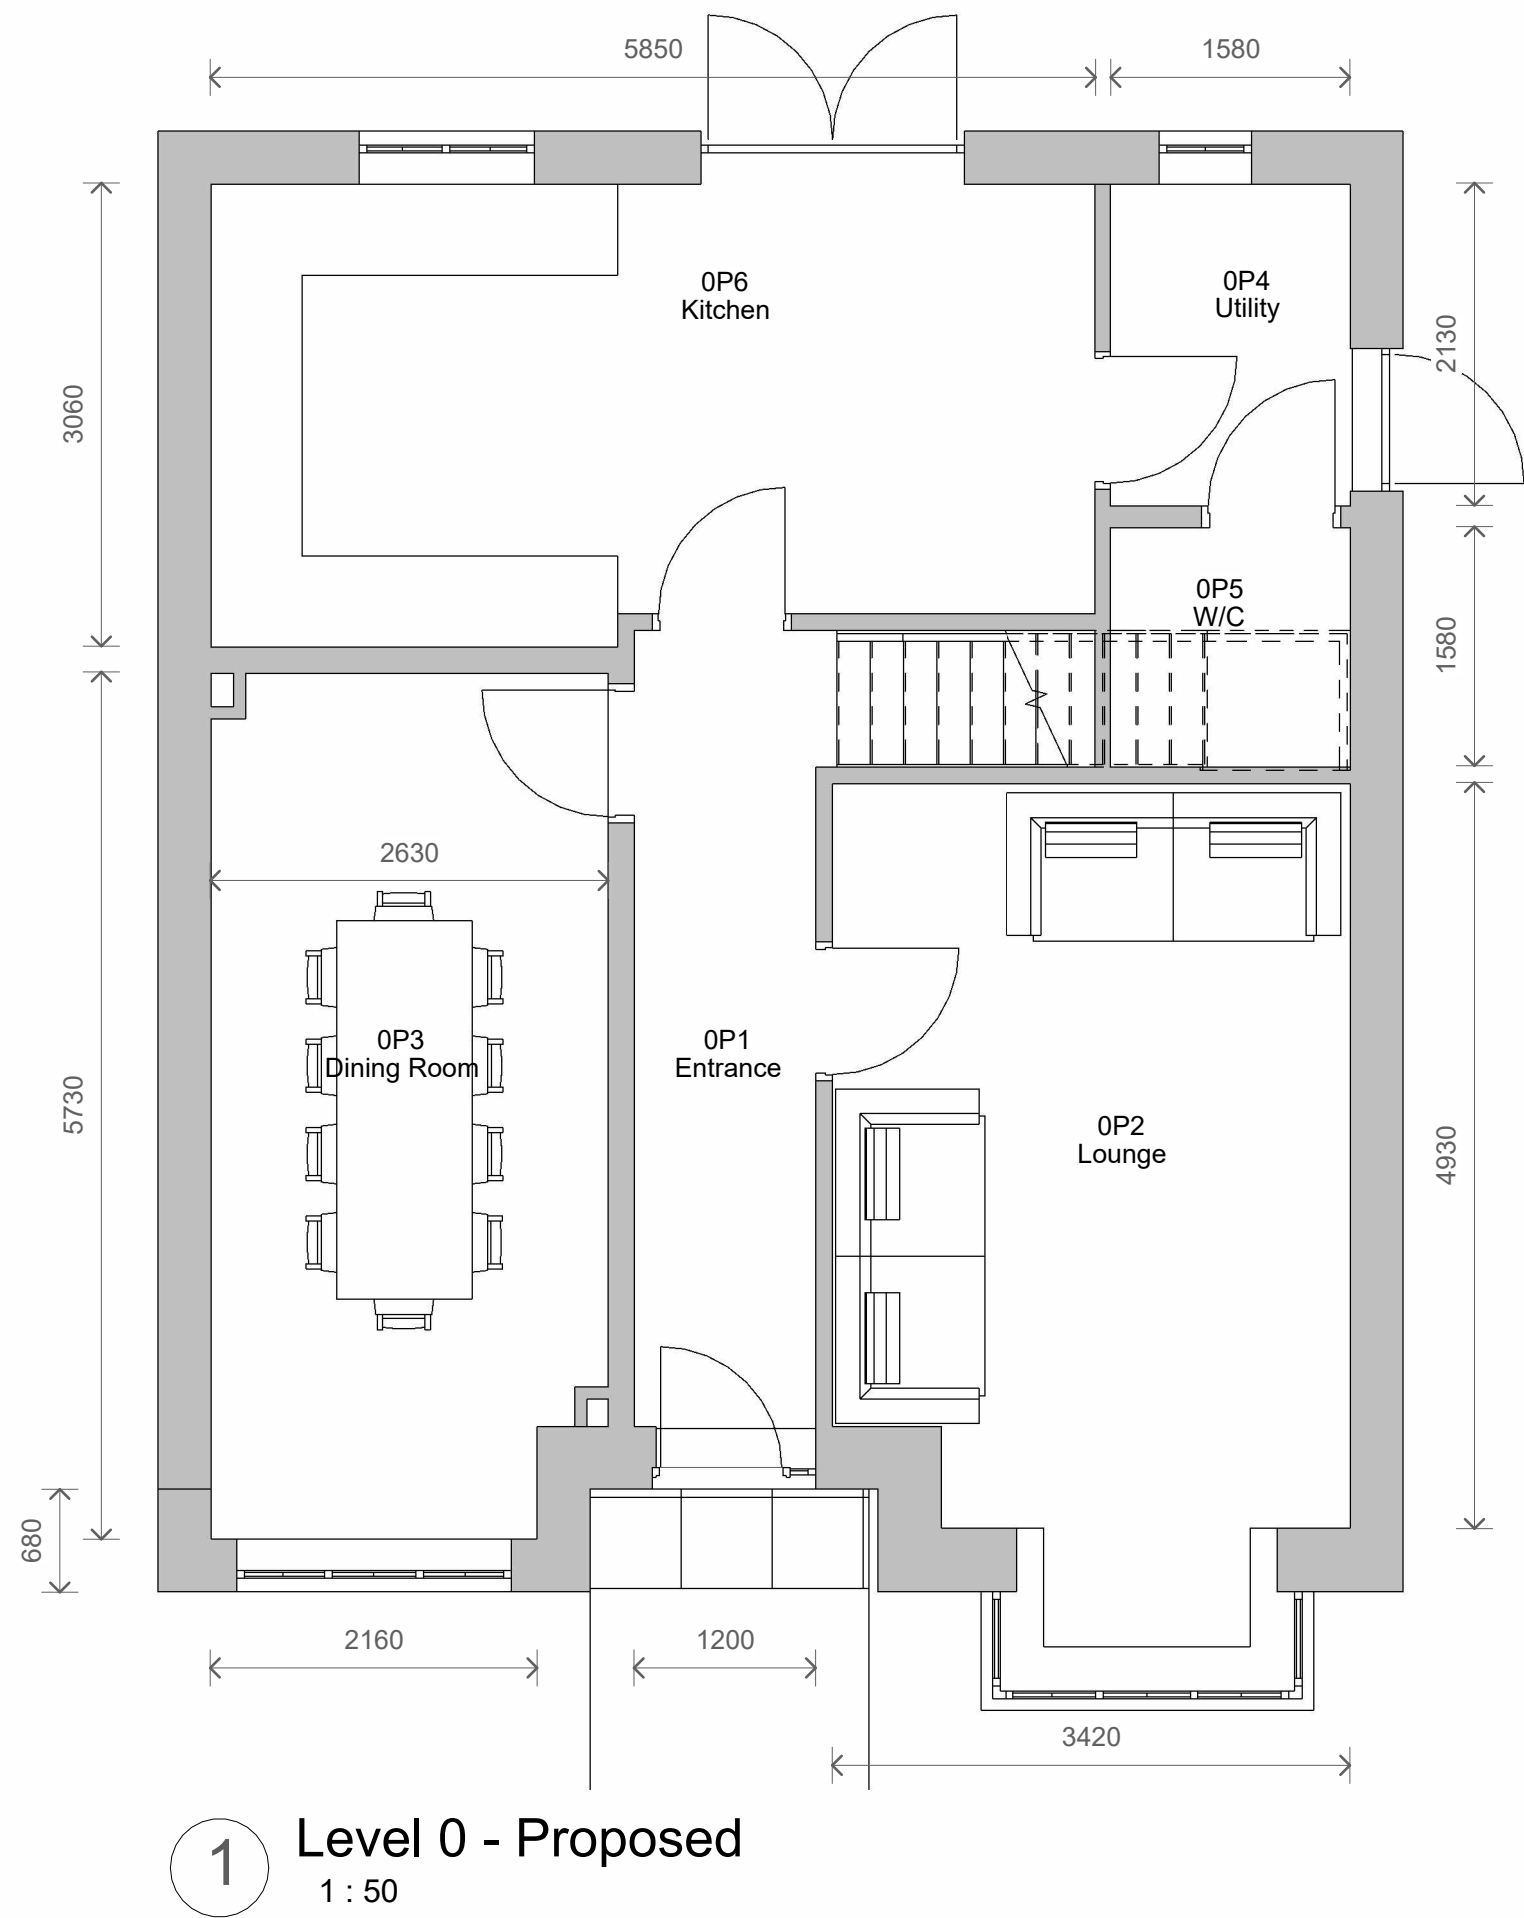

8 3D - Proposed - Front

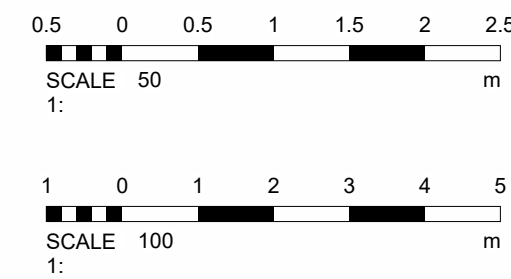

Notes:

Sample Notes

1	Client Comments	TP	30/04/2023
REV	DESCRIPTION	BY	DATE
STATUS: PLANNING			

14 Wickentree Holt
Norden
Rochdale
OL127PQ
07718789769
Thomasbpindlebury@gmail.com

CLIENT:
David Crowe

ARCHITECT:

SITE: 31 Field View Lane			
TITLE: Proposed Plans and Elevations			
SCALE AT A1: As indicated	DATE: 12/04/2023	DRAWN: TP	CHECKED: TP
PROJECT NO: TP005.2	DRAWING NO: 003	REVISION: 1	