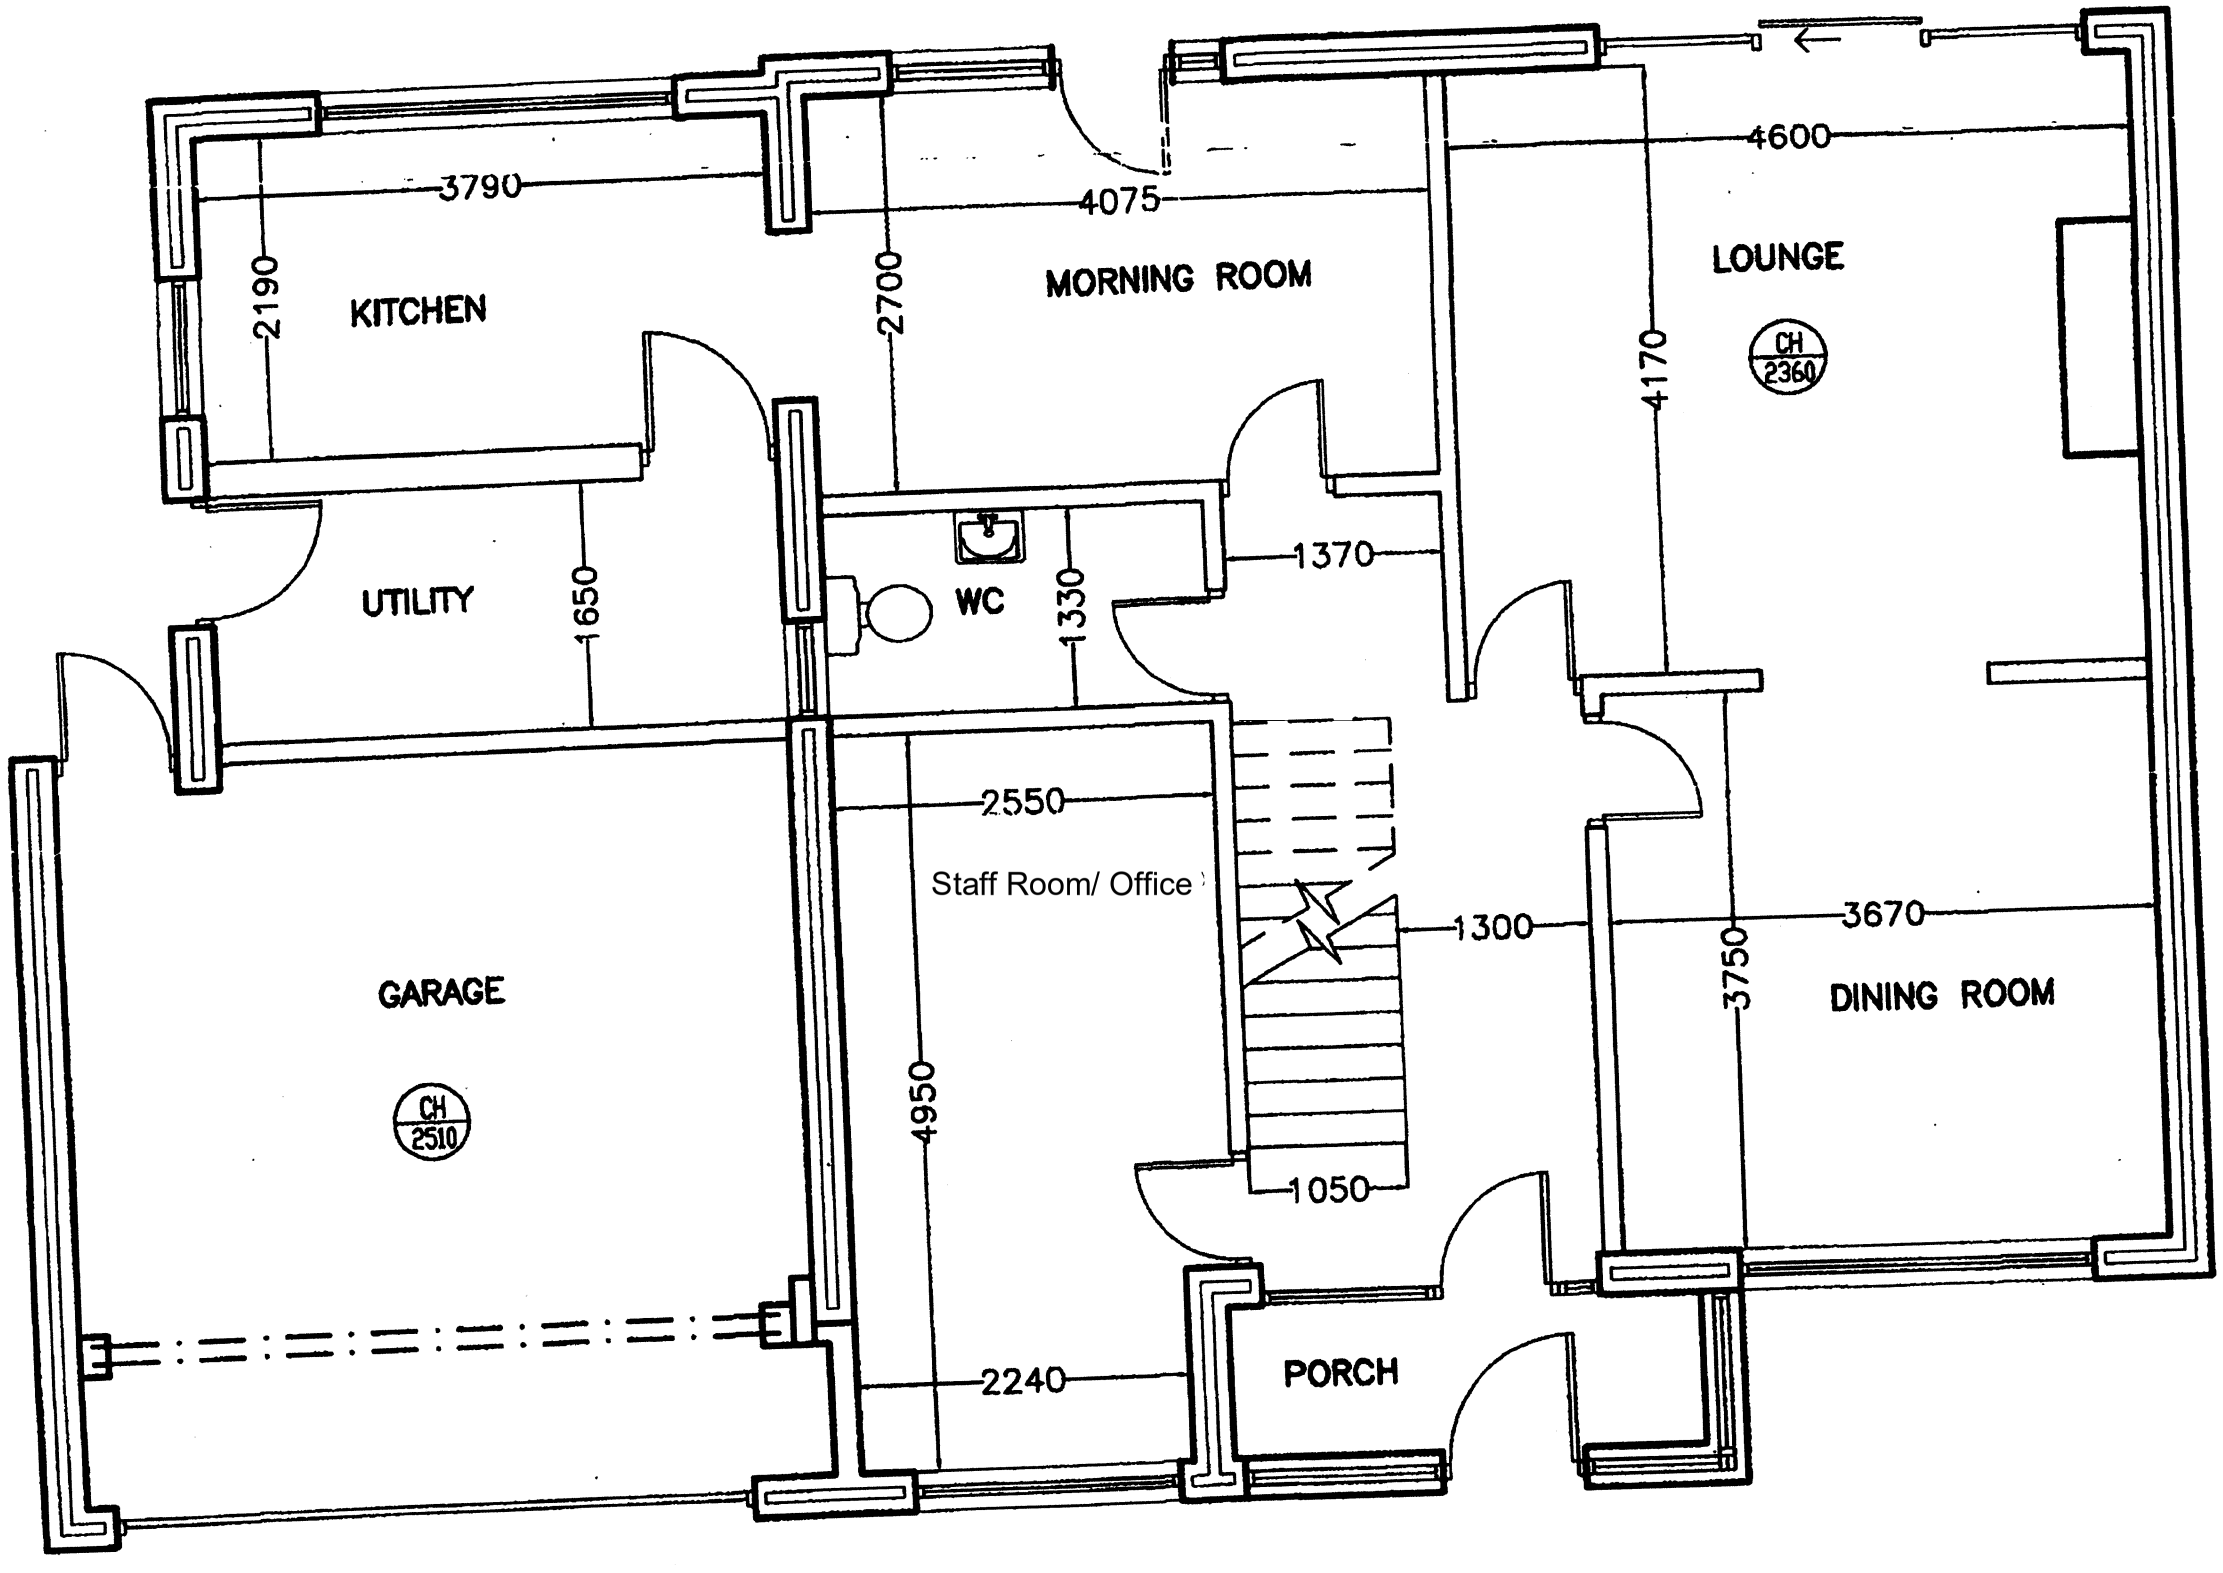

GROUND FLOOR PLAN Scale 1:50

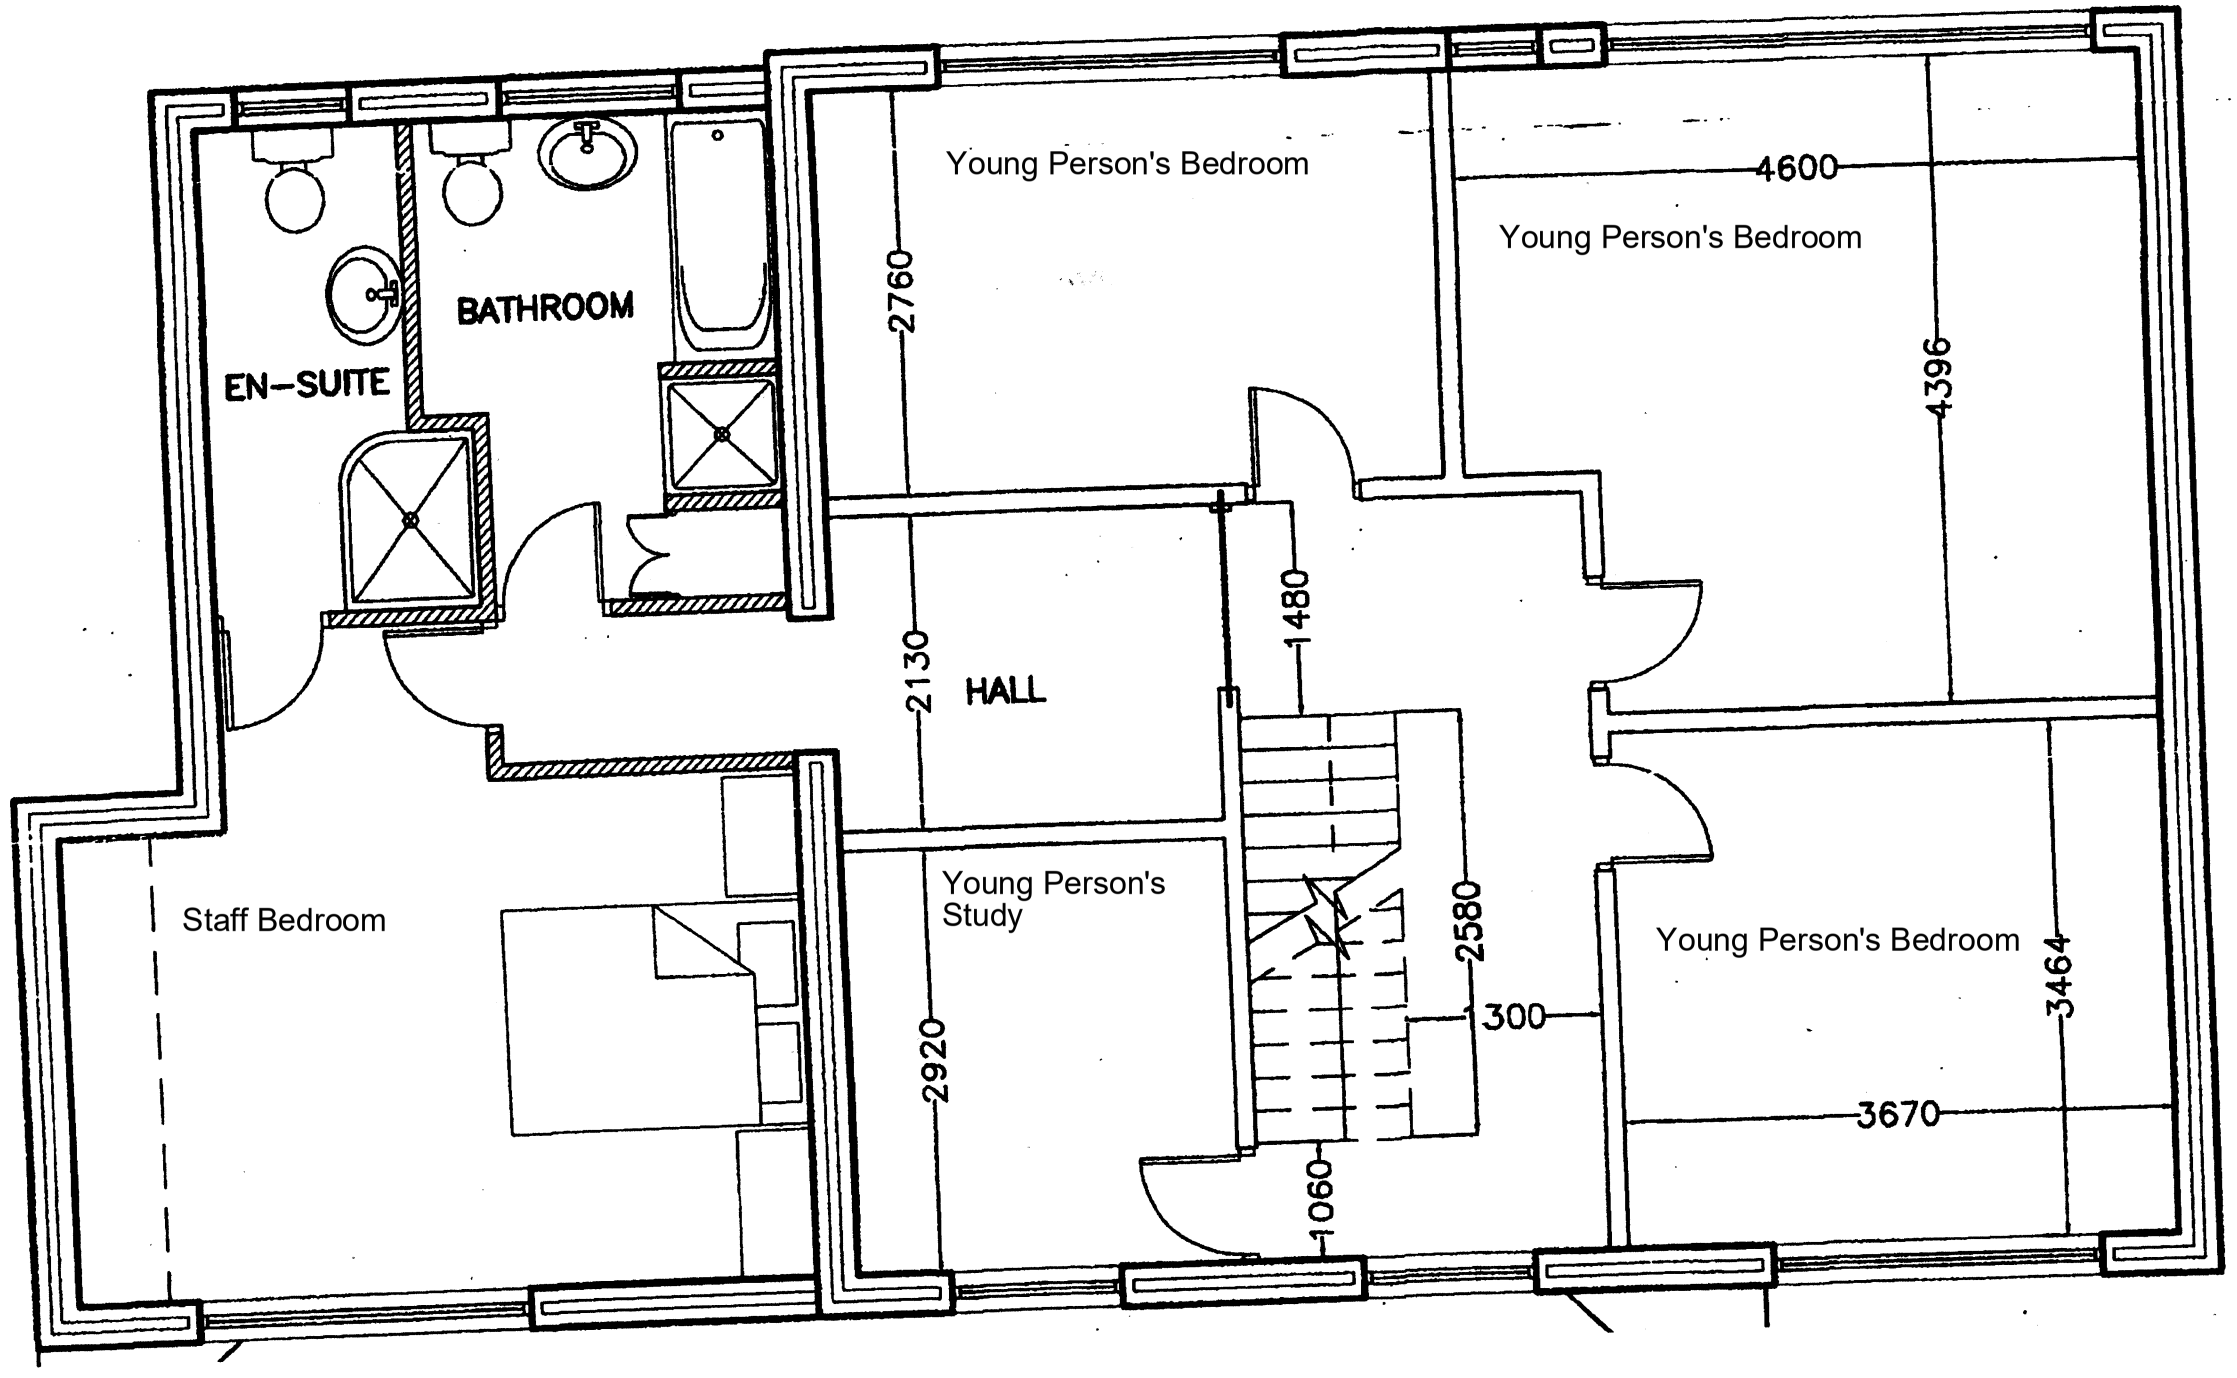

FIRST FLOOR PLAN Scale 1:50